



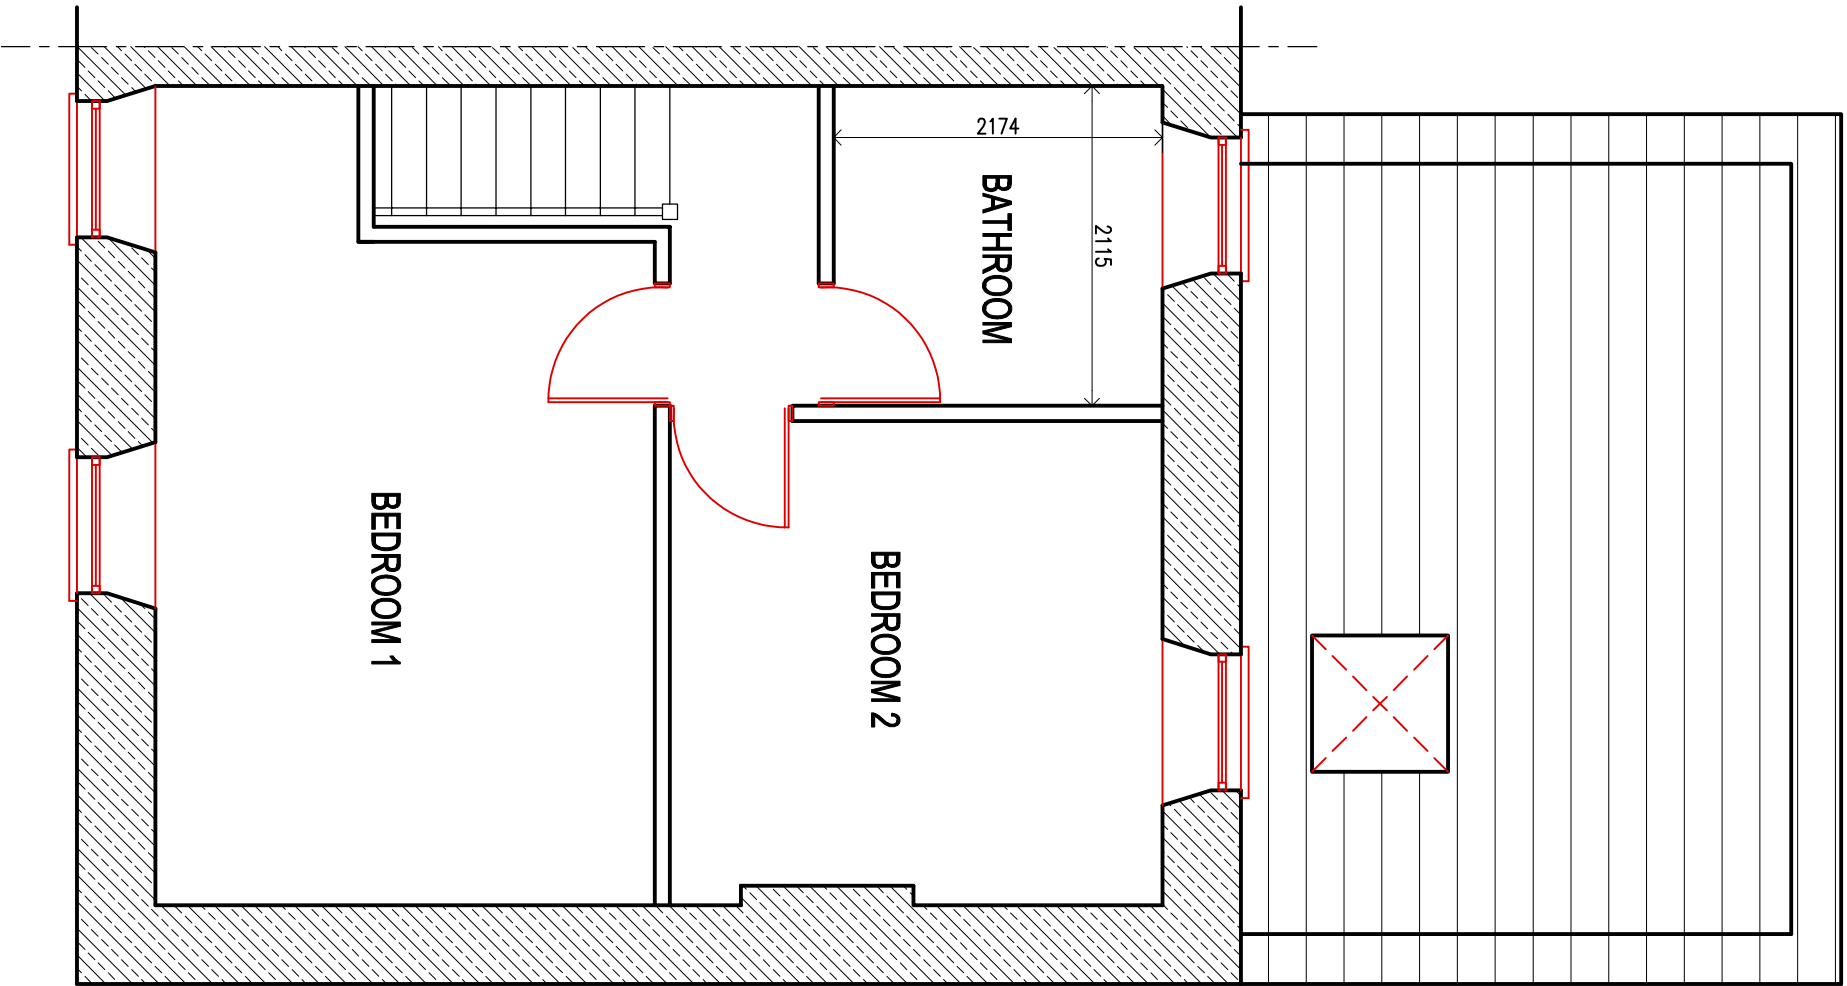

EXISTING FIRST FLOOR PLAN.

(1:50)

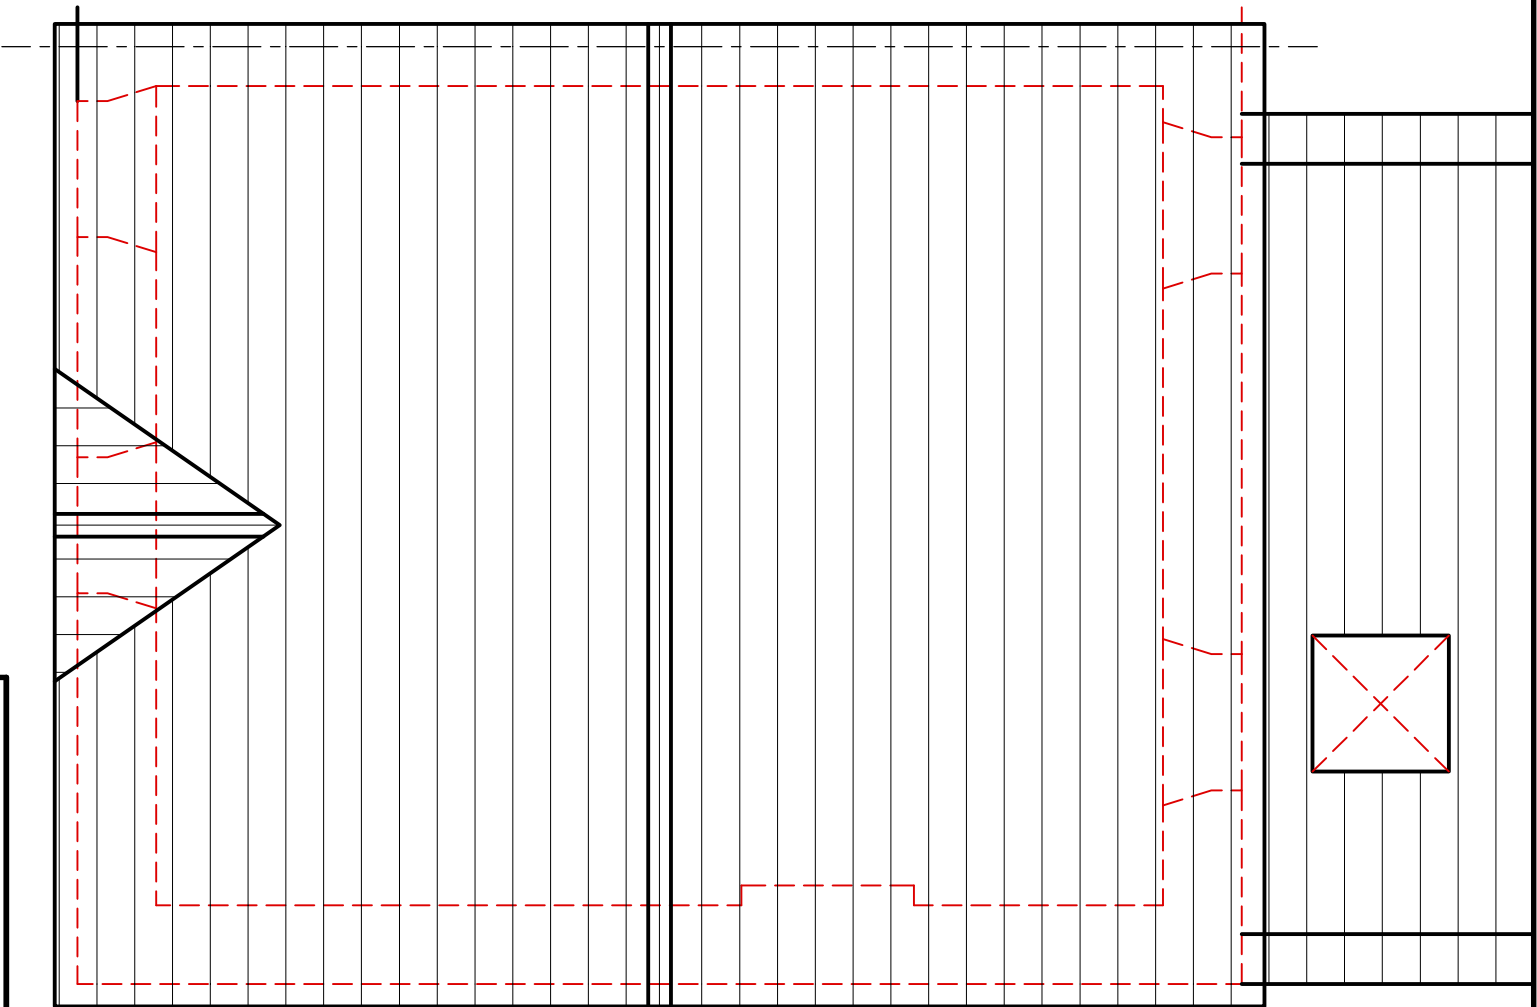

EXISTING ROOF PLAN.

(1:50)

CLIENT
MR NEIL PAUL CODY.

job title

PROPOSED LOFT EXTENSION WITH REAR DORMER
@ 2, CWRT Y DEFAID. MARGAM. PORT TALBOT SA13 2TF

drawing title

EXISTING FIRST FLOOR & ROOF PLANS.

job No:

22.88

drawing No:

03

scales:

1:50 @A3