


Superseded

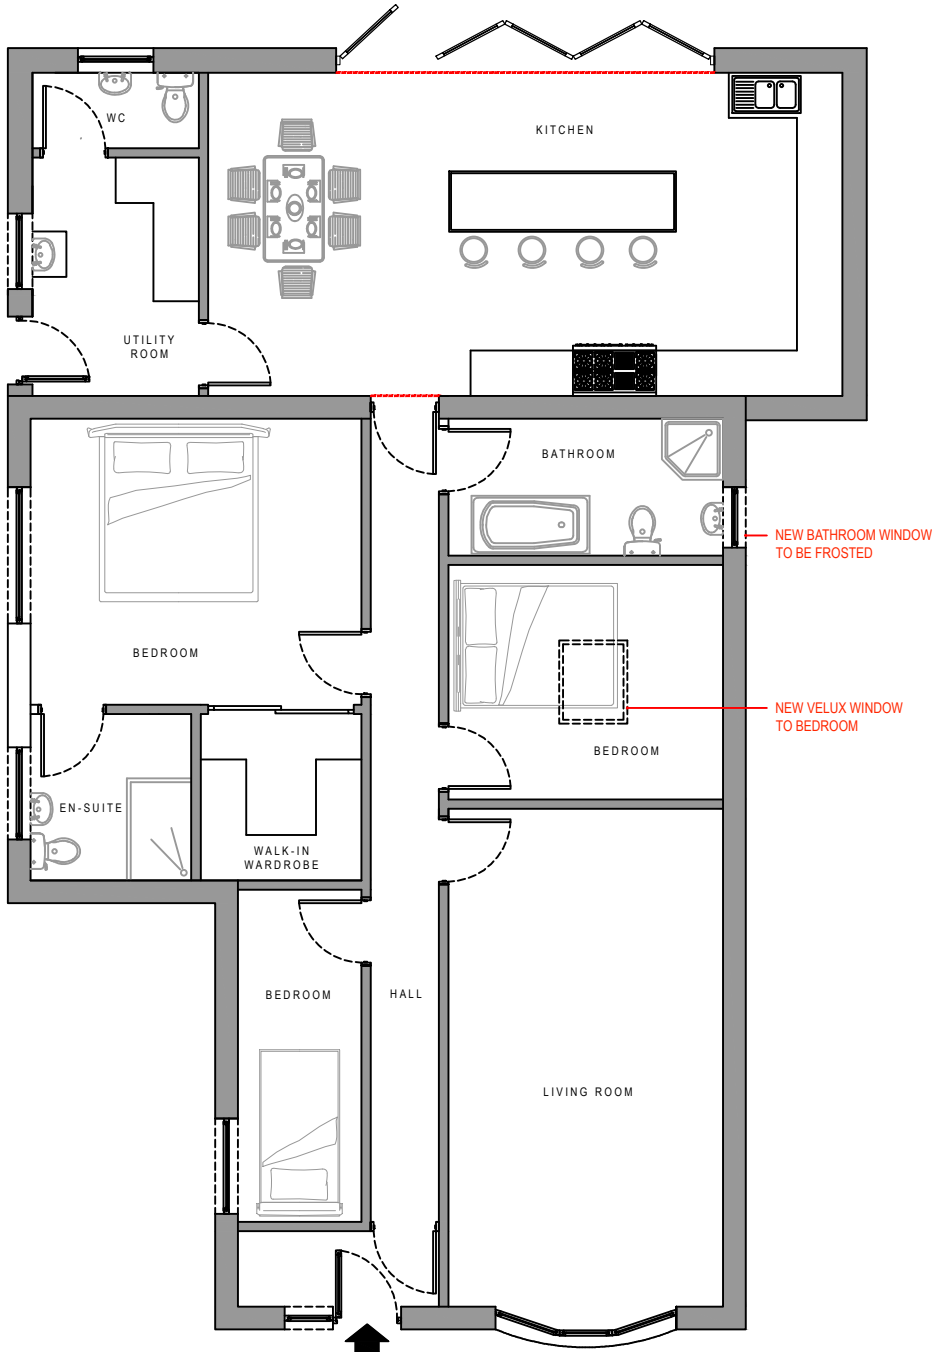

PROPOSED FLOOR PLAN
(SCALE 1:100)

Notes:

All dimensions are to be site checked and conformed prior to order and manufacture of components and prior to commencement of works on site.

Material, workmanship & construction are to conform with current British Standards, Code of Practice, Agreement Certificates & Manufacturers recommended specifications and are to fully comply with the Building Regulation, related approved documents and legislation.

All services are to be installed in accordance with statutory authority regulation and by-laws.

SAFETY:

All building practices are to comply with:

- The Health & Safety at Work Act (1974).
- The Management of Health & Safety at Work (1999).
- The Construction (Health & Safety Welfare) regs. (1996)
- The Construction (Lifting Operations) regs. (1961)
- The Construction (Head Protection) regs. (1989)
- The Construction (Design & Management) regs. (2007)
- COSHH regs.
- PUWER regs.
- PPE regs.
- Manual Handling regs.

Go to www.hse.gov.uk for further information.

	Client: MRS ANN JONES, 61 DELFFORDD, RHOS, SA8 3EJ	Project Title: PROPOSED BUNGALOW EXTENSION	General Notes: 1. Do not scale from this drawing, take figured dimensions only. 2. Dimensions are in millimeters unless otherwise stated.		Drawing Title: PROPOSED FLOOR PLANS	
			Drawing Issue: PLANNING		Drawing No: 400	Revision:
					Date: OCTOBER 2022	Revised:
					Scale(s): 1:100	Paper Size: A3