


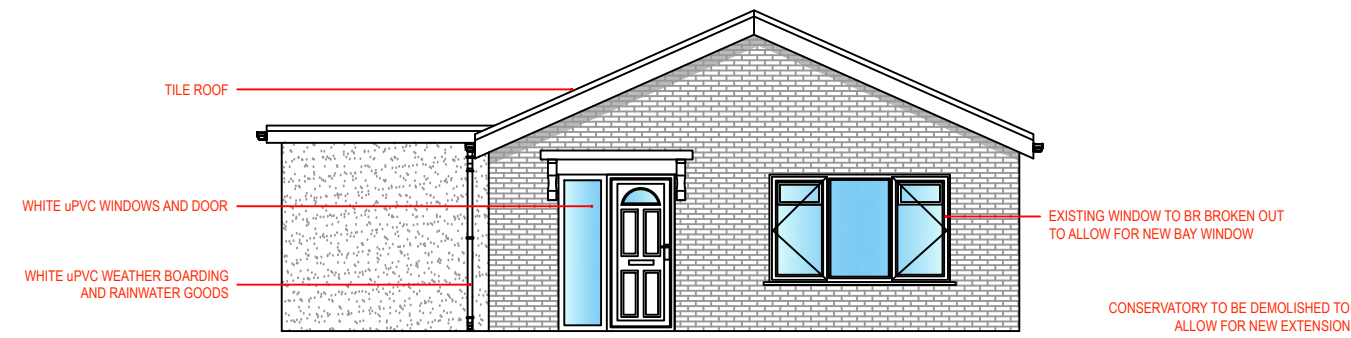


EXISTING FRONT ELEVATION
(SCALE 1:100)



EXISTING SIDE ELEVATION
(SCALE 1:100)



EXISTING REAR ELEVATION
(SCALE 1:100)

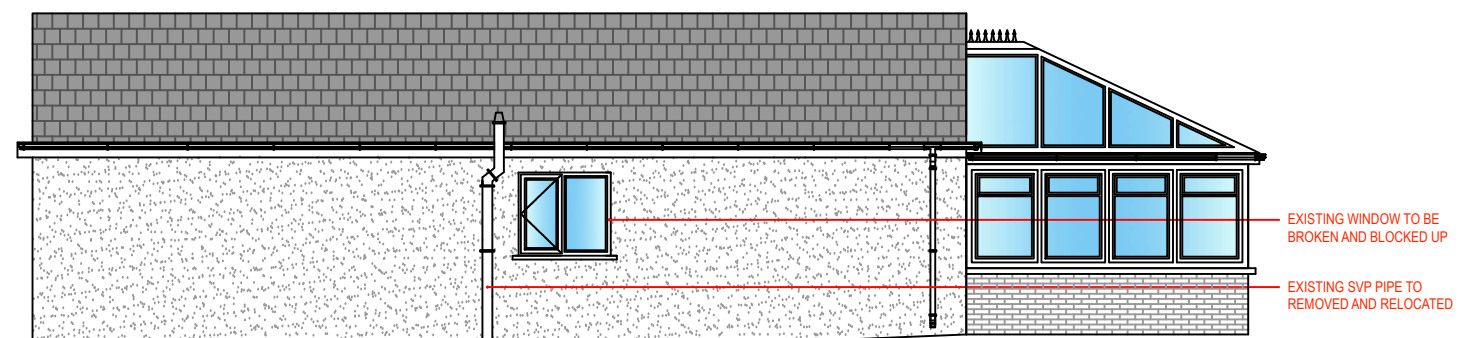

EXISTING SIDE ELEVATION
(SCALE 1:100)

	Client: MRS ANN JONES, 61 DELFFORDD, RHOS, SA8 3EJ	Project Title: PROPOSED BUNGALOW EXTENSION	General Notes: 1. Do not scale from this drawing, take figured dimensions only. 2. Dimensions are in millimeters unless otherwise stated.		Drawing Title: EXISTING ELEVATIONS	
			Drawing Issue: PLANNING		Drawing No: 301	Revision:
					Date: OCTOBER 2022	Revised:
					Scale(s): 1:100	Paper Size: A3