




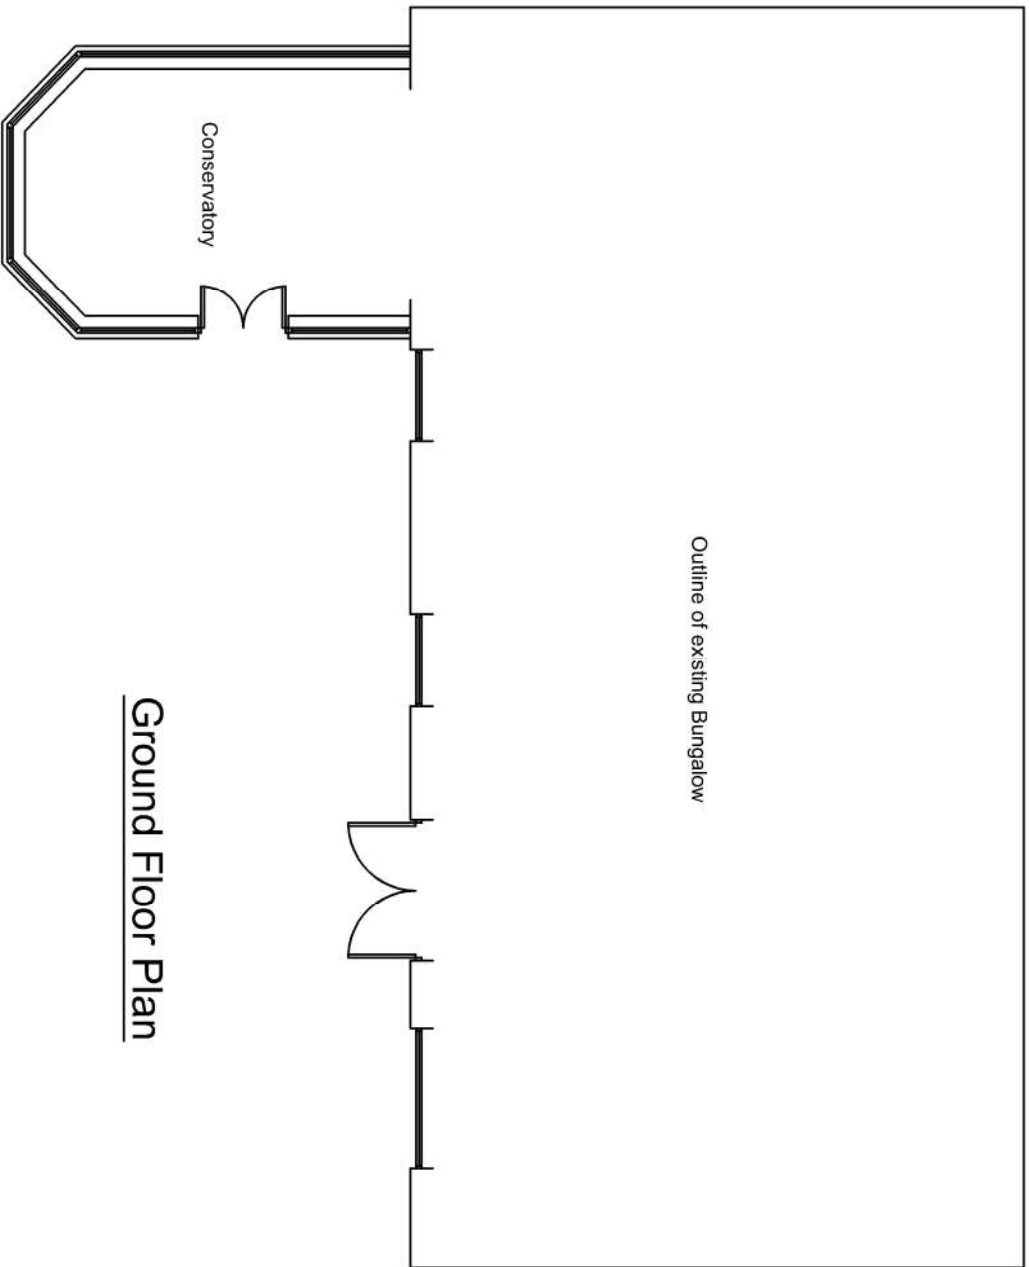


Ground Floor Plan

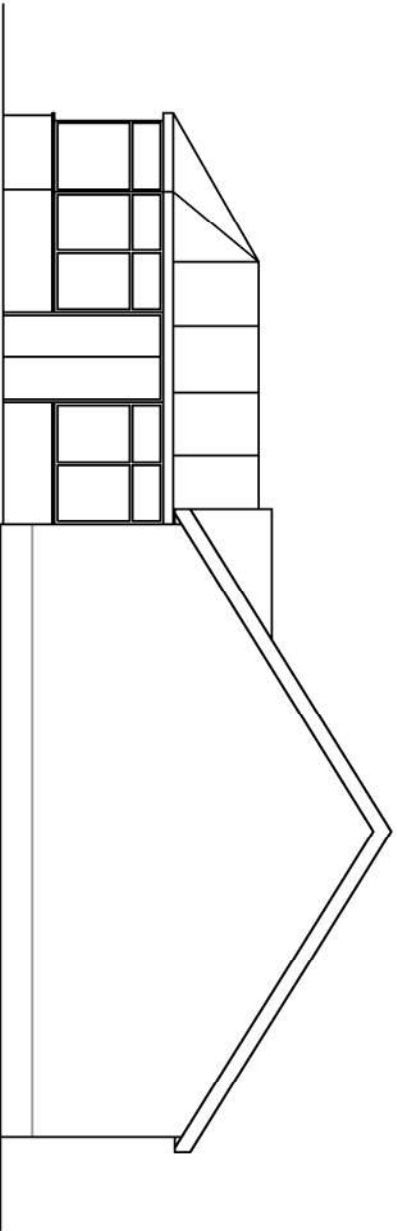

Side Elevation

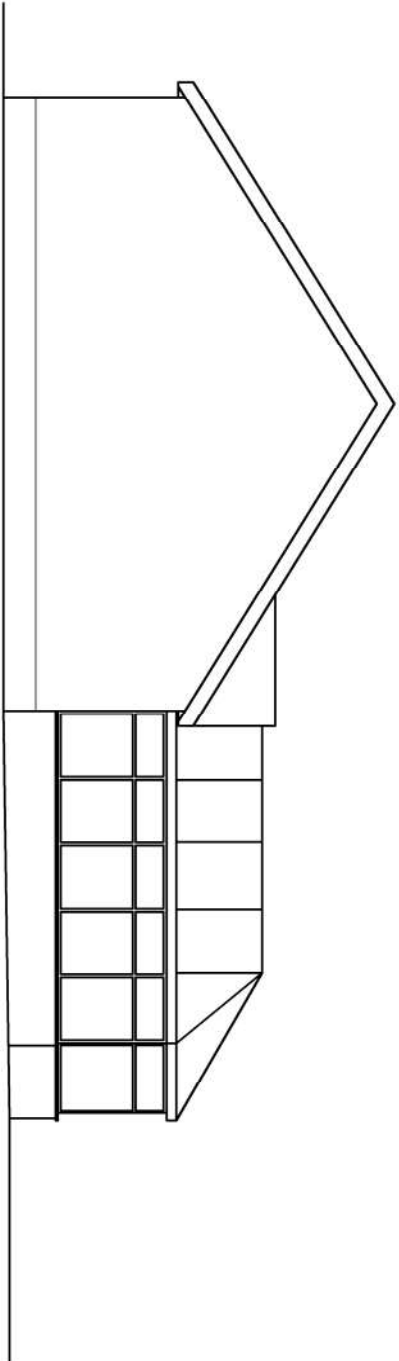


End Elevation

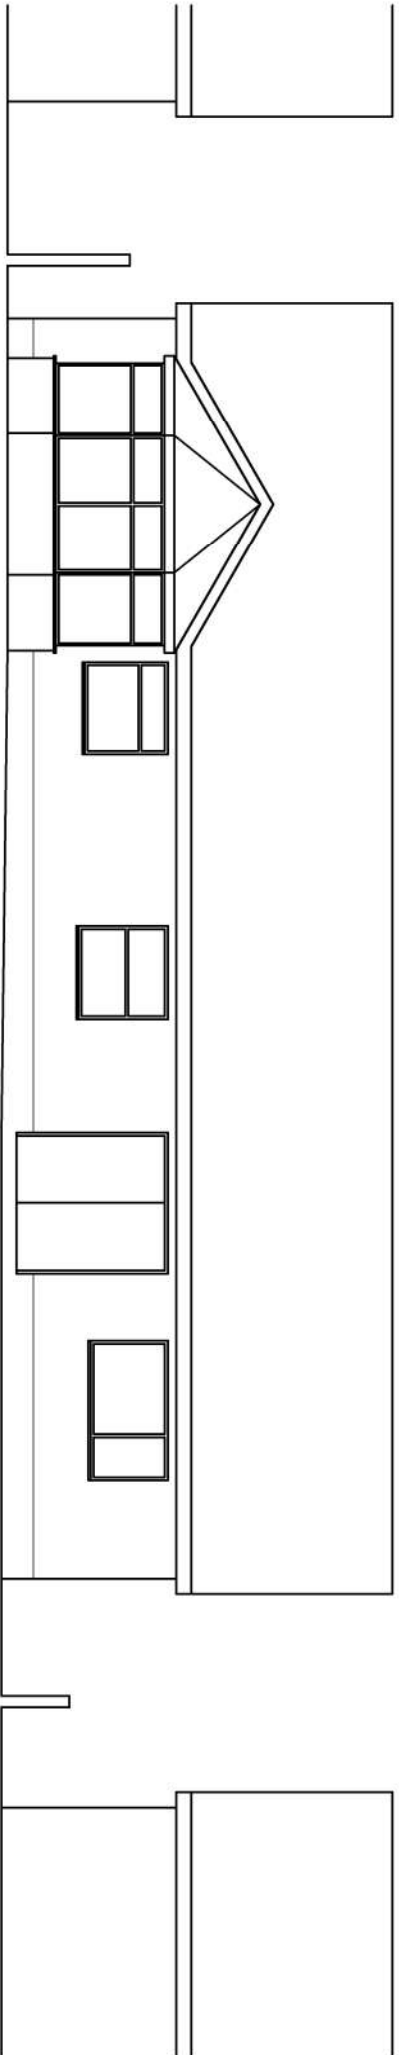

Rear Elevation

This drawing is copyright ©
NOTE: All dimensions to be checked on
site and not scaled from the drawing.

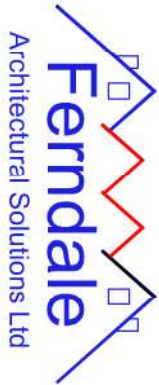

CLIENT Mr Jody Davies		JOB TITLE Rear extension and outbuilding at - 14a Brynhytyd Terrace, SA10 9BA		DRWG. TITLE Existing Bungalow Drawings	
DATE: Sept 2022	SCALE: 1:100	A3	DRWG. NO. 21.19.01	REV. ---	PURPOSE Record