




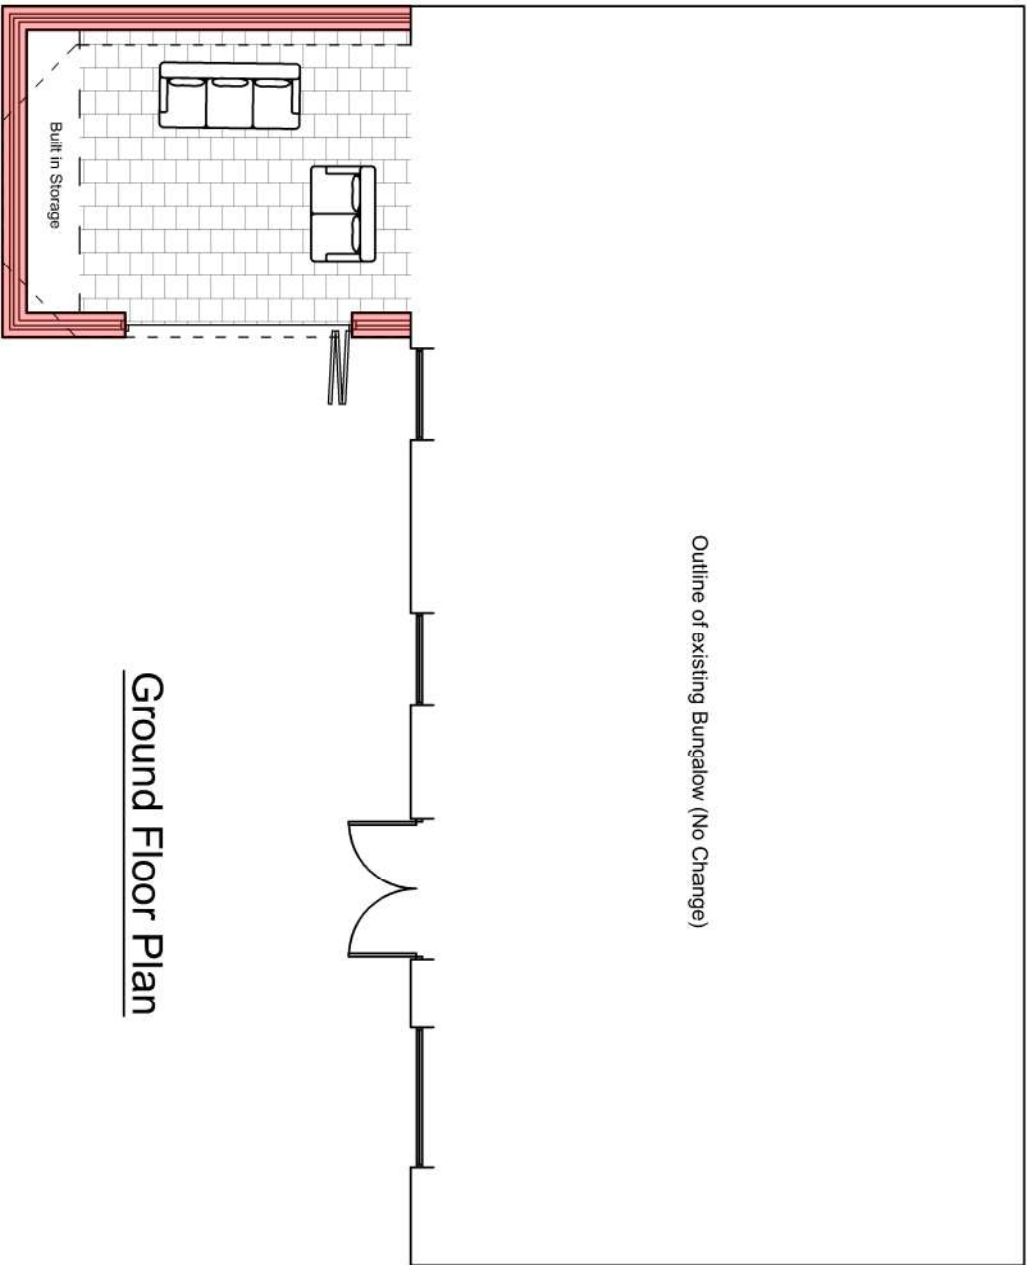


Ground Floor Plan

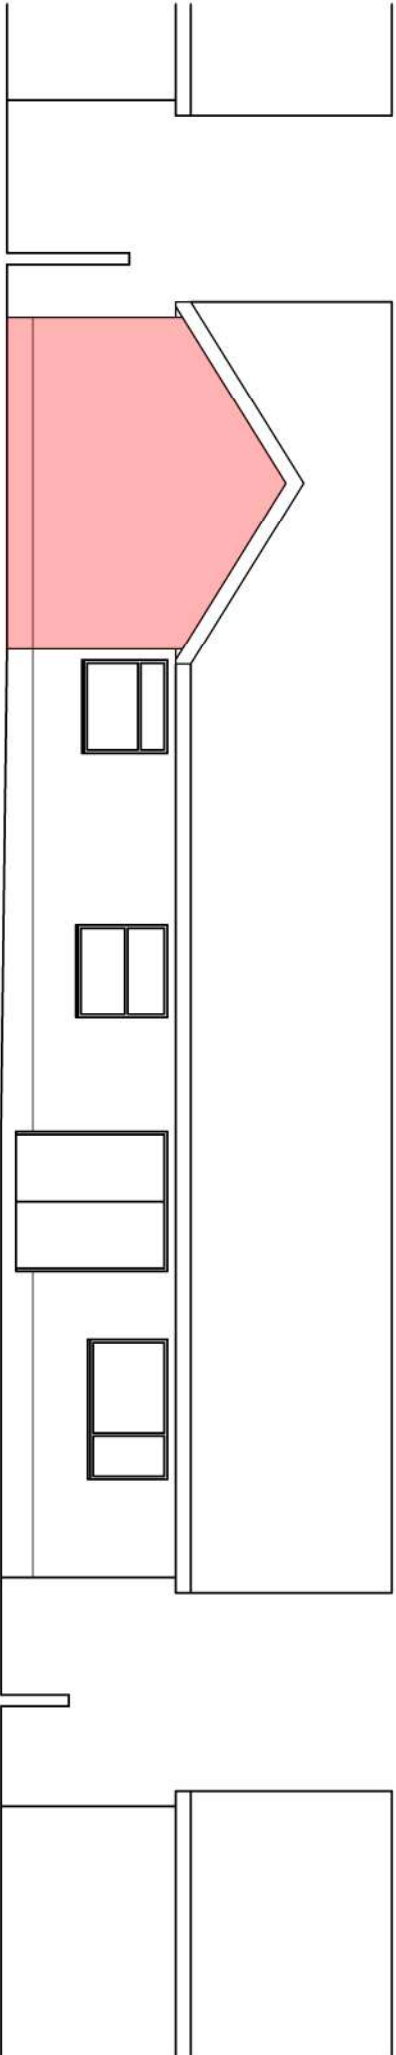

Rear Elevation

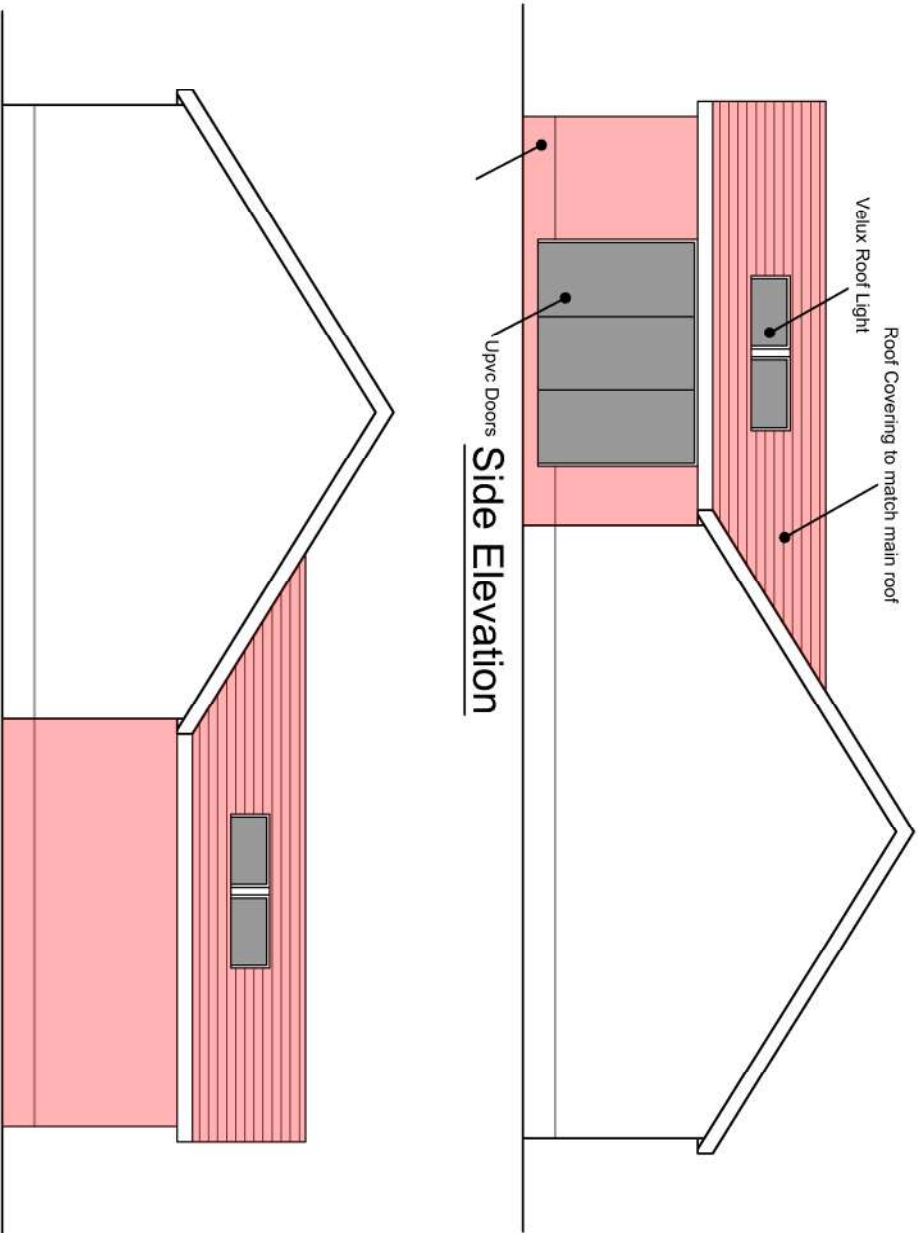


Side Elevation

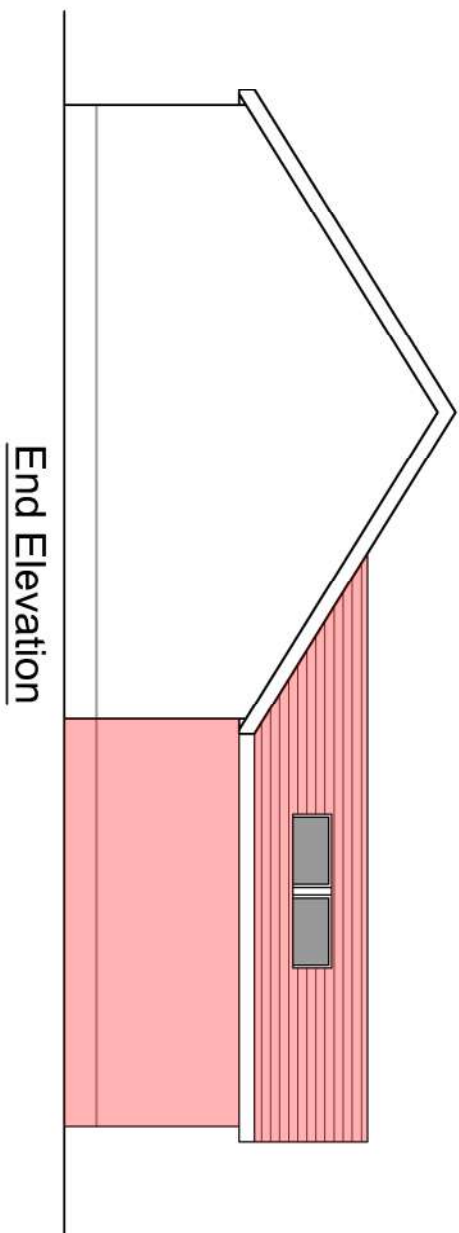

End Elevation

This drawing is copyright ©
NOTE: All dimensions to be checked on
site and not scaled from the drawing.

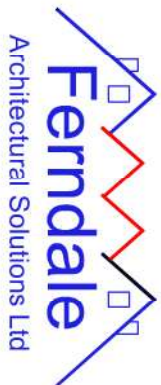

CLIENT Mr Jody Davies		JOB TITLE Rear extension and outbuilding at - 14a Brynhytyd Terrace, SA10 9BA		DRWG. TITLE Proposed Bungalow Drawings	
DATE: Sept 2022	SCALE: 1:100	A3	DRWG. NO. 21.19.100	REV. ---	PURPOSE: Planning

Ferndale Architectural Solutions L.TD
98 Neath Road, Resolven, Neath, SA11 4AN Tel:07970808768 Email: owen@ferndaleas.co.uk