
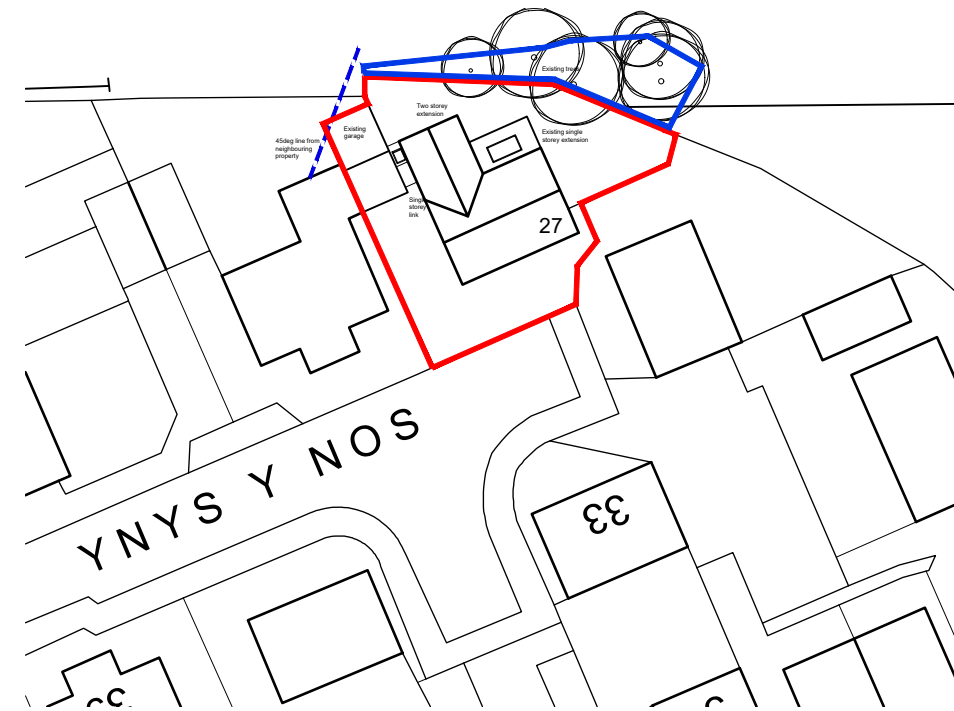


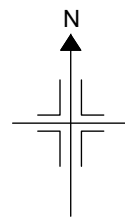

Block Plan - 1:500

#### NOTES

This drawing has been prepared specifically for the purpose of obtaining Planning and or Building Regulations Approval. Its suitability for other purposes without additional supplementary details and specifications cannot be guaranteed.

All dimensions are to be checked on site, any discrepancies are to be reported to the designer before work commences. Use only figured dimensions.

All structural components shown are indicative only. Details / calculations of structural members are to be provided by the Structural Engineer.

This drawing is not to be copied or divulged to a third party without written permission.



| Revisions |                    |          |
|-----------|--------------------|----------|
| P01       | Preliminary Issue  | 12.10.22 |
| P02       | Client amendments  | 01.11.22 |
| P03       | Minor amendment    | 03.11.22 |
| P04       | Block plan amended | 08.12.22 |

#### Project:

#### Extensions and Alterations


at 27 Ynys Y Nos  
Pont Walby  
Glynneath  
Neath

for Mr & Mrs. Dickinson


#### Proposed Plans and Block Plan

Purpose of issue: PLANNING

|             |                    |
|-------------|--------------------|
| Drawn       | DRH                |
| Date        | October 2022       |
| Scales      | 1:100 @ A3         |
| Drawing No. | 22106 - 0103 - P04 |

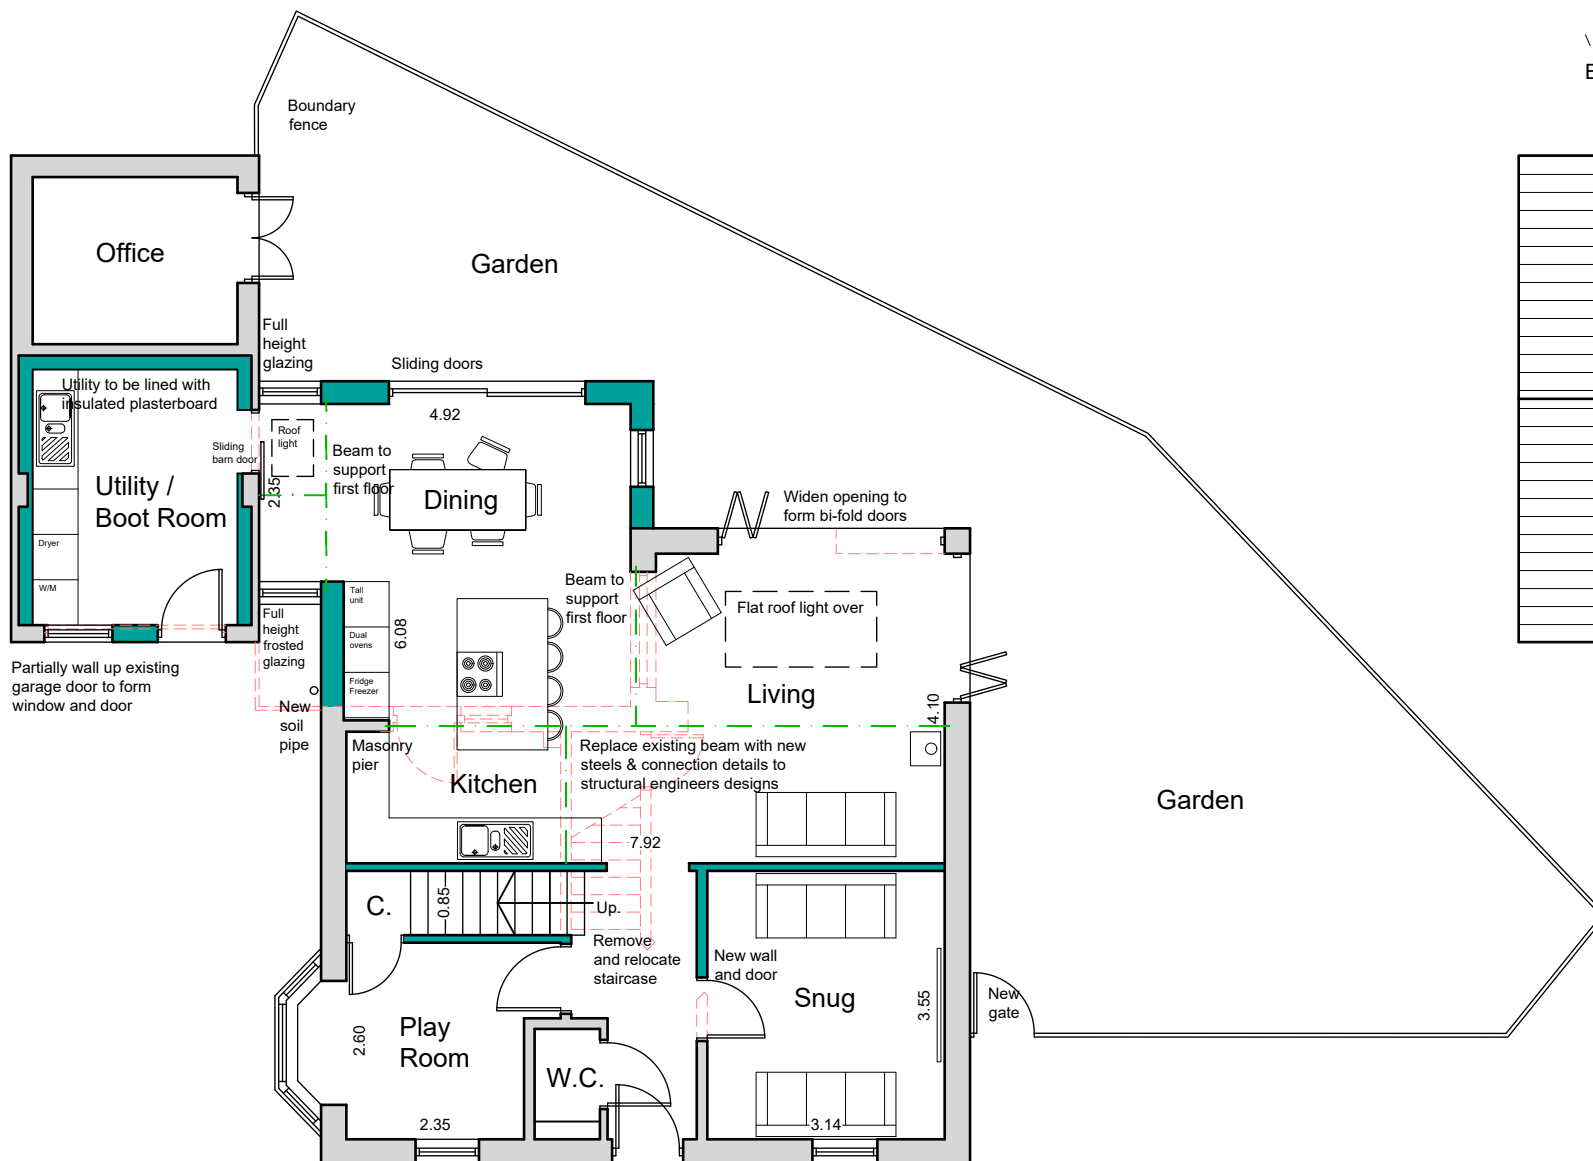

Ground Floor Plan

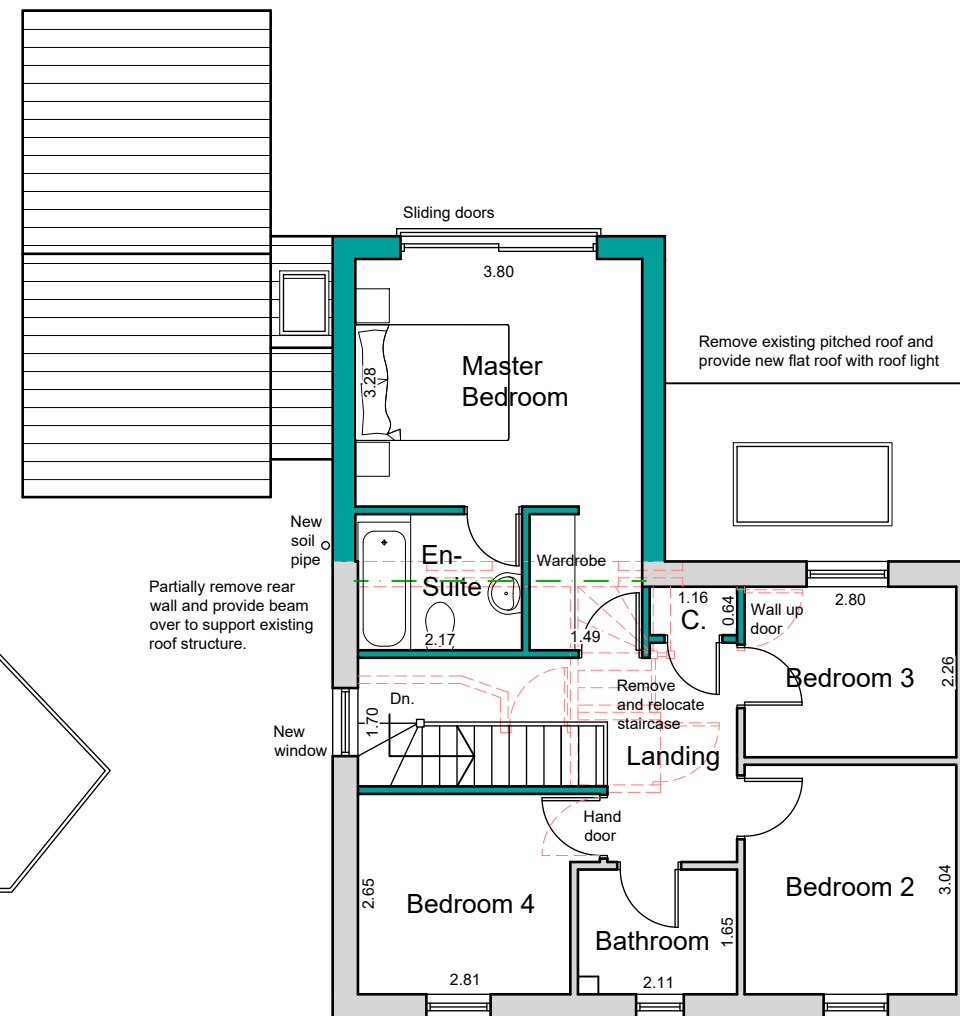

First Floor Plan

