



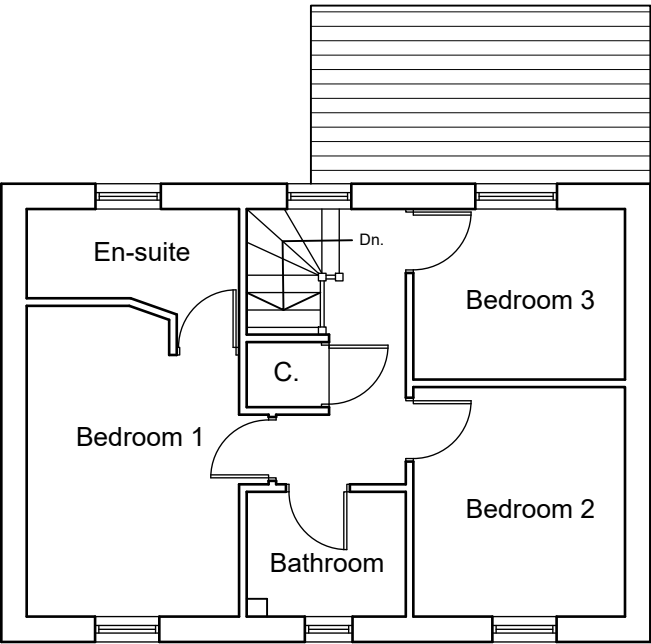

First Floor Plan

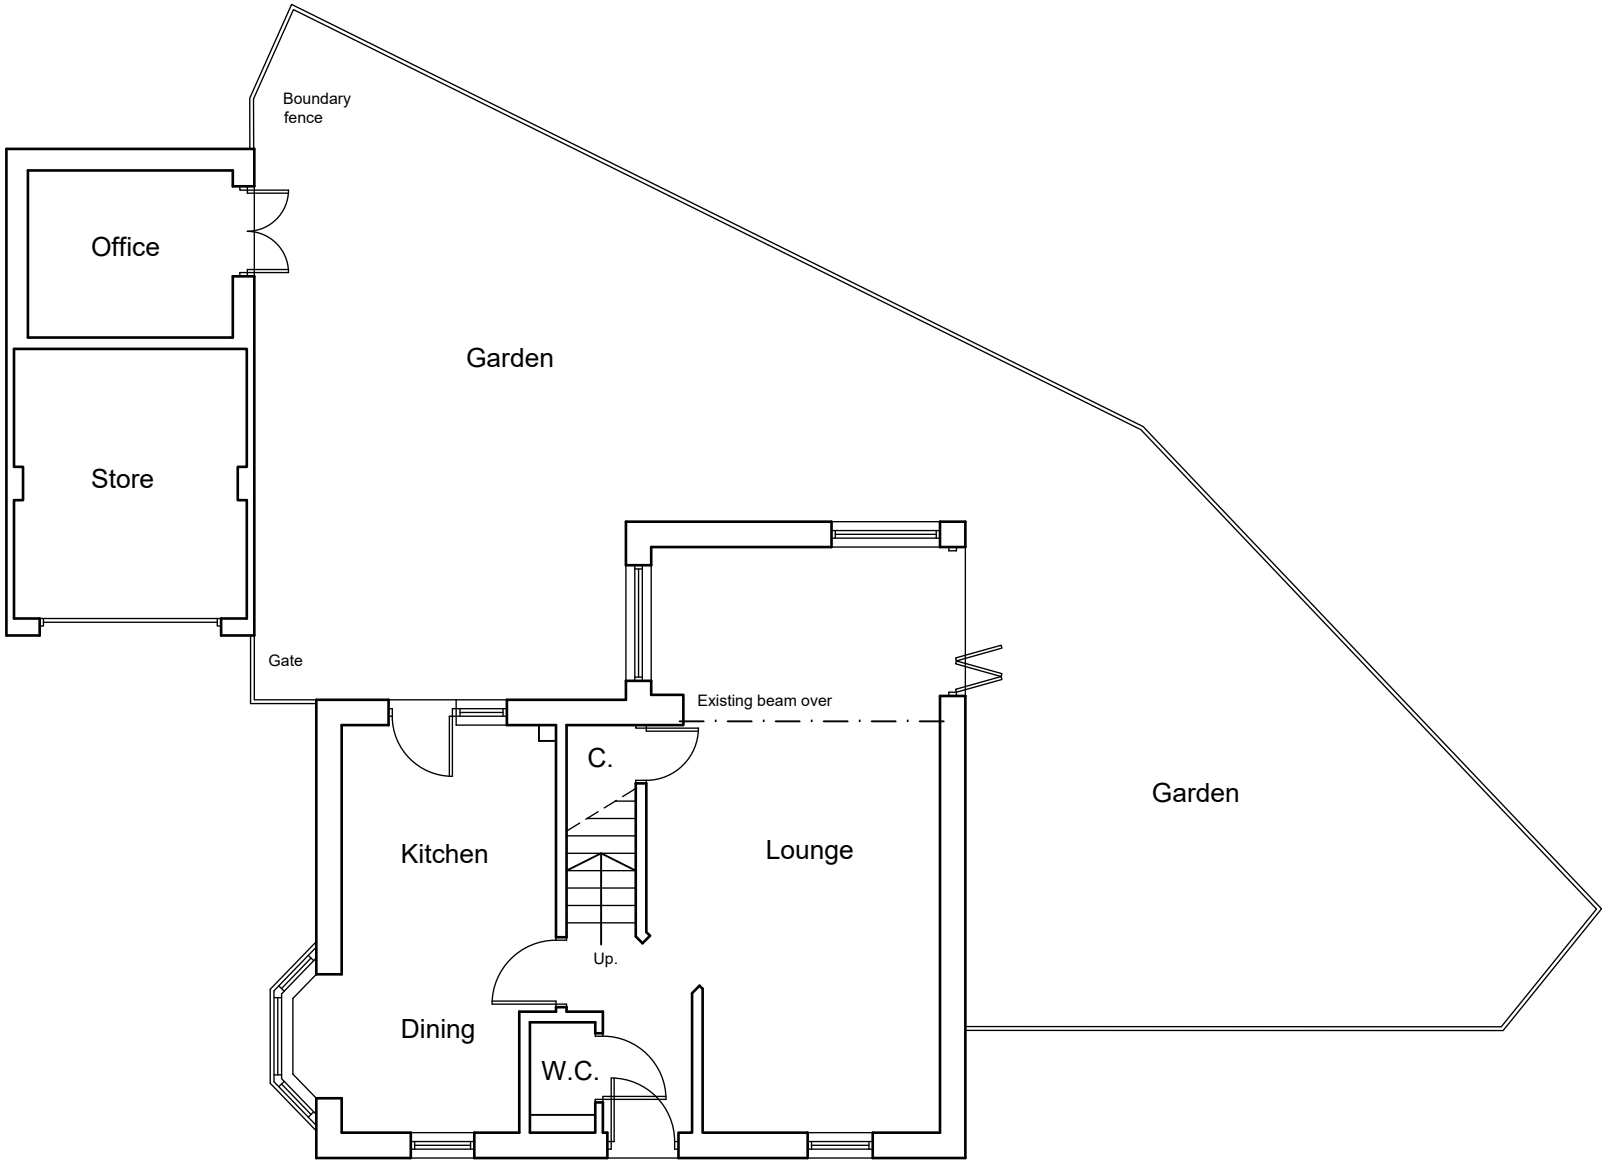

Ground Floor Plan


NOTES

This drawing has been prepared specifically for the purpose of obtaining Planning and or Building Regulations Approval. Its suitability for other purposes without additional supplementary details and specifications cannot be guaranteed.

All dimensions are to be checked on site, any discrepancies are to be reported to the designer before work commences. Use only figured dimensions.

All structural components shown are indicative only. Details / calculations of structural members are to be provided by the Structural Engineer.

This drawing is not to be copied or divulged to a third party without written permission.

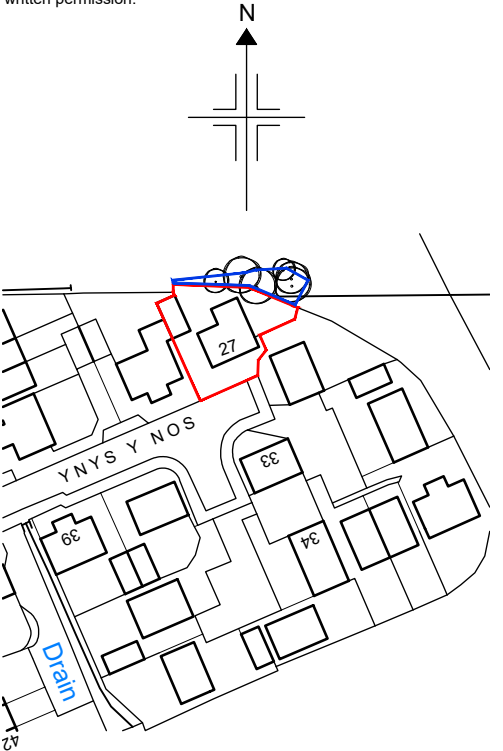

Location Plan - 1:1250



Revisions		
P01	Preliminary Issue	20.08.22
P02	Location plan amended	07.12.22

Project:

Extensions and Alterations

at 27 Ynys Y Nos
Pont Walby
Glynneath
Neath

for Mr & Mrs. Dickinson

Existing Plans and Location Plan

Purpose of issue: PLANNING

Drawn	DRH
Date	August 2022
Scales	1:100 @ A3
Drawing No.	22106 - 0101 - P02

