




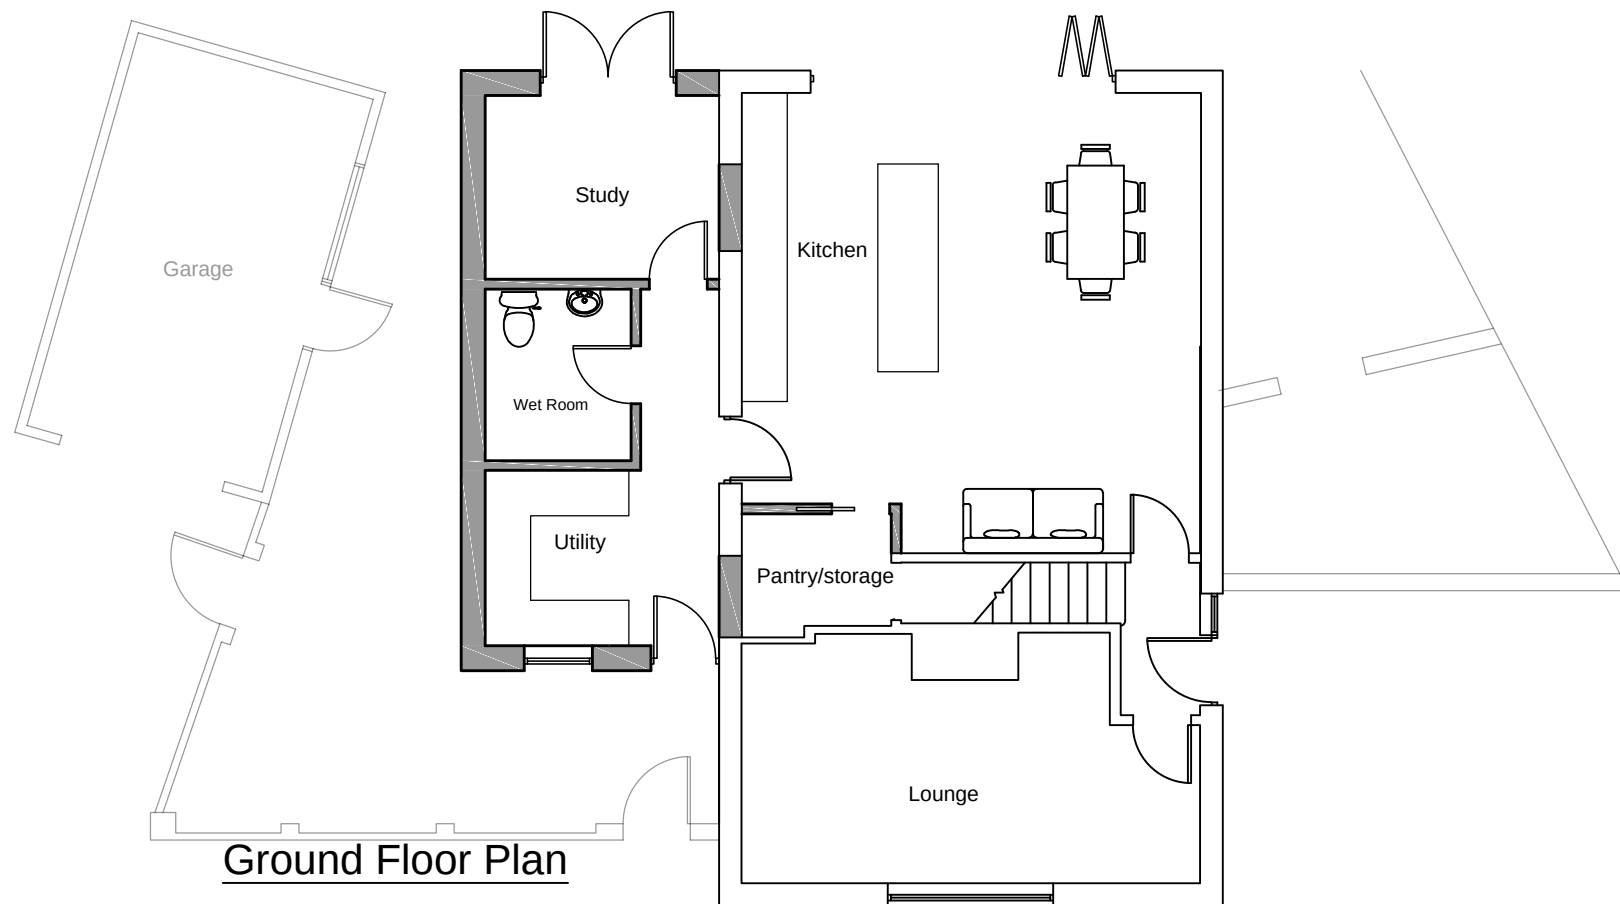

Ground Floor Plan

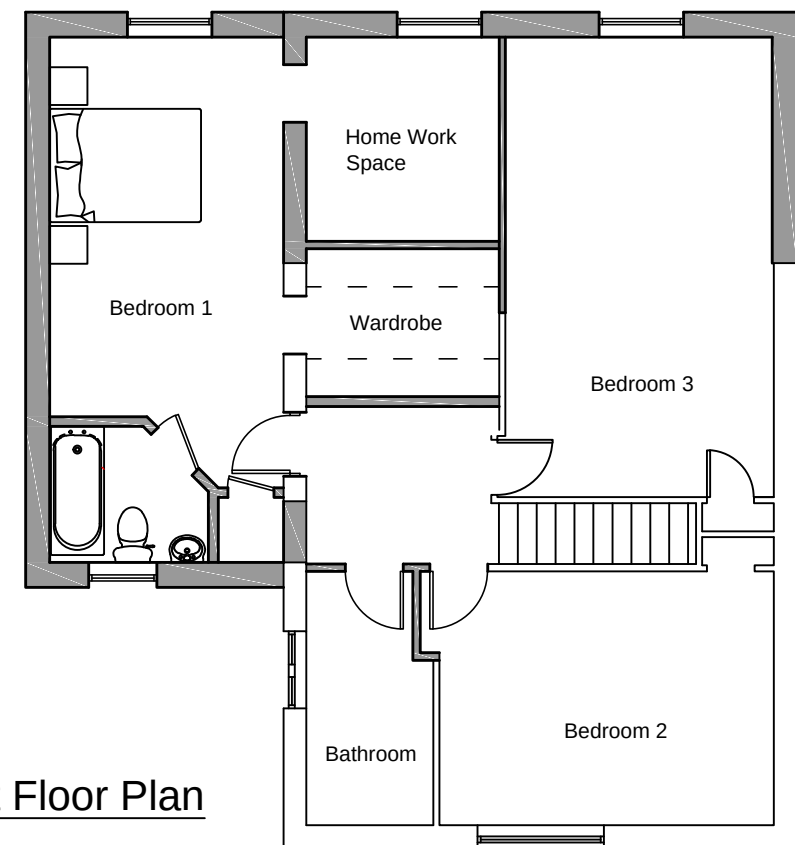

First Floor Plan

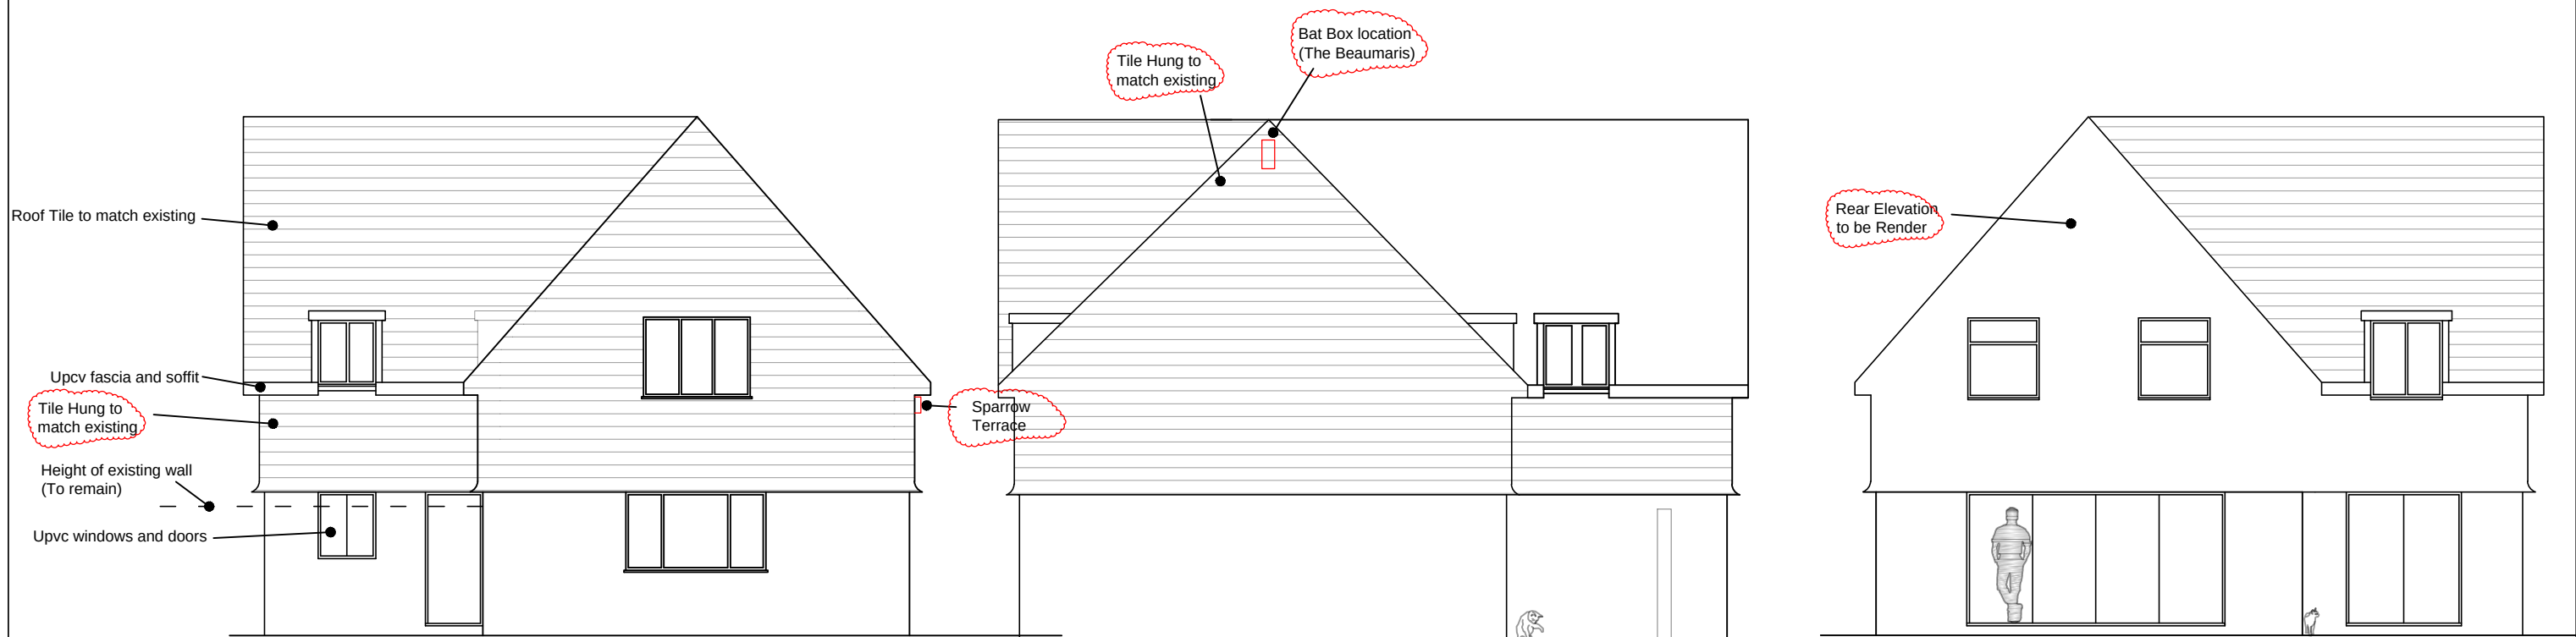

Front Elevation

Side Elevation

Rear Elevation



Sparrow terrace



Bat Box




CLIENT Mr Rachel Mellin		JOB TITLE Extension to 19 Prettyman Drive		DRNG. TITLE Proposed floor plans and elevations		
DATE: December 2021	SCALE: 1:100	A3	DRNG. NO. 21.16.02	REV. 02	PURPOSE Planning	

This drawing is copyright ©
NOTE: All dimensions to be checked on
site and not scaled from the drawing.

Ferndale Architectural Solutions LTD
98 Neath Road, Resolven, Neath, SA11 4AN Tel: 07970808768 Email: owen@ferndaleas.co.uk

This drawing is copyright ©
NOTE: All dimensions to be checked on
site and not scaled from the drawing.

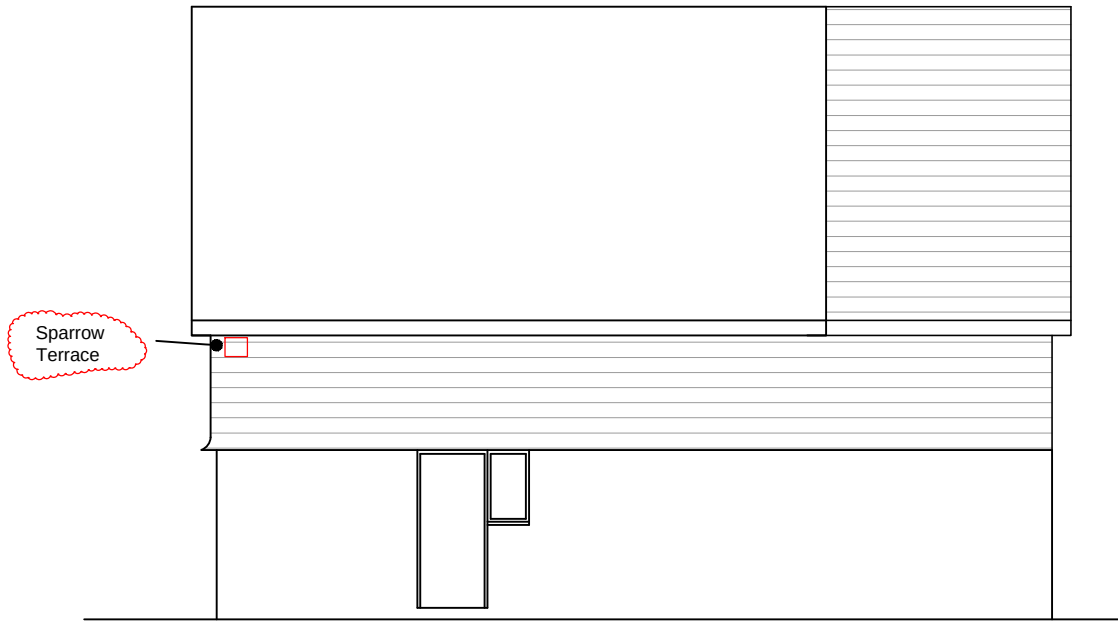

End Elevation



CLIENT Mr Rachel Mellin		JOB TITLE Extension to 19 Prettyman Drive		DRNG. TITLE Proposed End Elevation		
DATE: December 2021		SCALE: 1:100		A4	DRNG. NO. 21.16.03	REV. 02
					PURPOSE Planning	