



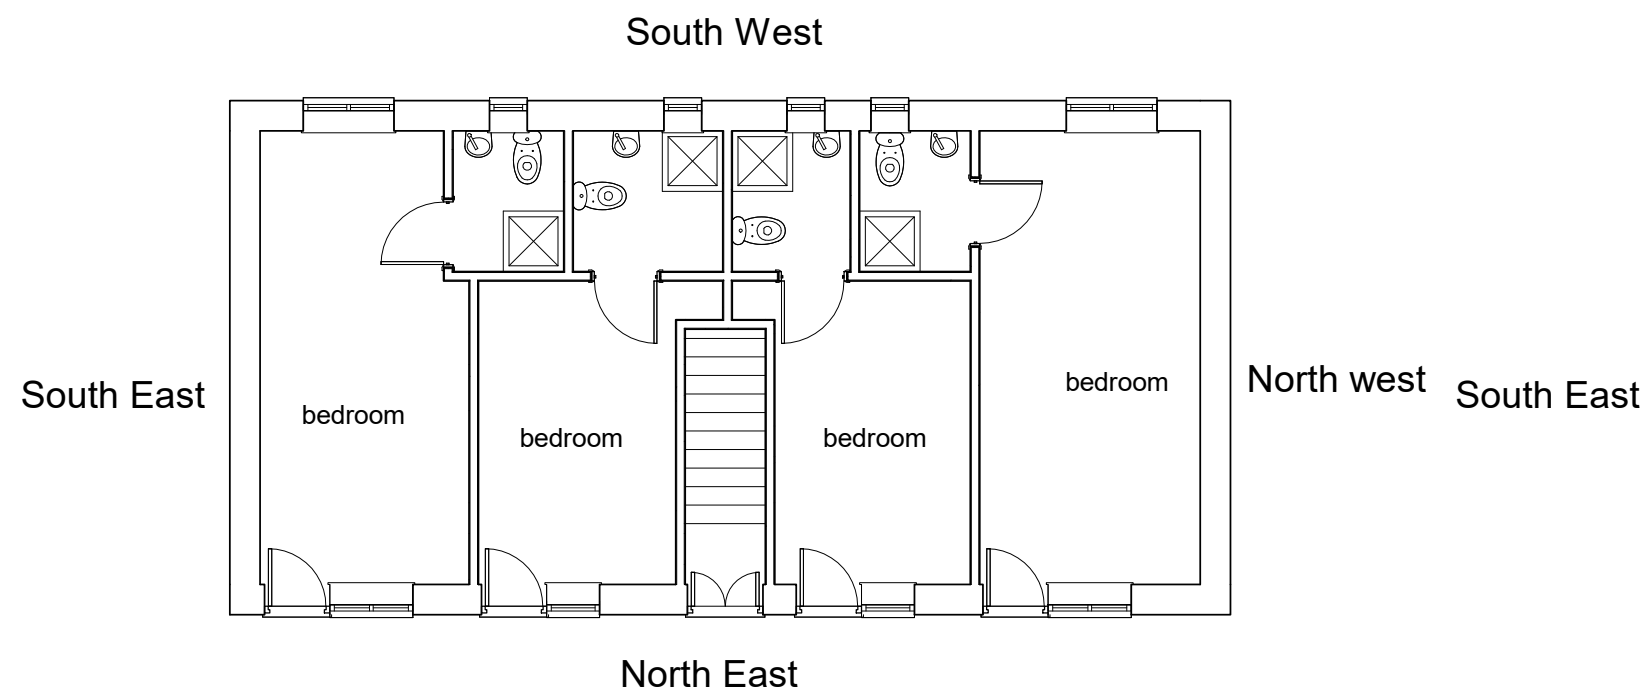

1 **ground floor**
1 : 100

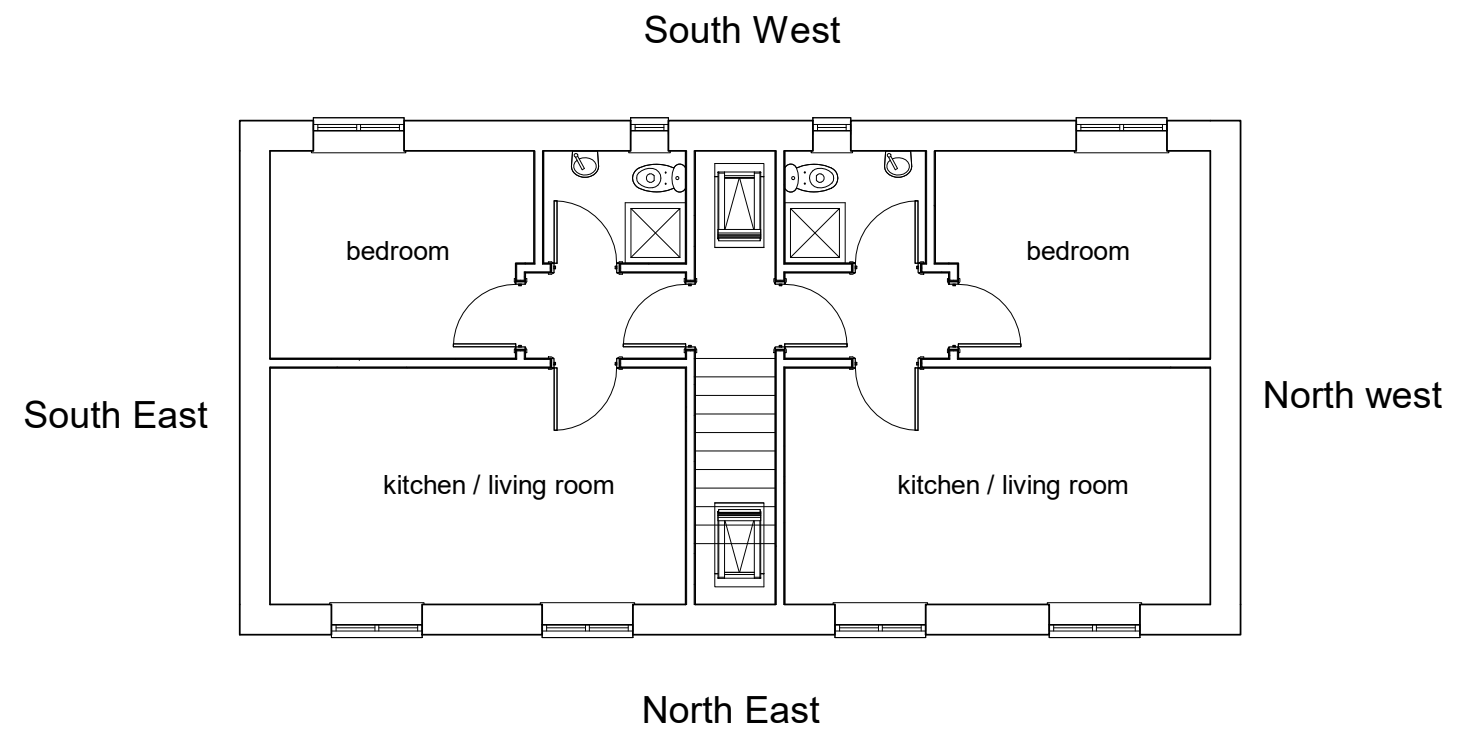

2 **first floor**
1 : 100

	No.	Description	Date					PROJECT				
								Tyn-Y-Caeau, Margam, Port Talbot				
								Existing floor plans		Date 04/11/2021		Scale (@ A3) 1 : 100
				Author	DRAWING NUMBER EX01		REV					
				Checked by								

				PROJECT					
				Tyn-Y-Caeau, Margam, Port Talbot					
CODE	STATUS	SUITABILITY DESCRIPTION	PURPOSE OF ISSUE	Existing floor plans		Date 04/11/2021		Scale (@ A3) 1 : 100	
						Author	DRAWING NUMBER EX01		REV
						Checked by			