



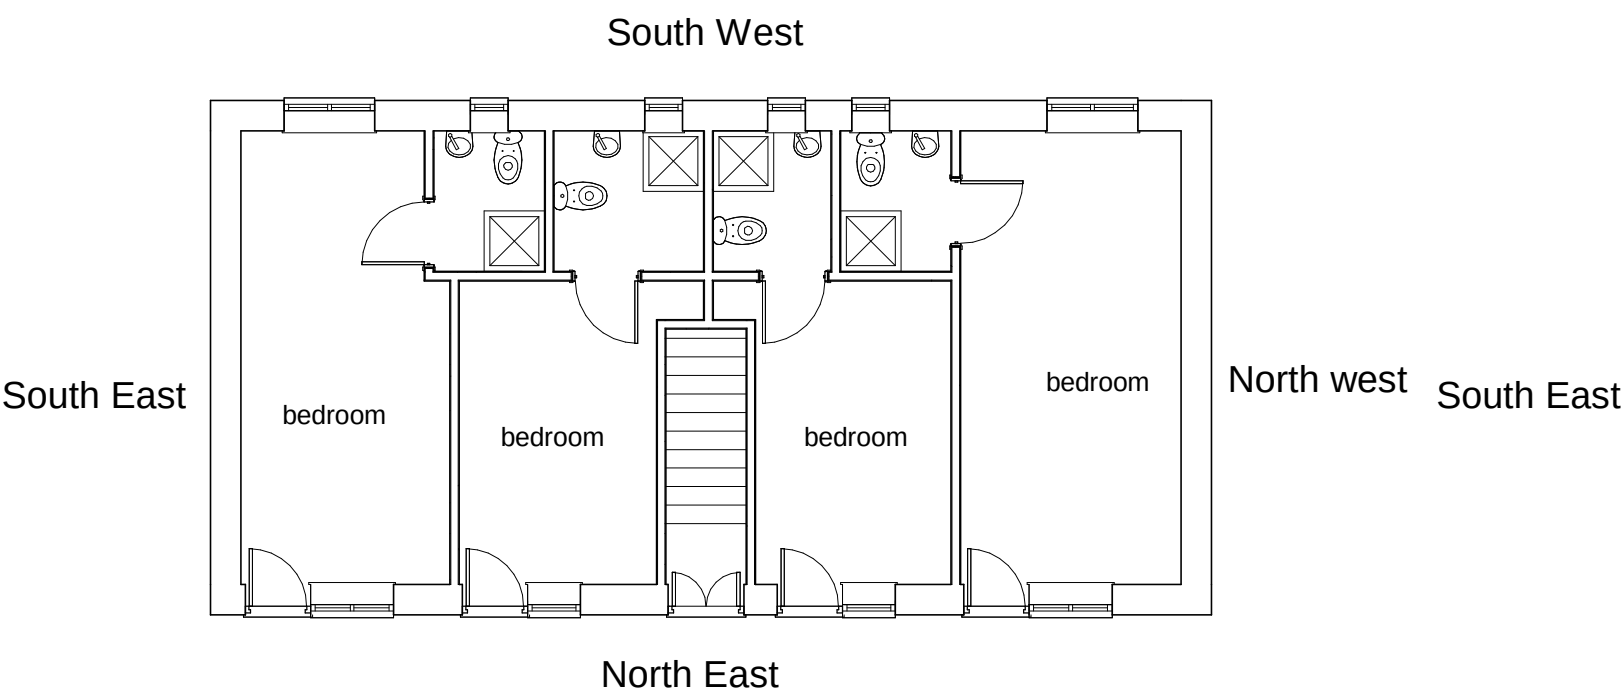

1 ground floor
1 : 100

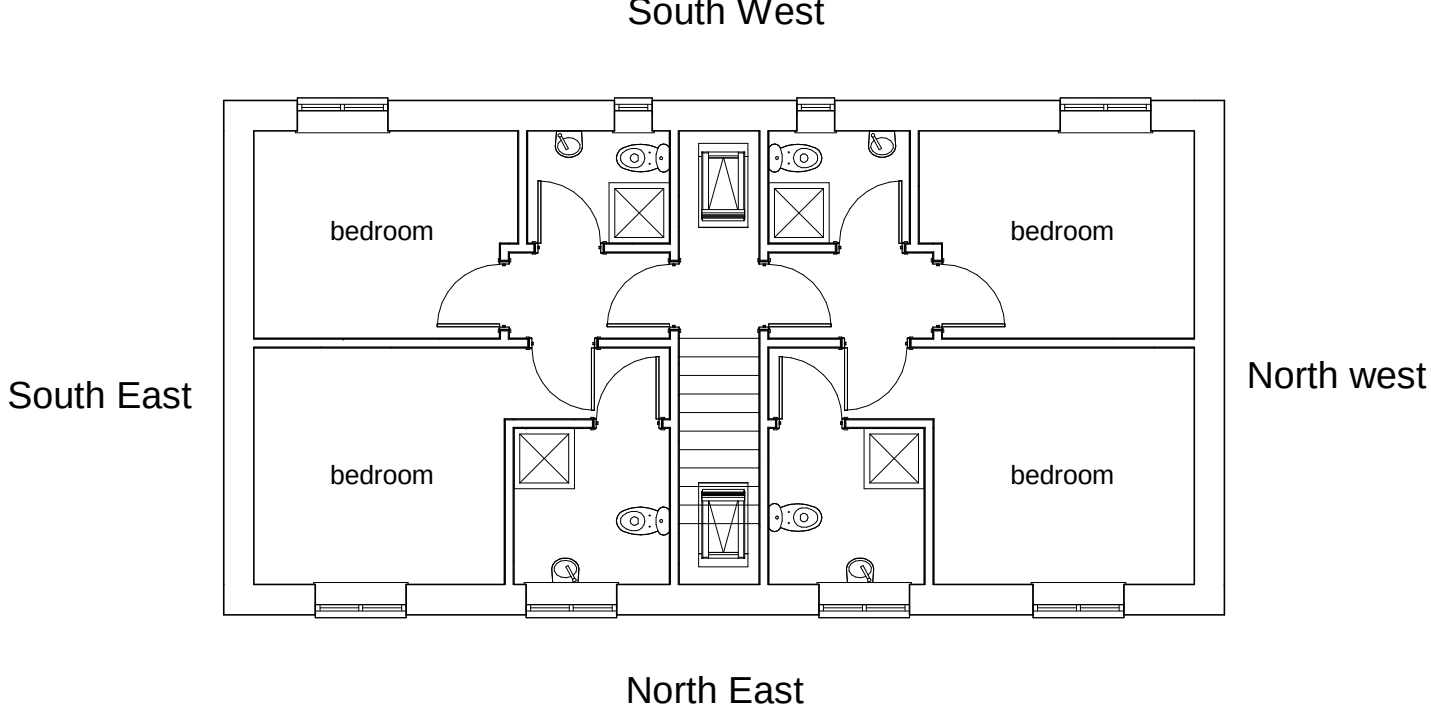

2 first floor
1 : 100

	No.	Description	Date					PROJECT				
								Tyn-Y-Caeau, Margam, Port Talbot				
				CODE	STATUS	SUITABILITY DESCRIPTION	PURPOSE OF ISSUE	Proposed floor plans		Date	10/08/2020	Scale (@ A3)
										1 : 100		
										Author	DRAWING NUMBER	REV
										Checked by		
								A107				