


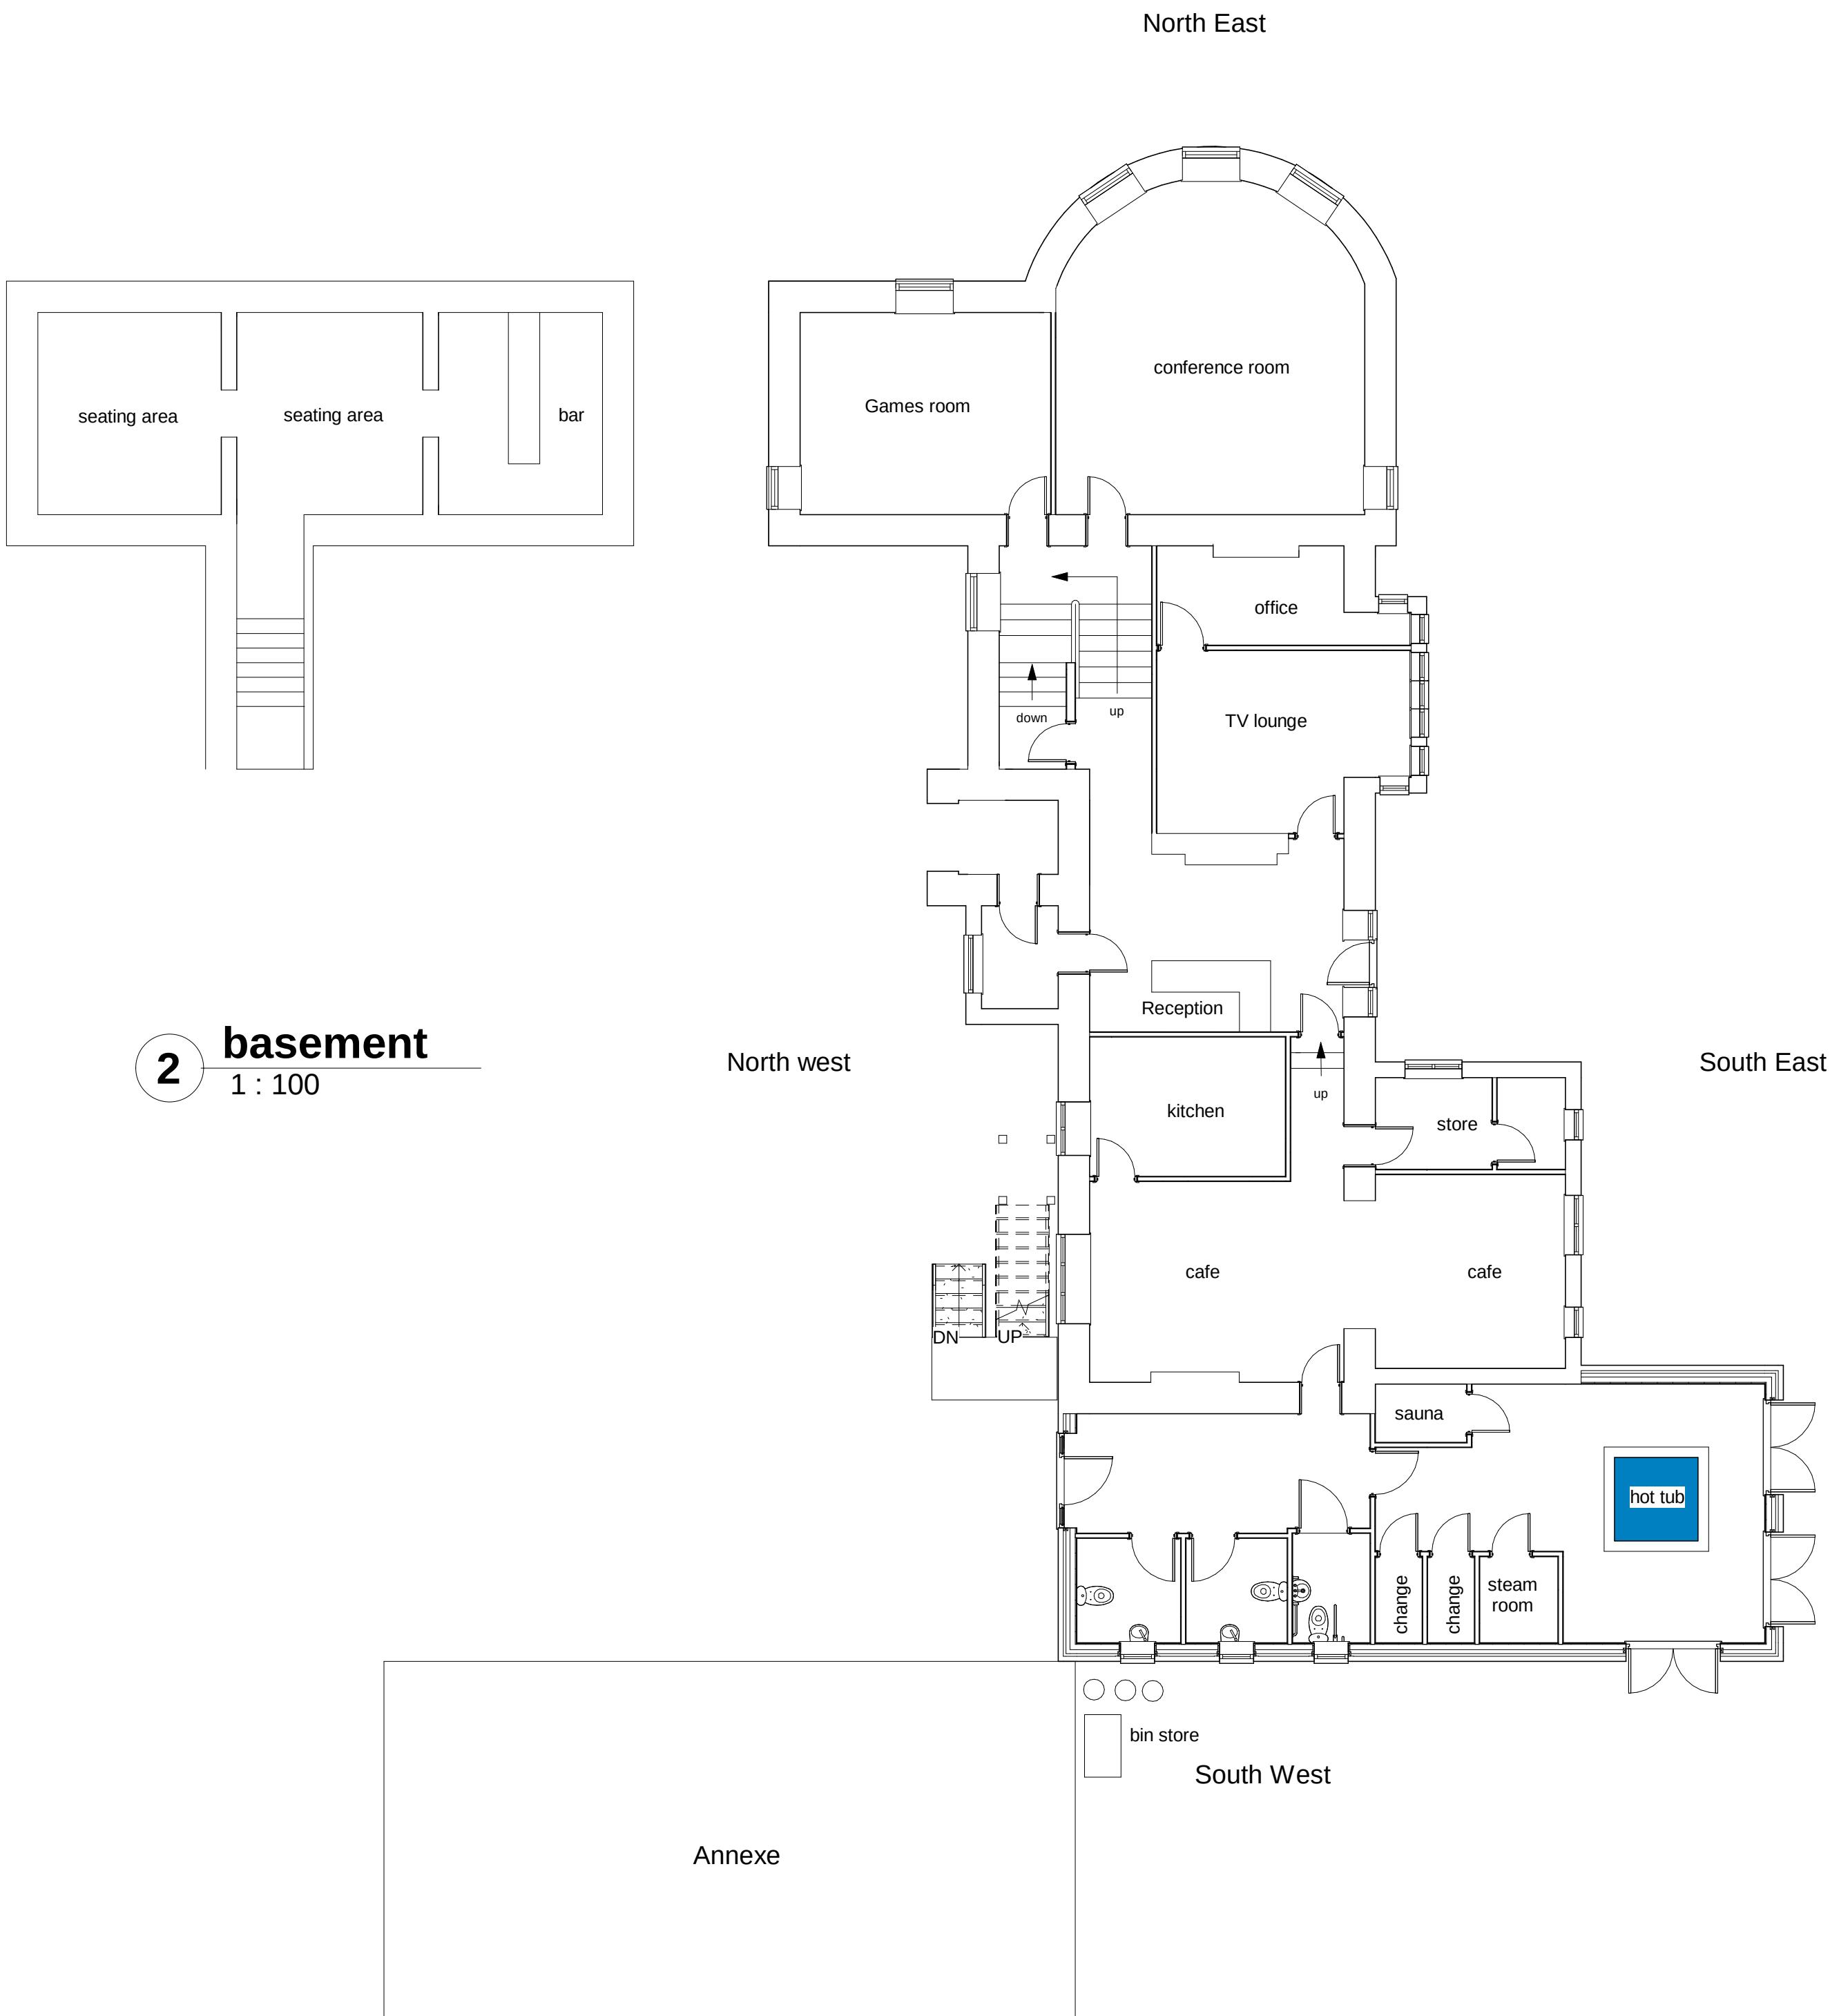

2 basement
1 : 100

1 ground floor
1 : 100



3 first floor
1 : 100

Rev	Description	Date

CODE	SUITABILITY DESCRIPTION
STATUS	PURPOSE OF ISSUE

PROJECT

Tyn-Y-Caeau,
Margam, Port Talbot

Proposed Floor plans

DRAWN BY Author	CHECKED BY Checker	DATE 10/08/2020
SCALE (@ A1) 1 : 100	PROJECT NUMBER 2877	
DRAWING NUMBER A104	REV	