


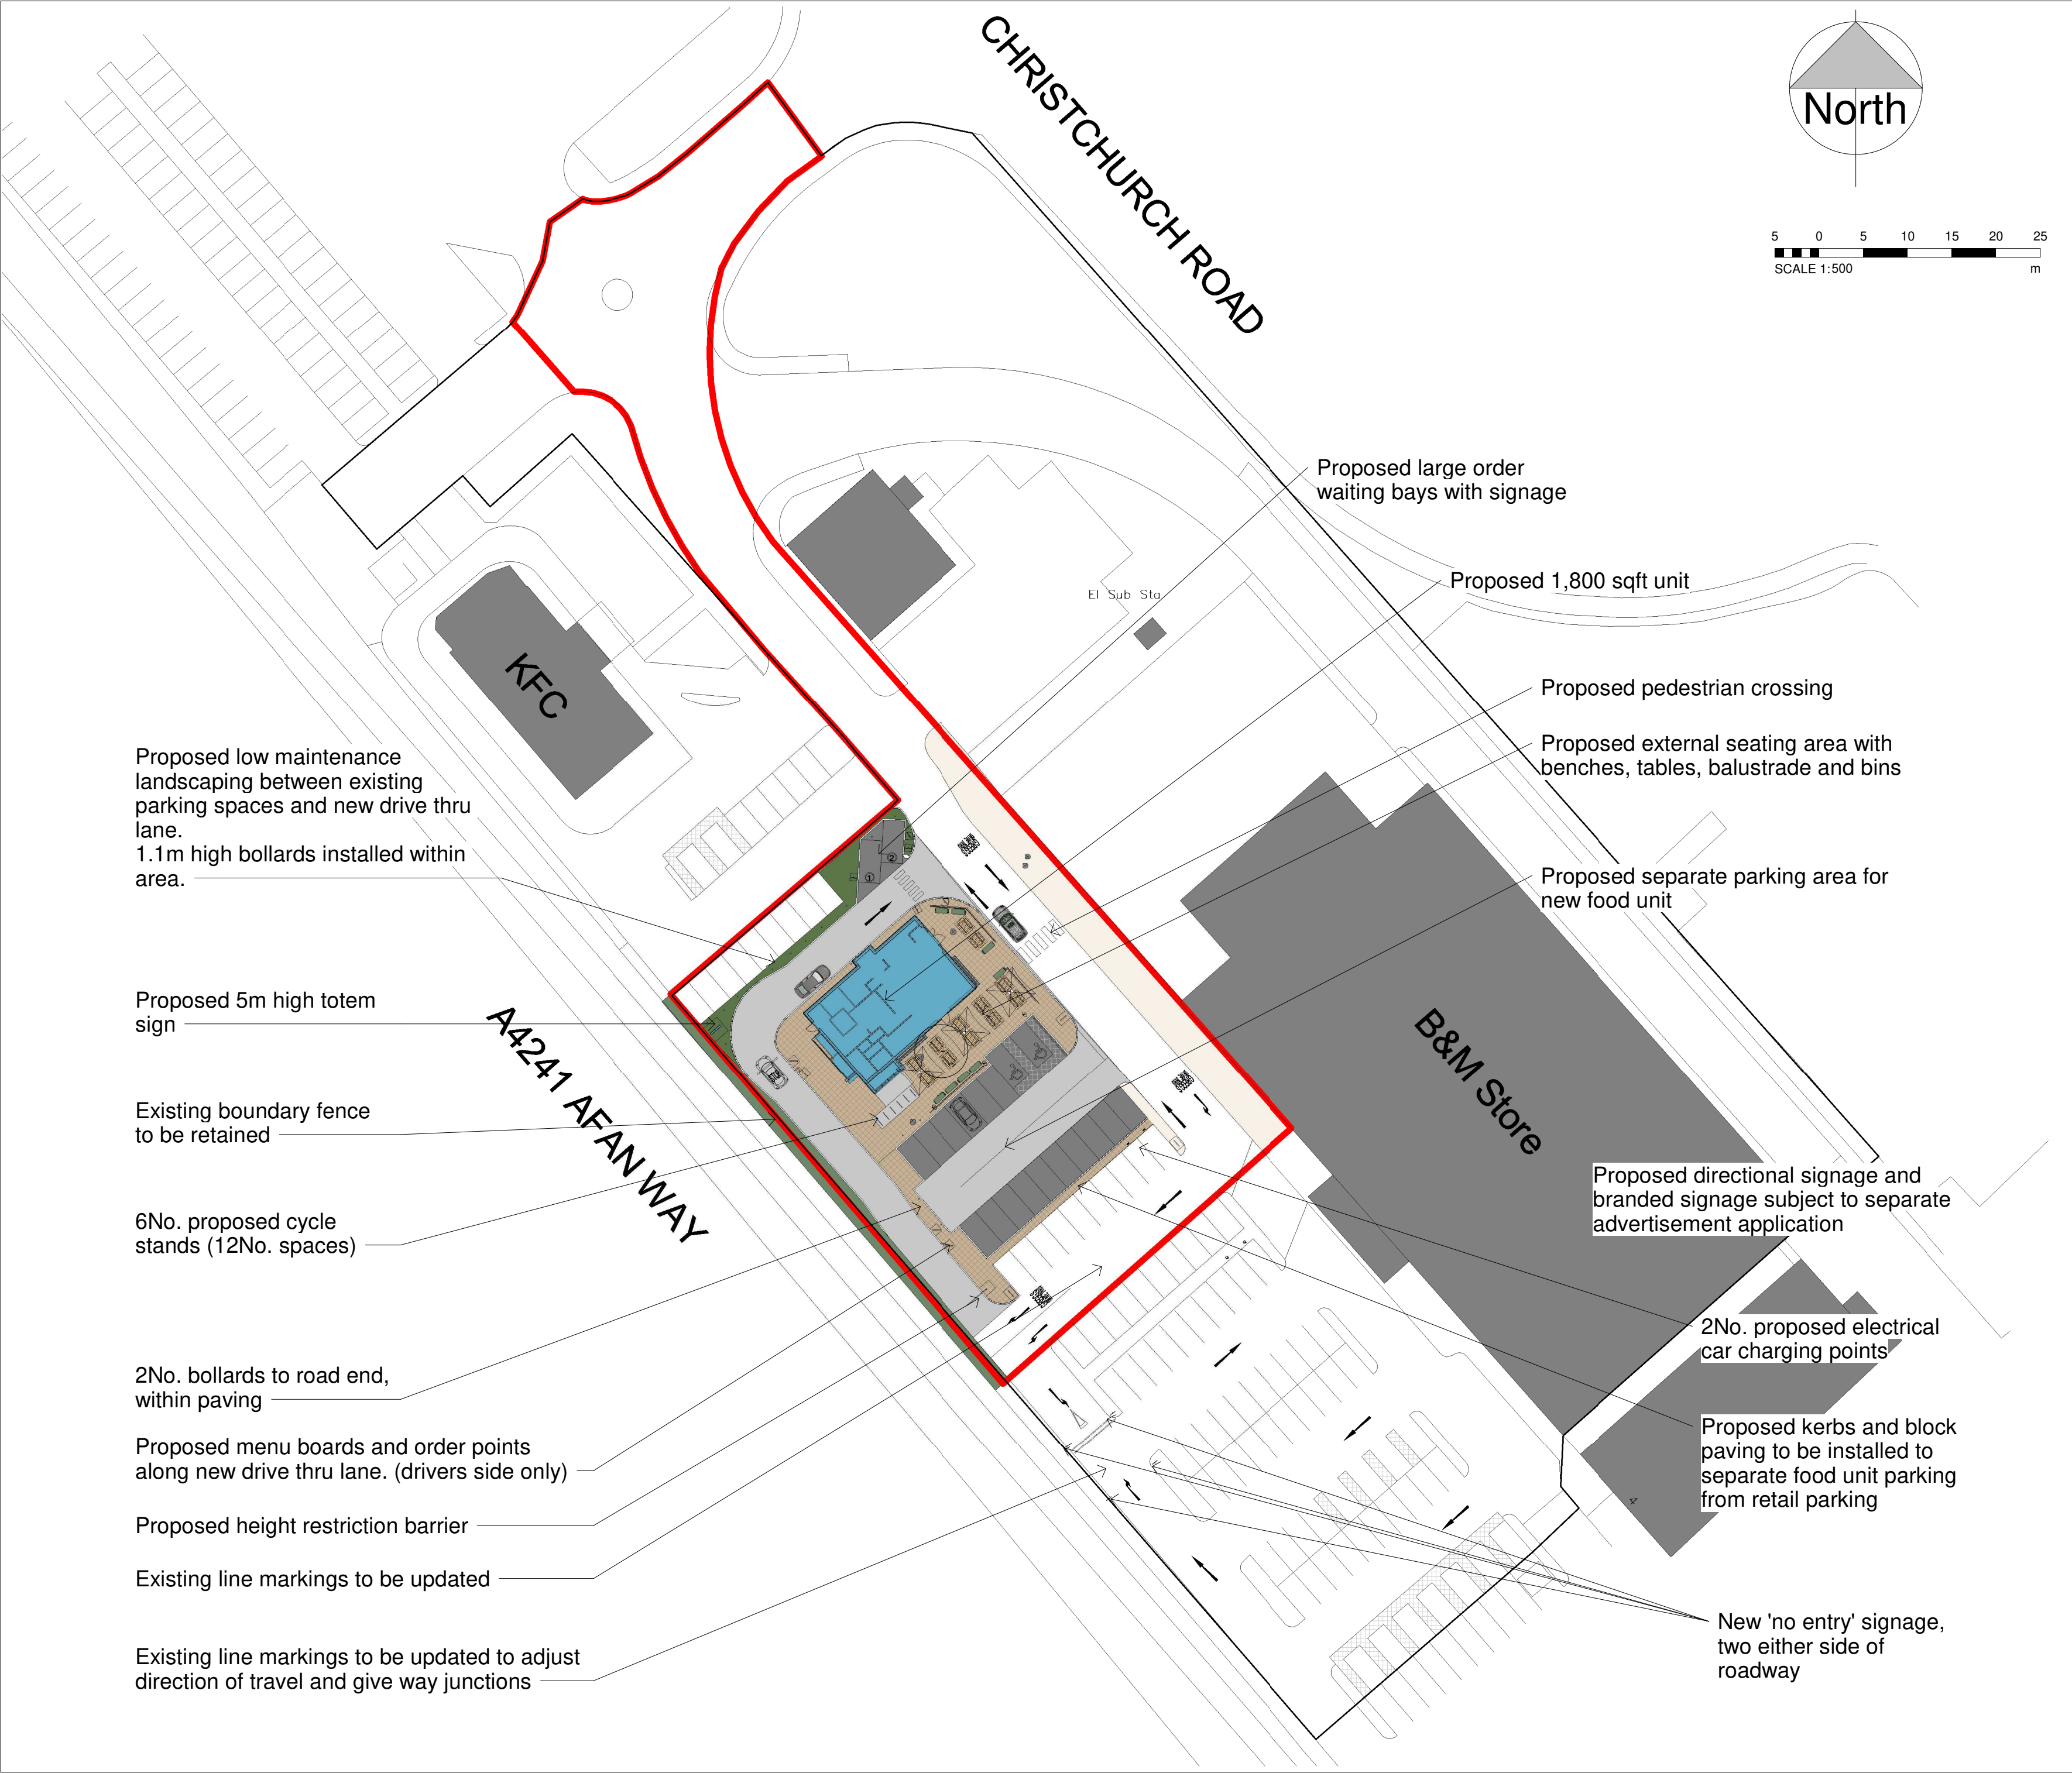

Architects are to be notified of any discrepancies.
Contractors must check all dimensions on site.
This drawing is subject to copyright laws and is for use on this project only.
This drawing is to be used solely for the information as titled only.
For other information refer to the latest revision of any cross referenced drawings.
To be read in conjunction with relevant design standards/protocols

P5	20/06/22	Signage and road markings in existing car park updated	OKB	JML
P4	17/06/22	Directional arrows in existing car park updated	OKB	JML
P3	06/04/22	Permeable paving and new landscaping added	OKB	JML
P2	15/11/21	Site lining, building feature walls, door and store rooms updated	JML	MA
P1	15/10/21	First Issue	JML	MA
Rev	Date	Description	Drn	Cd

Status: Planning

Client: Triple Jersey Limited

Project name: Port Talbot

Project address: Baglan Bay Retail Park, Port Talbot, SA12 7BZ

Drawing Title: Proposed Site Plan

Job No:	Drg No:	Revision:
6540	A003	P5
Date:	Scale:	Sheet size:
Jan 22	1 : 500	A2

S+SA

ARCHITECTS

1 CARDALE PARK, BECKWITH HEAD ROAD
HARROGATE, N.YORKSHIRE, HG3 1RZ
WWW.SSA-ARCHITECTS.CO.UK
T: 01423 856999