


This drawing is the copyright of Roberts Limbrick Ltd and should not be reproduced in whole or in part or used in any manner whatsoever without their written permission.

Do Not scale off this drawing, use only figured dimensions and report any discrepancies or omissions to the Architect immediately.

rev.	date	description
A	07/12/22	Elevations amended

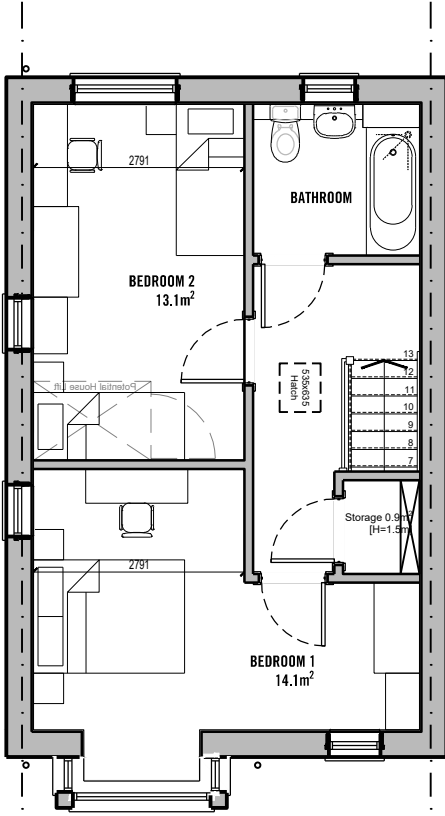

FIRST FLOOR




FRONT ELEVATION
(ADJOINING 2B4P)



REAR ELEVATION



SIDE ELEVATION

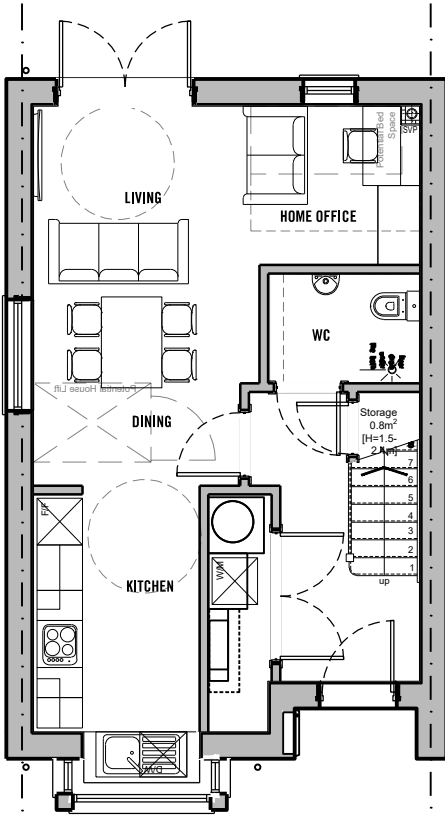


GROUND FLOOR PLAN

2B4P HOUSE

Floor Area - 84.4m²
WDQR Requirement - 83m²
Storage Area - 2.7m² (In addition to area required for M&E equipment)
WDQR Requirement - 2.5m²
Garden Area - minimum 40m²

Layout designed to meet requirements of Lifetime Homes and WDQR 2021

 

Roberts Limbrick

project
Residential Development
Devonshire Place
Port Talbot

client
Linc Cymru

drawing
2B4P House
Plans & Elevations

status
PLANNING

ROBERTS LIMBRICK LTD
The Carriage Building, Bruton Way,
Gloucester, GL1 1DG
The Estates Office, 25 - 26 Gold Tops,
Newport, NP20 4PG
T. 03333 405 500
mail@robertslimbrick.com
www.robertslimbrick.com

Registered Office : England No. 06658029

scale 1:100 @ A2

date MAY 2022 author ep

project	drg no.	rev.
10429 PL35		A