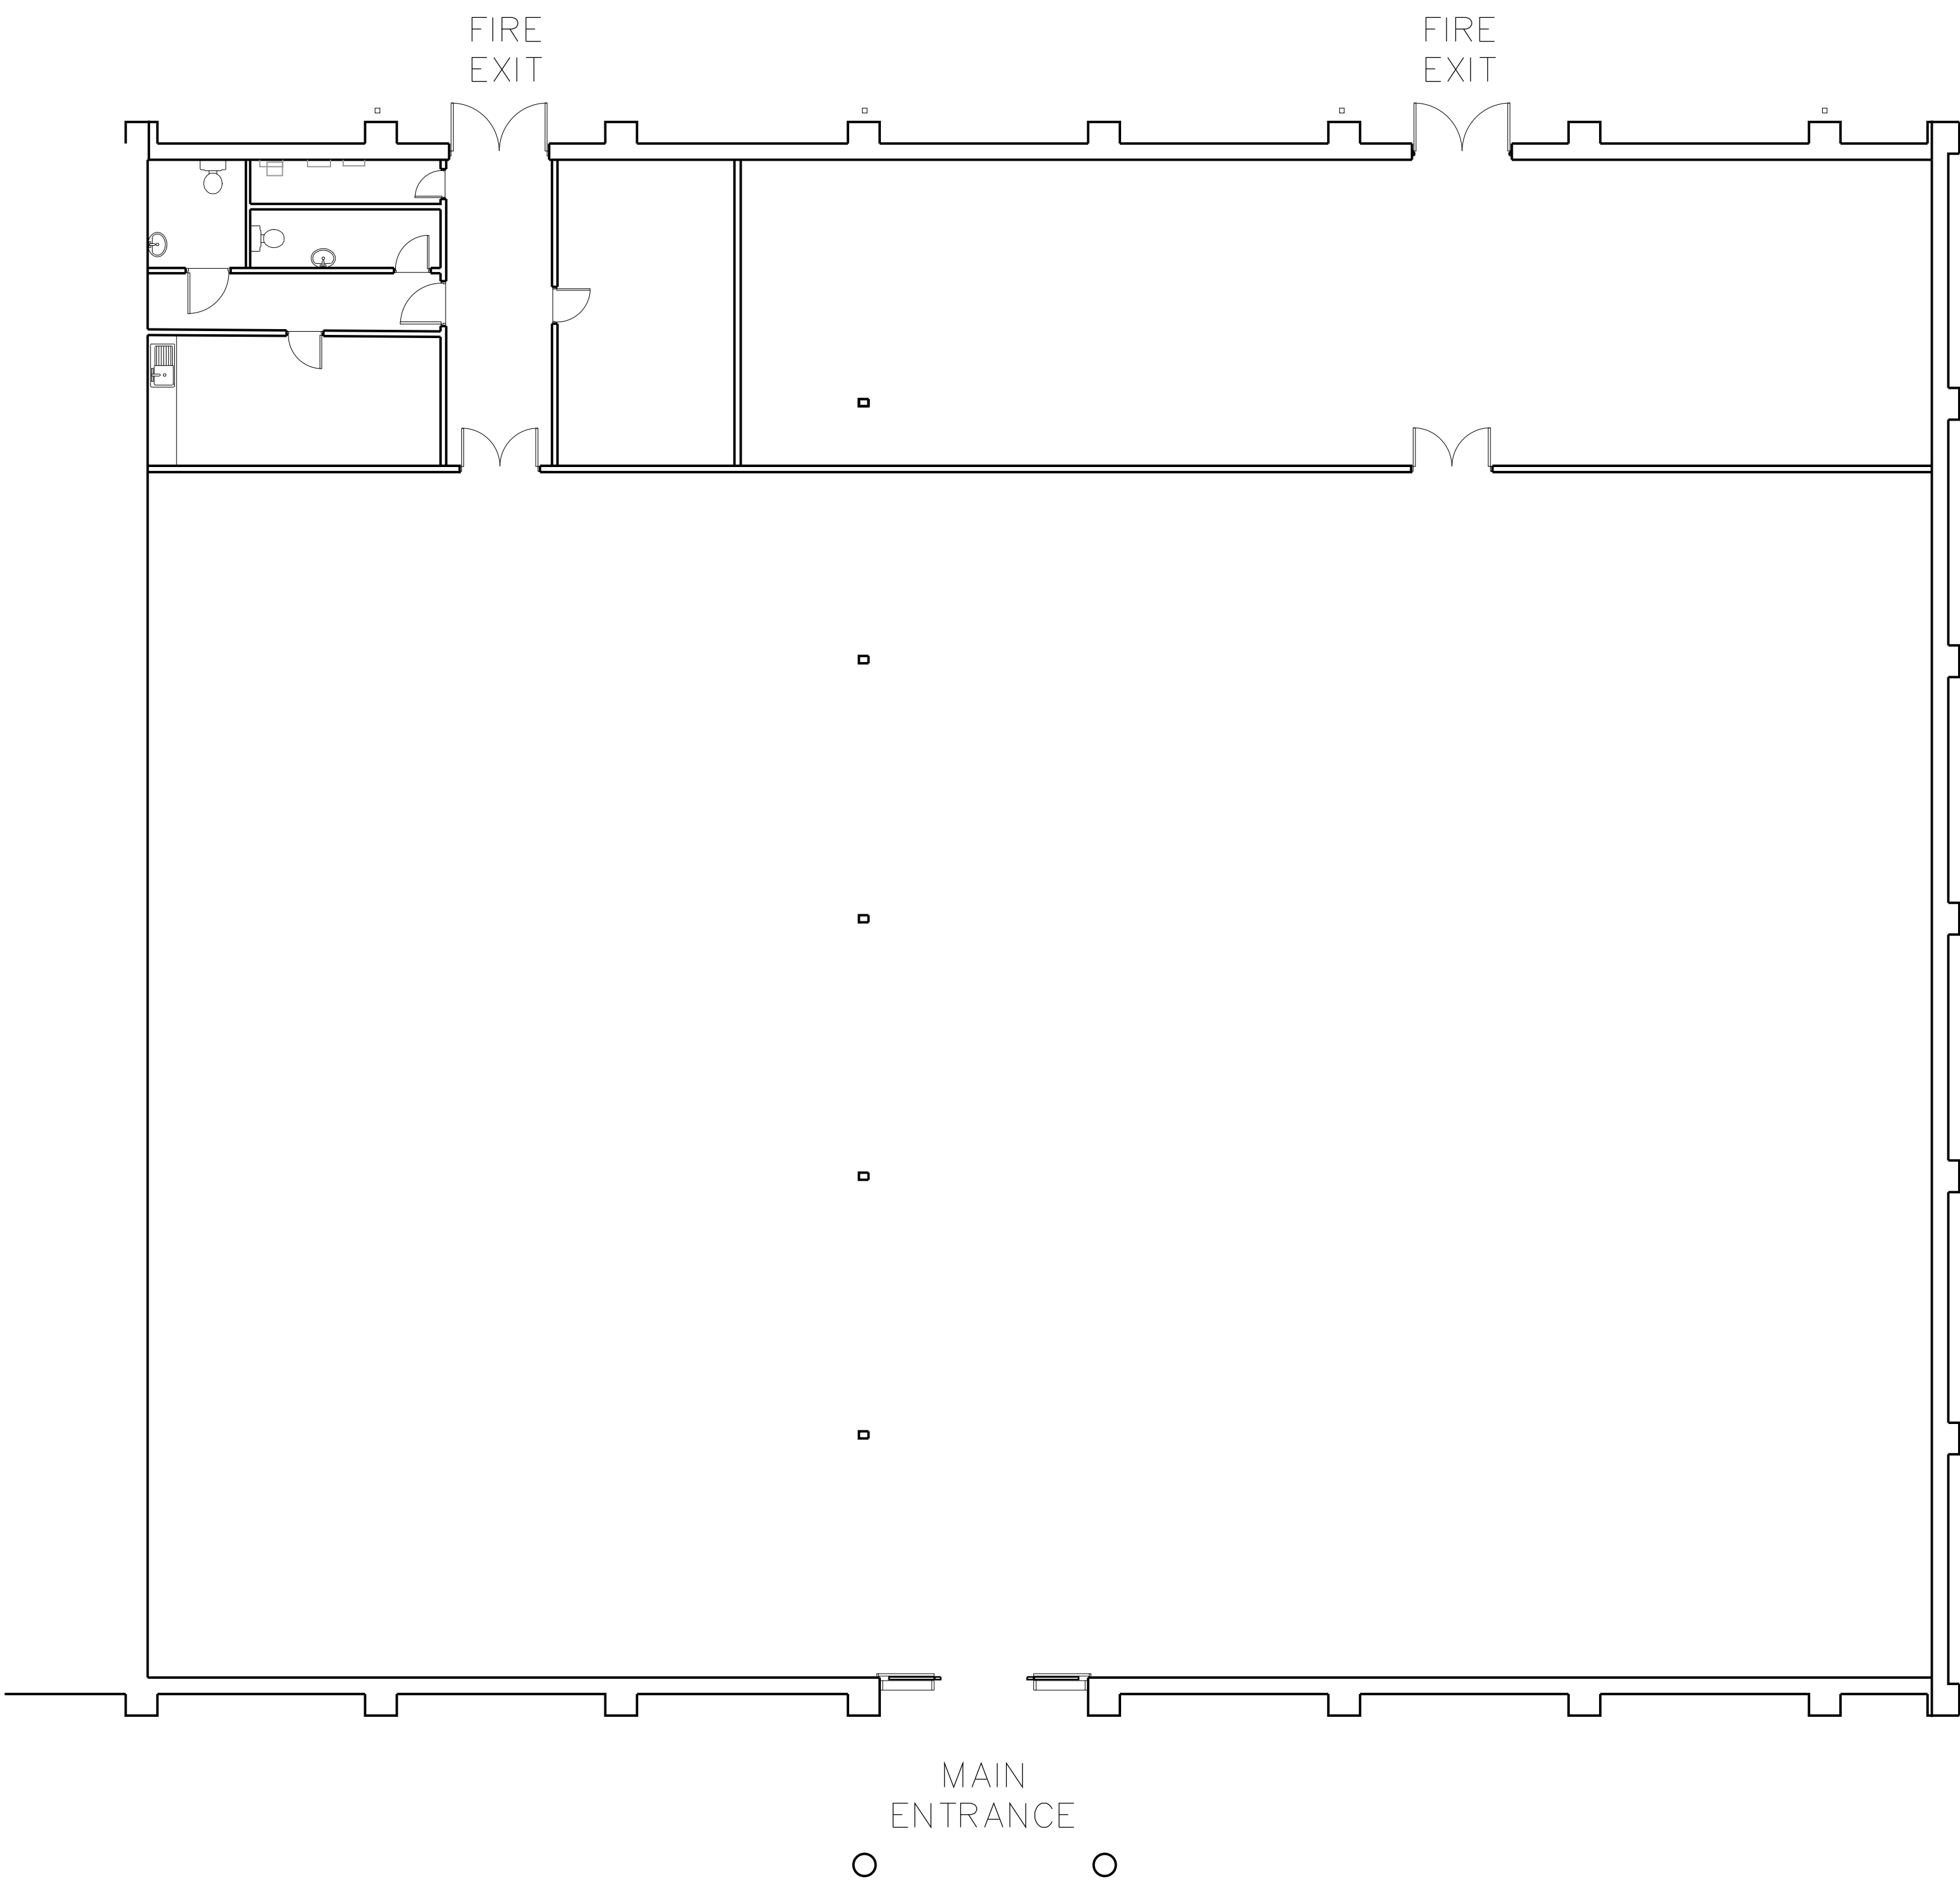
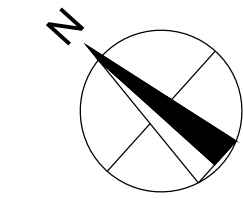


Existing Ground Floor Plan – 1:100

Planning Application Area (Red Line)

Basement	0 m ²	/	0 ft ²
Ground	1243.9 m ²	13389.2 ft ²	
First	0 m ²	/	0 ft ²
Mezzanine	0 m ²	/	0 ft ²
Total	1243.9 m ²	13389.2 ft ²	

Rev			Date	Description	DRAWING TITLE		Drawn/ Checked
PROJECT TITLE					DRAWING TITLE		
Port Talbot					Existing Floor Plan		
Unit 5, Baglan Bay RP, Port Talbot, SA12 8BZ							
DRAWING CHECKED		DATE	SCALE	JOB No.	DRAWING No.		
JP/JL		06.12.22	1:100 @ A1	2206	101		
DRAWING PURPOSE					Rev		
TOWN PLANNING APPLICATION					-		
					Pure Gym Ltd Town Centre House The Merlion Centre Leeds LS2 8LY e: architecture@puregym.com t: 0113 285 8787 w: www.puregym.com		