

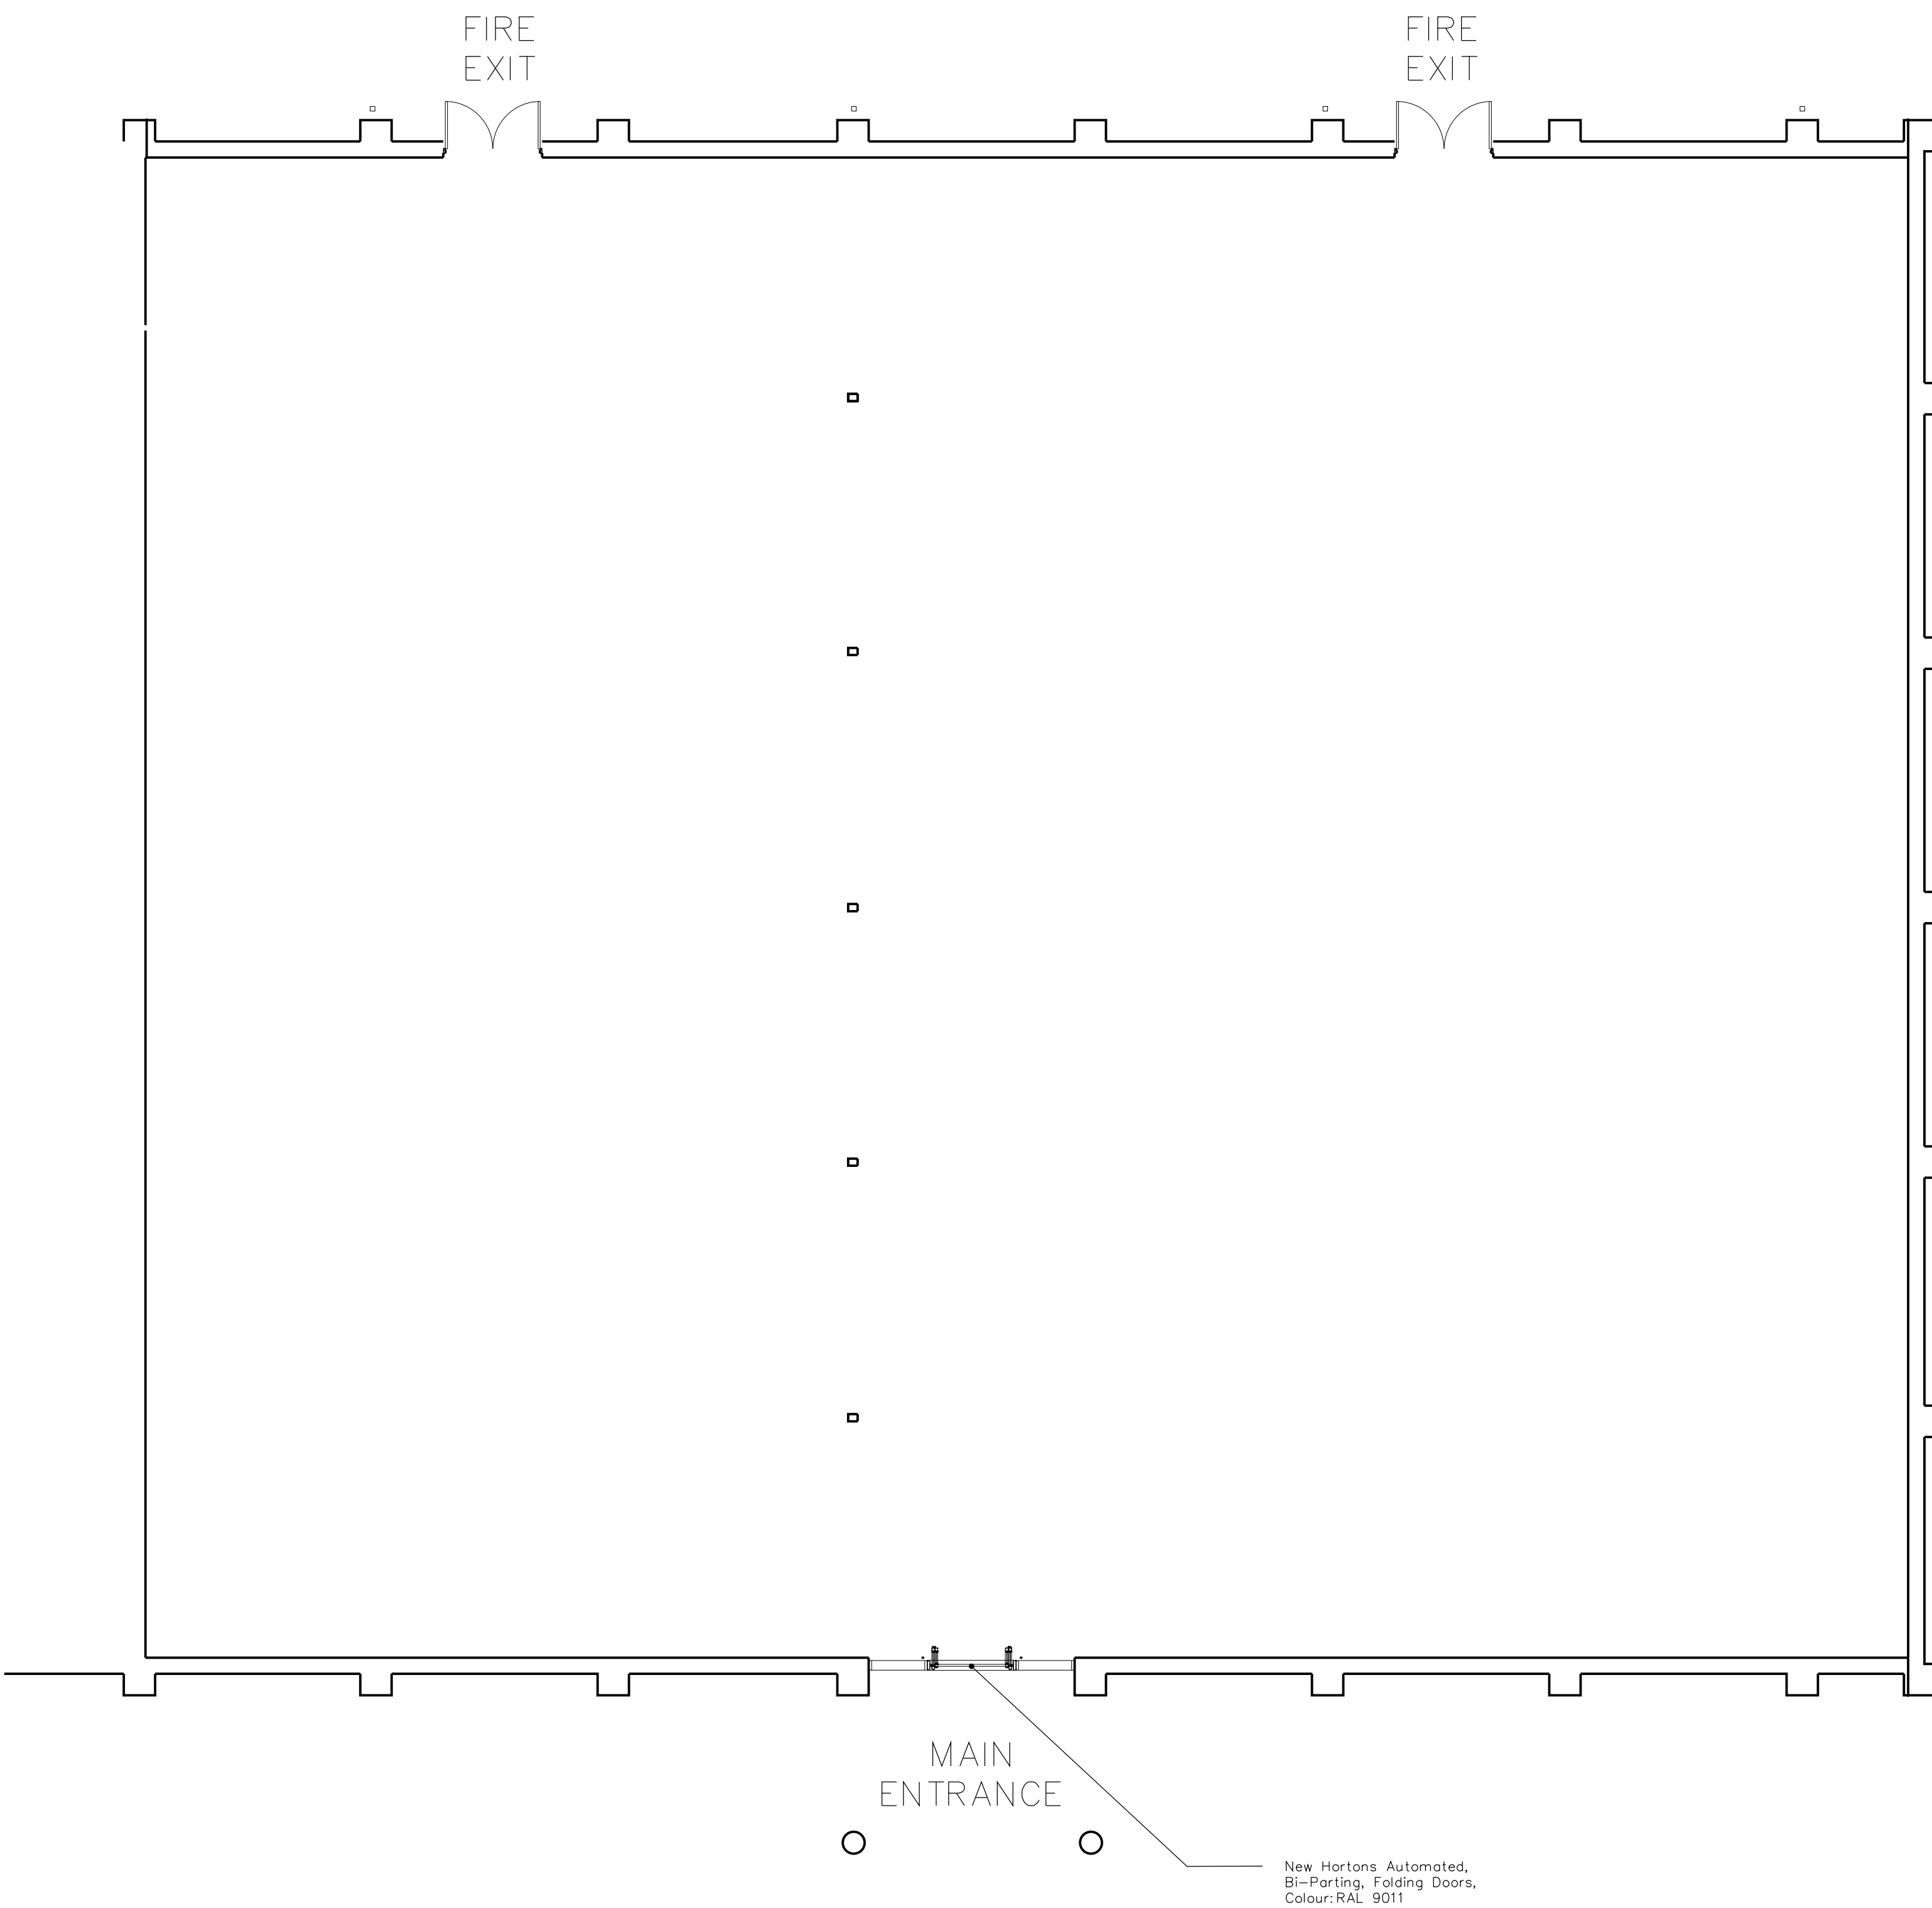


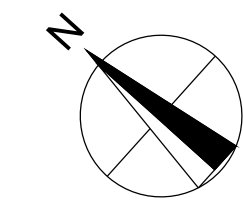

Proposed Ground Floor Plan – 1:100

 

Planning Application Area (Red Line)

Basement	0 m ²	/	0 ft ²
Ground	1243.9 m ²	1,3389.2 ft ²	
First	0 m ²	/	0 ft ²
Mezzanine	0 m ²	/	0 ft ²
Total	1243.9 m ²	1,3389.2 ft ²	

New Hortons Automated,
Bi-Parting, Folding Doors,
Colour:RAL 9011

Rev	Date	Description	Drawn/ Checked
PROJECT TITLE		DRAWING TITLE	
Port Talbot		Proposed Floor Plans	
Unit 5, Baglan Bay RP, Port Talbot, SA12 8BZ			
DRAWING CHECKED		DATE	SCALE
JP/JL		06.12.22	1:100 @ A1
JOB No.		DRAWING No.	
2206		102	
DRAWING PURPOSE			Rev
TOWN PLANNING APPLICATION			-
		Pure Gym Ltd Town Centre House The Merlion Centre Leeds LS2 8LY e: architecture@puregym.com t: 0113 285 8787 w: www.puregym.com	