


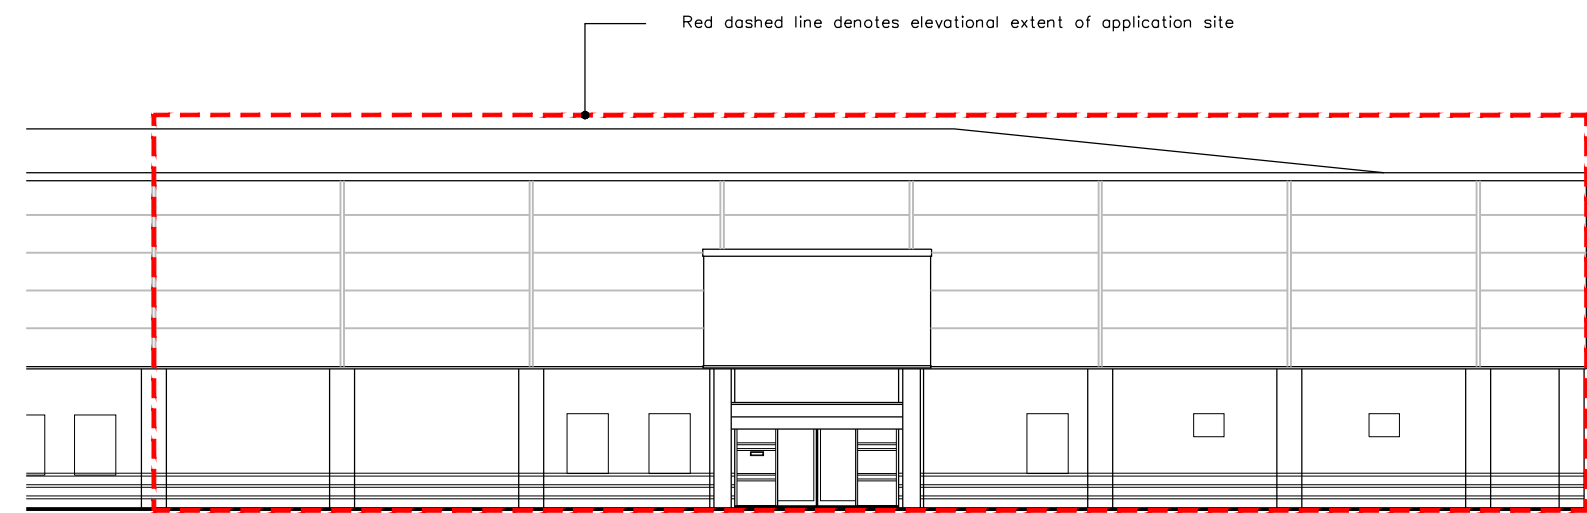


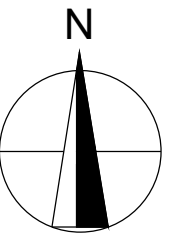


Existing South West Elevation A – 1:200

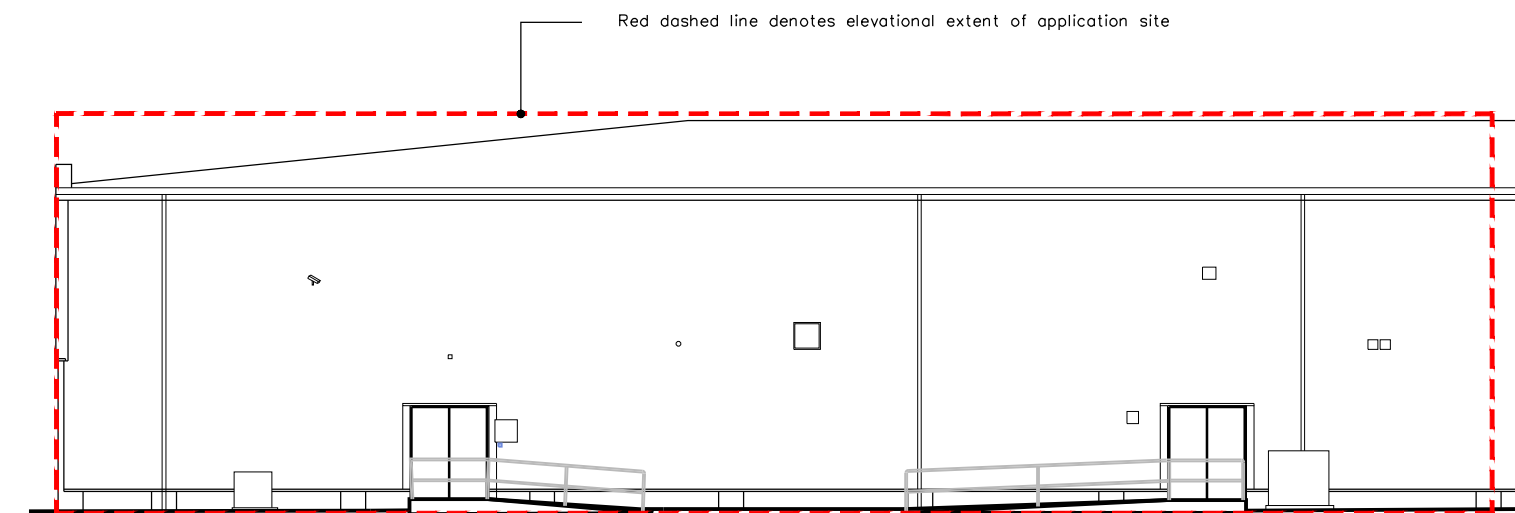


Existing North East Elevation B – 1:200

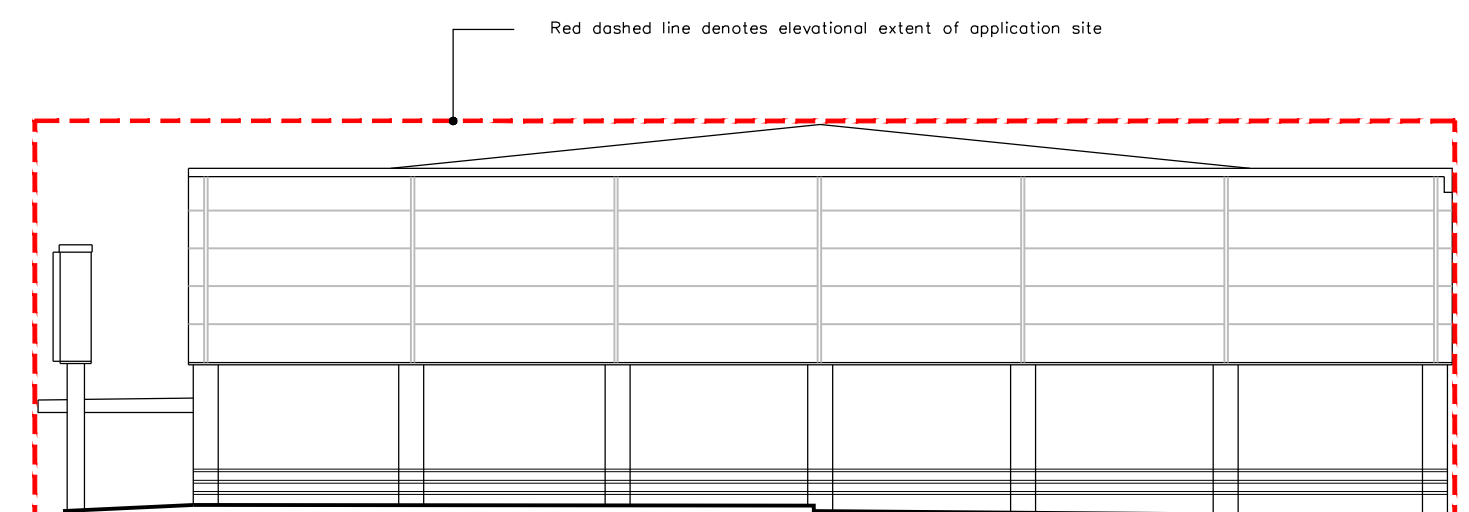

Existing South East Elevation C – 1:200

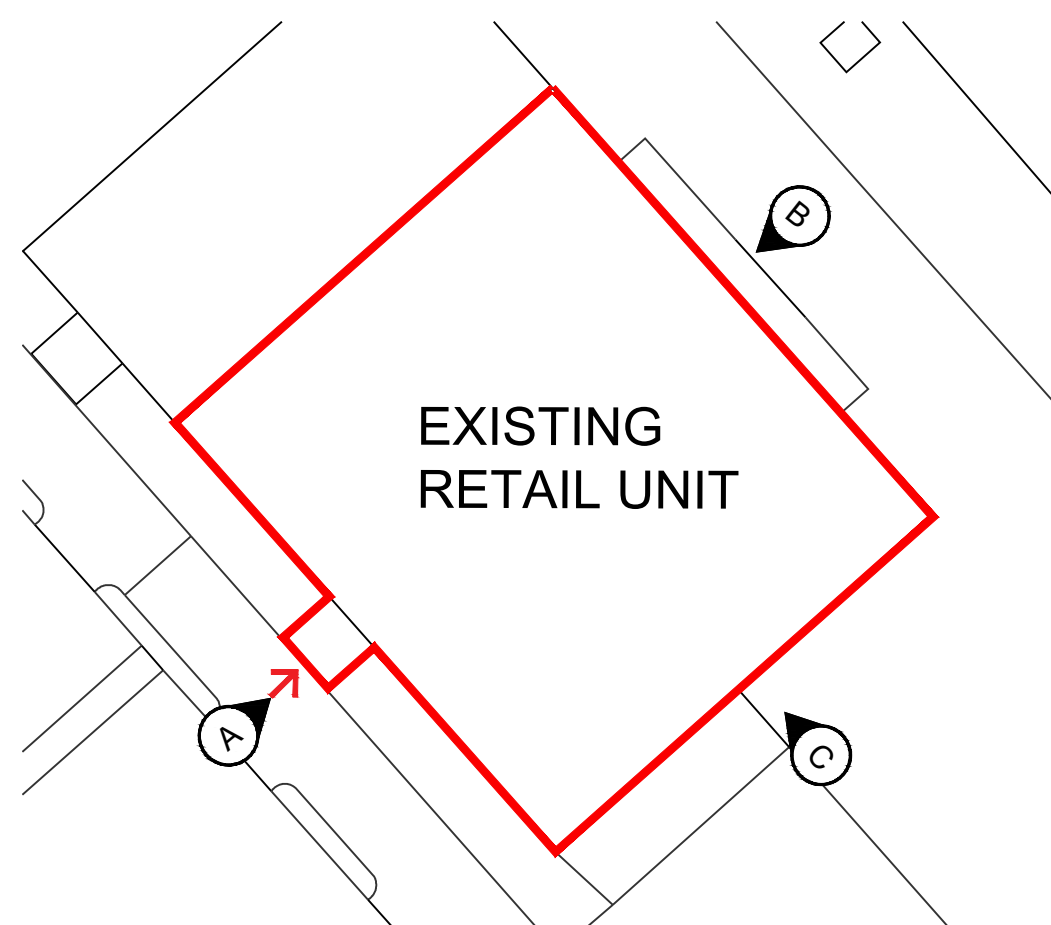

Key Plan – 1:500

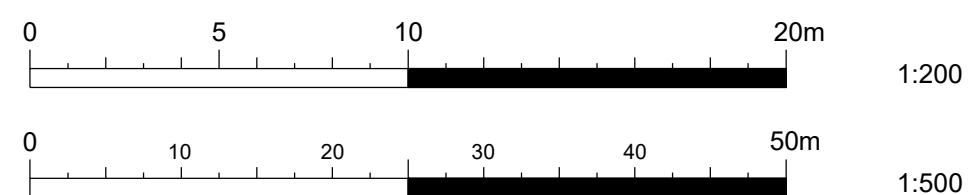

Rev	Date	Description	Drawn/	Checked
PROJECT TITLE			DRAWING TITLE	
Port Talbot			Existing Elevations	
Unit 5, Baglan Bay RP, Port Talbot, SA12 8BZ				
DRAWN / CHECKED	DATE	SCALE	JOB No	DRAWING No
JP/JL	06.12.22	1:200 @ A2	2206	103
DRAWING PURPOSE			Rev	
TOWN PLANNING APPLICATION			-	
			Pure Gym Ltd	
			Town Centre House	
			The Merrion Centre	
			Leeds	
			LS2 8LY	
			e: architecture@puregym.com	
			t: 0113 285 8787	
			w: www.puregym.com	