


Superseded

SCALE 1:50

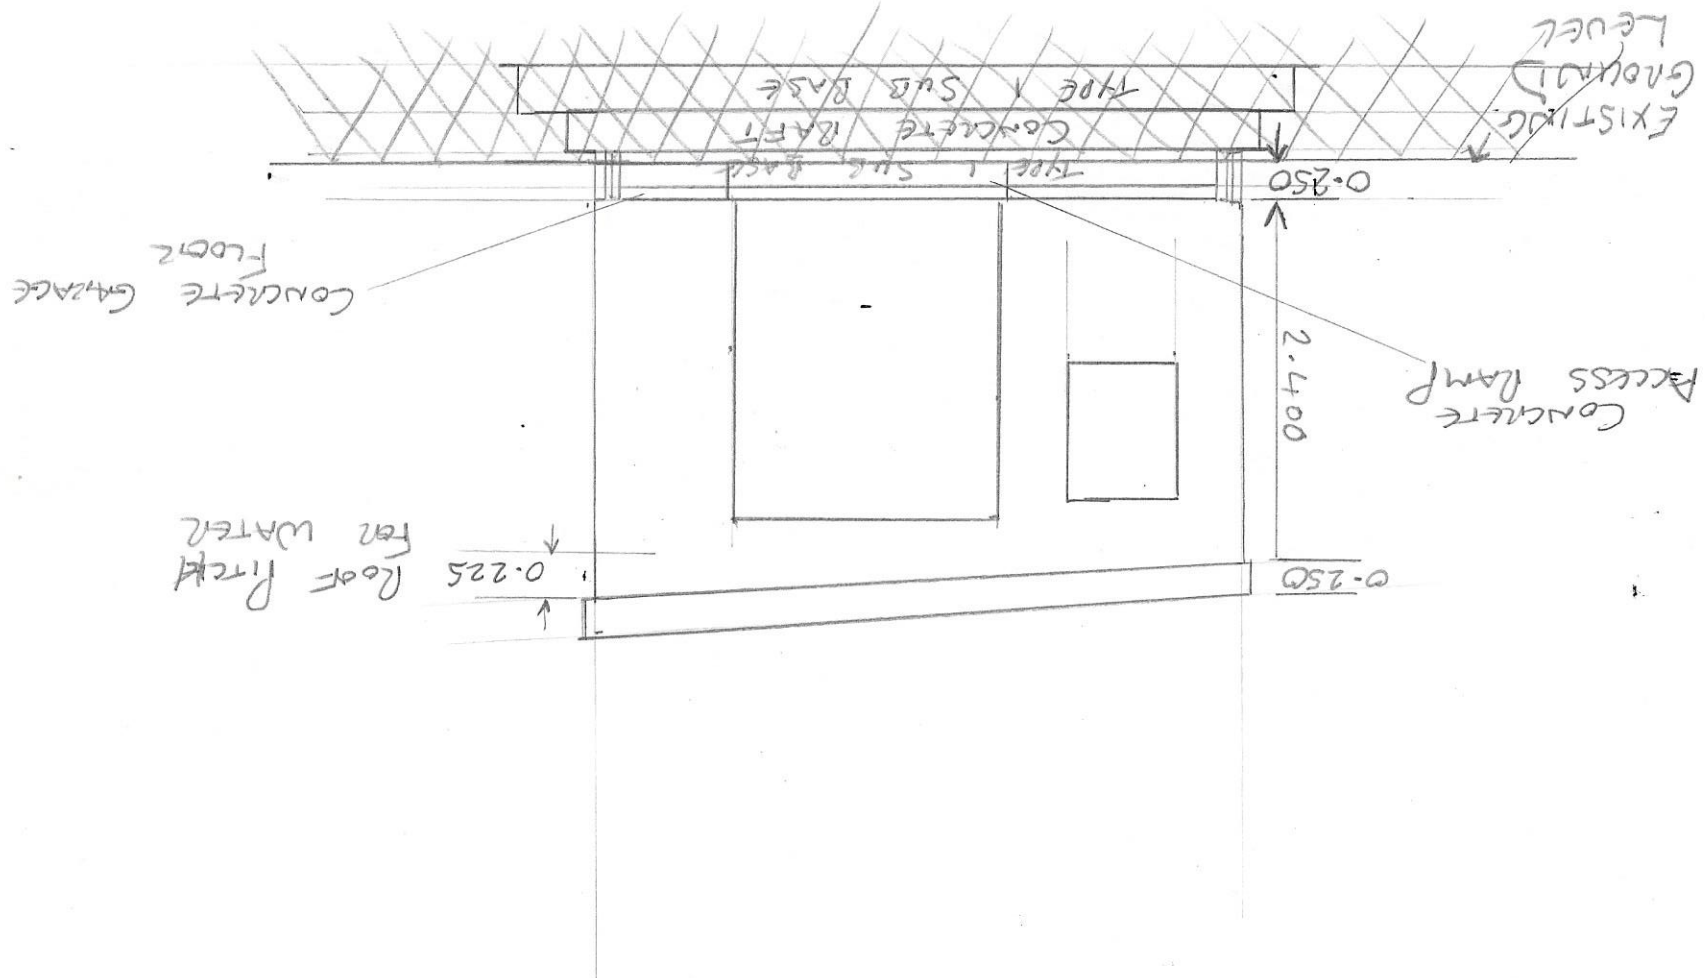

REAR ELEVATION