


No. 66

No. 66A

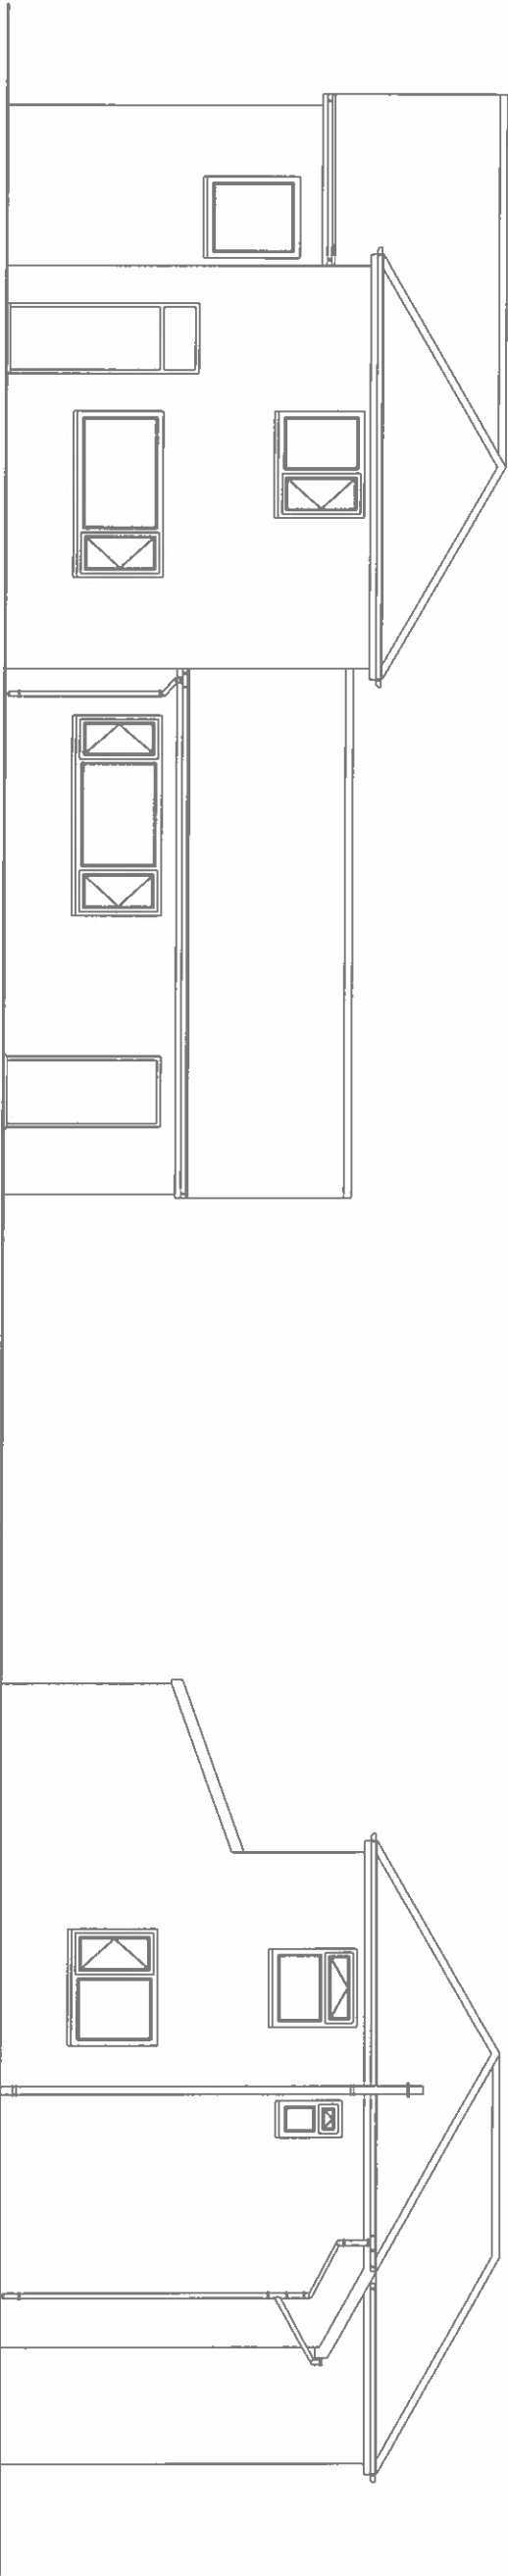

Existing Front Elevation

Existing Side Elevation





Existing Rear Elevation

Existing Side Elevation



No. 66

No. 66A

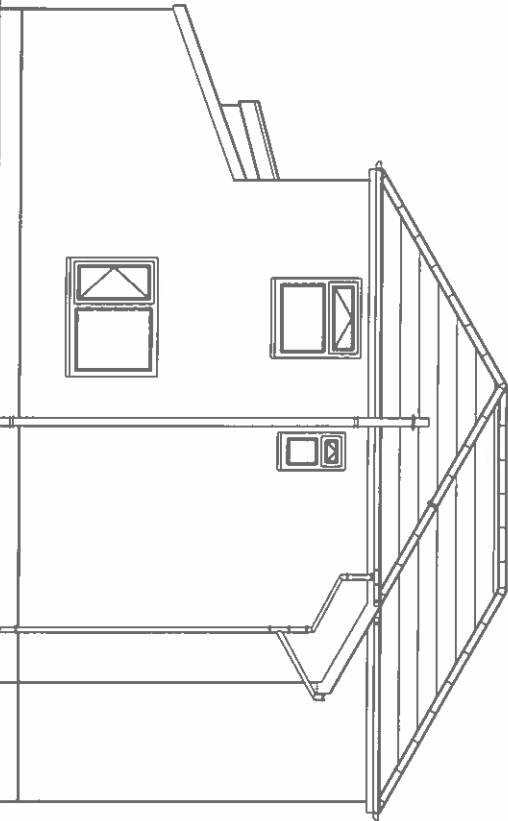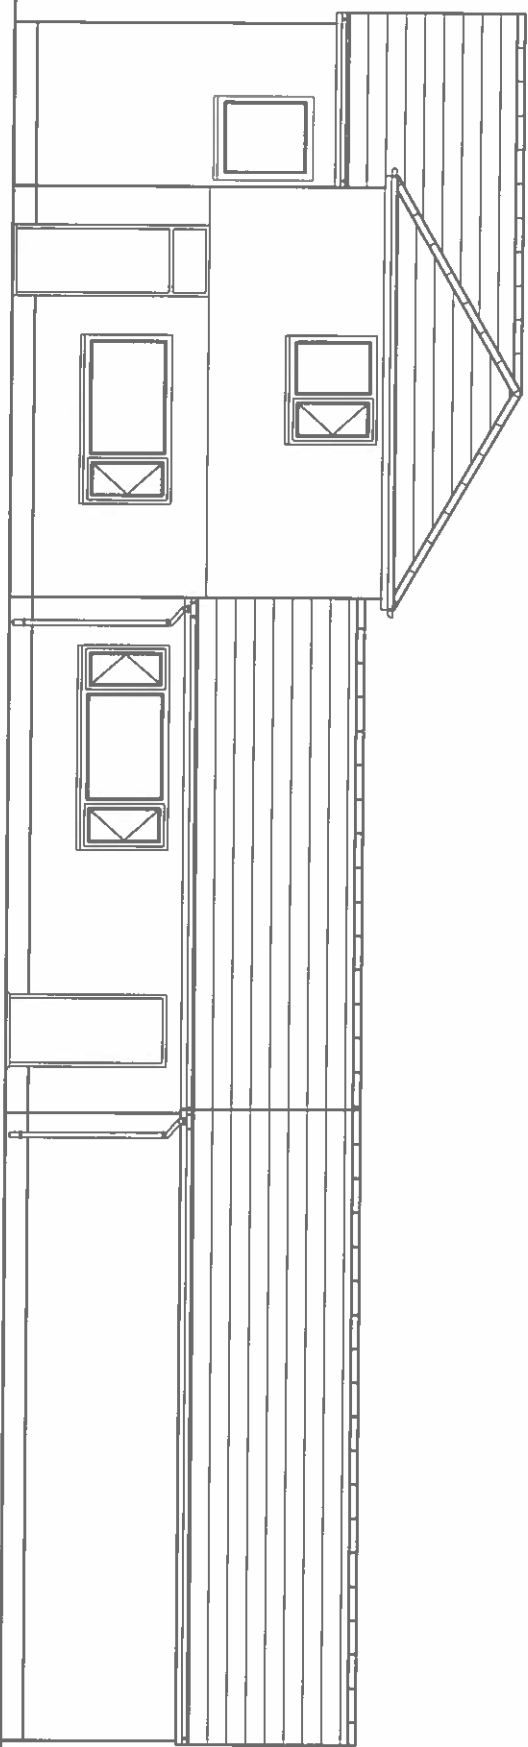

Proposed Front Elevation

Proposed Side Elevation

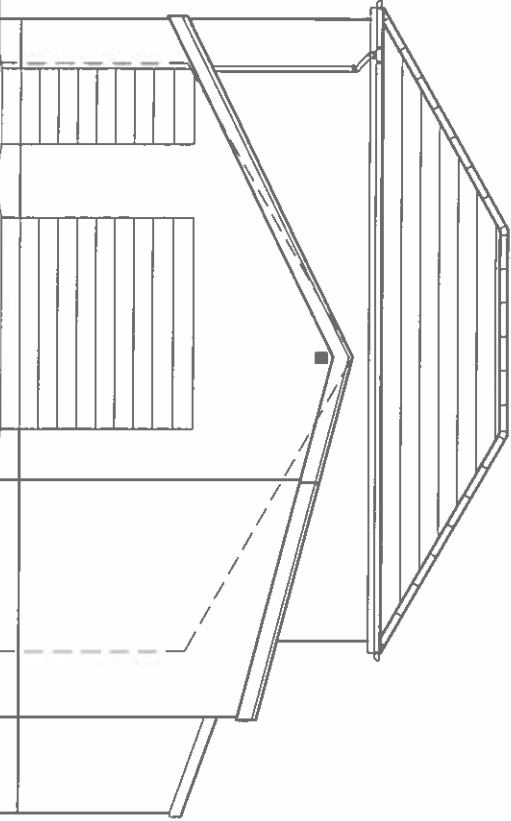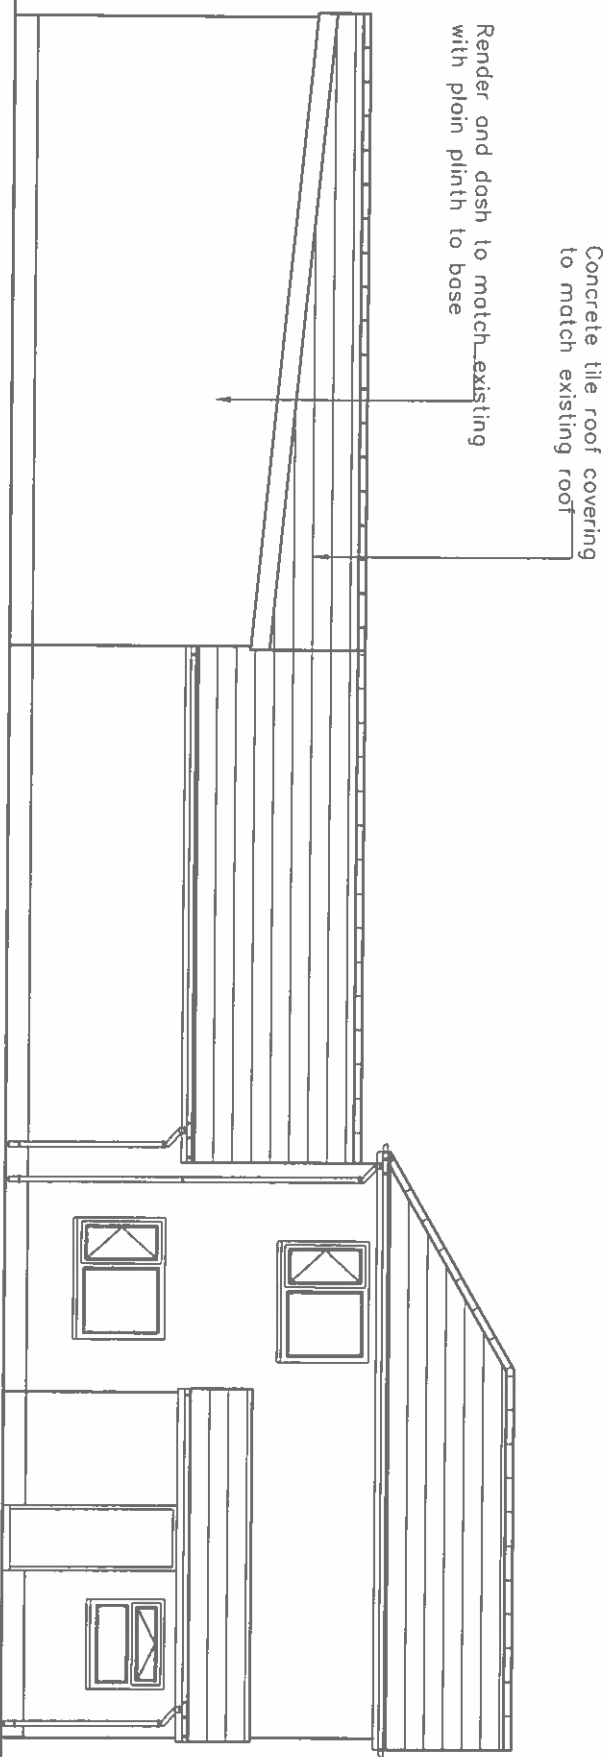

Proposed Rear Elevation

Proposed Side Elevation

Drawn	
Rev	Aug. '22
Scale	1 : 100
Drawing No.	2022 / 07 / 02

Proposed Double Garage at : 66A Main Road, Dyffryn Cellwen, Neath.

Mr. K. Williams