




EXISTING SIDE ELEVATION




EXISTING REAR ELEVATION




EXISTING SIDE ELEVATION

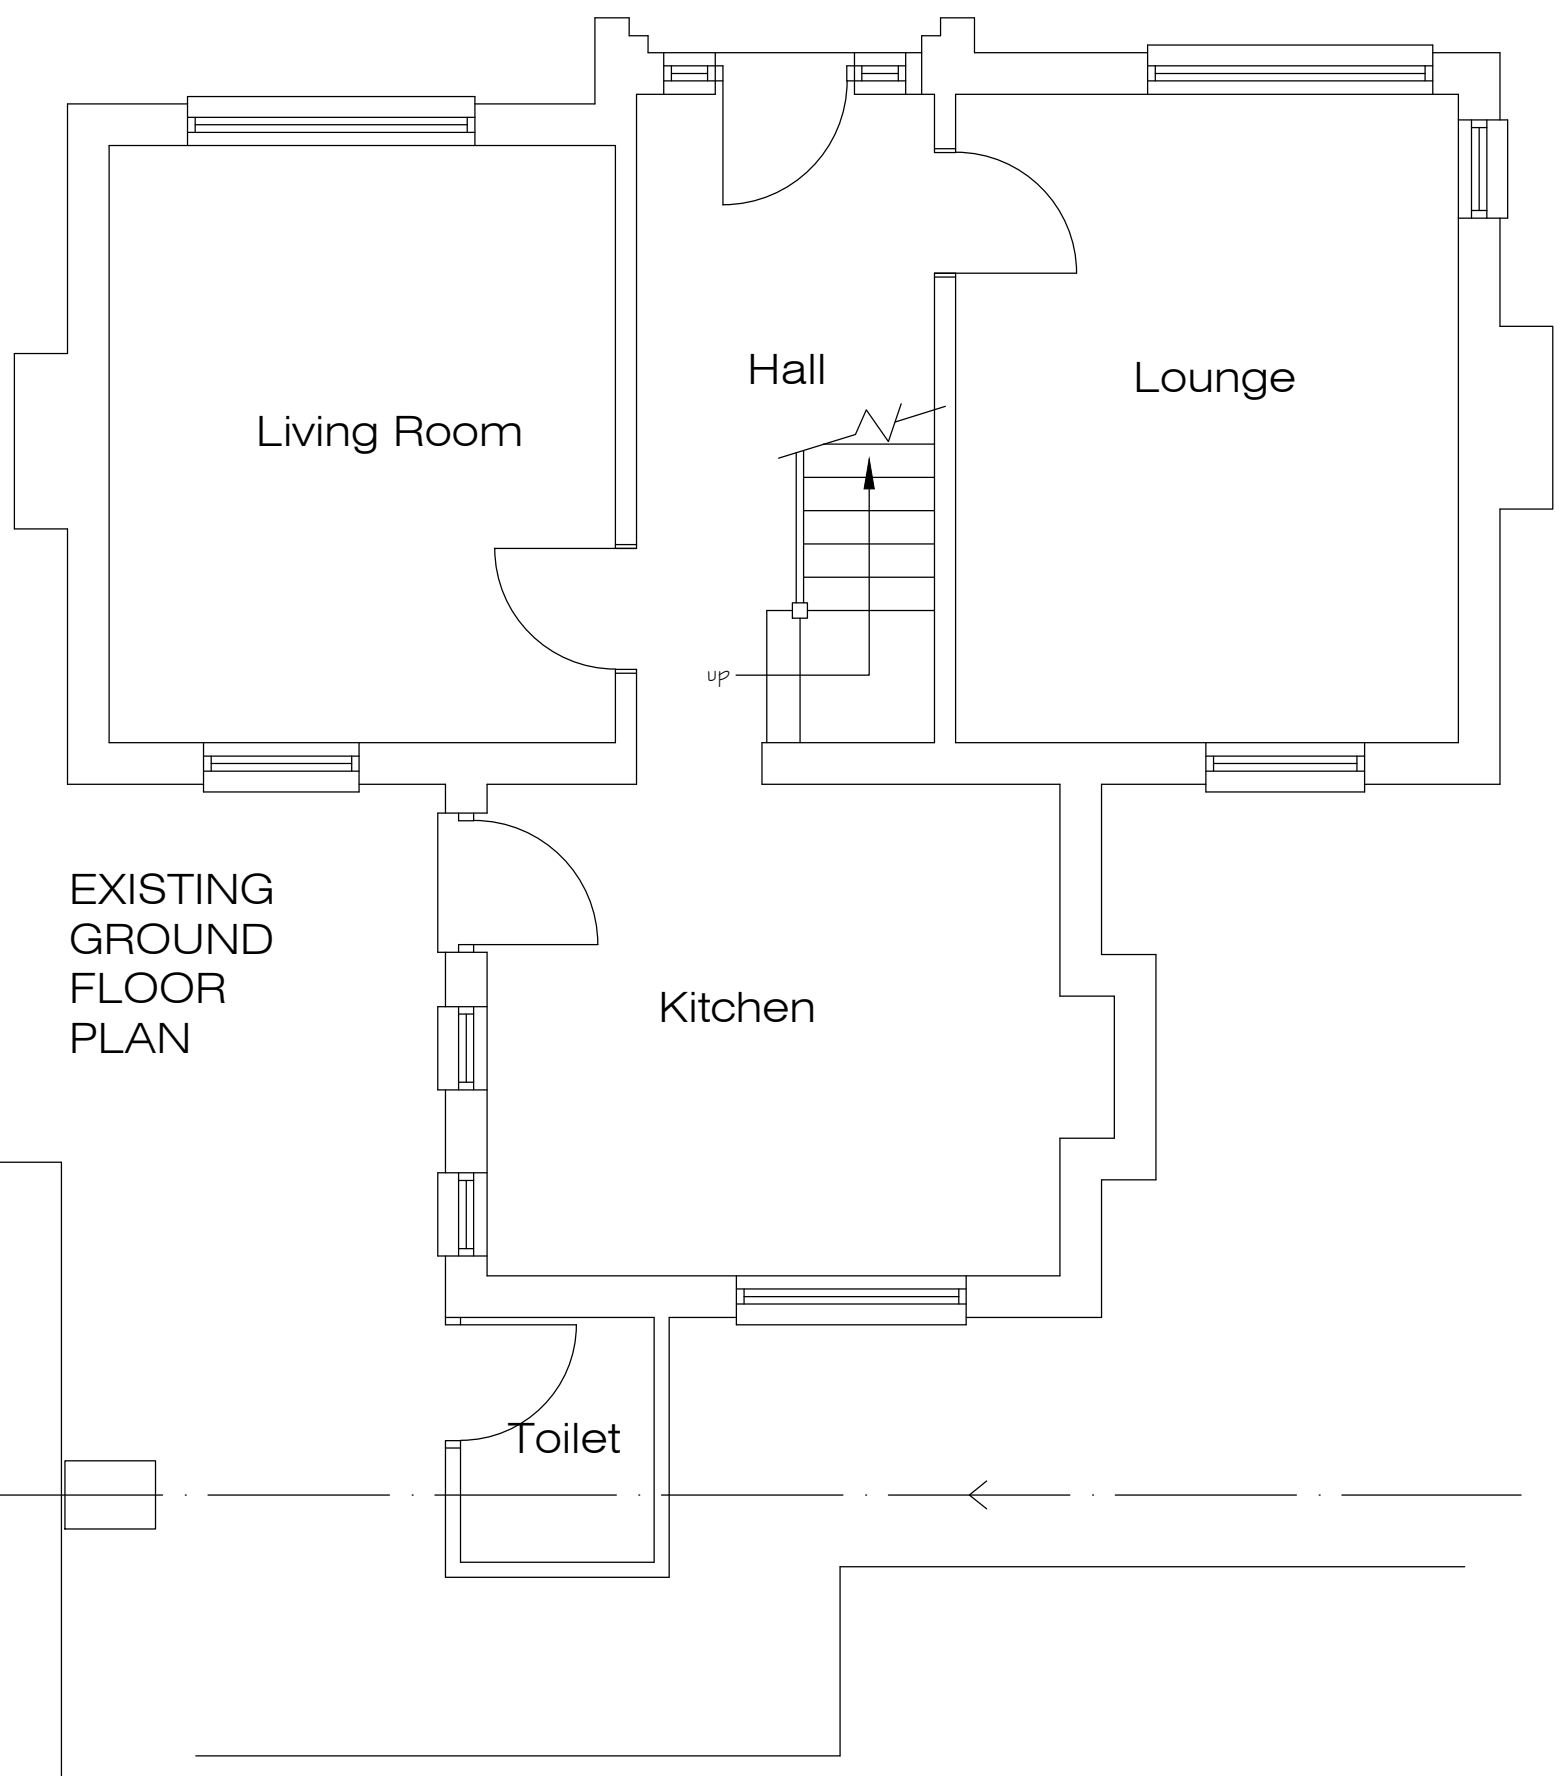

EXISTING
GROUND
FLOOR
PLAN

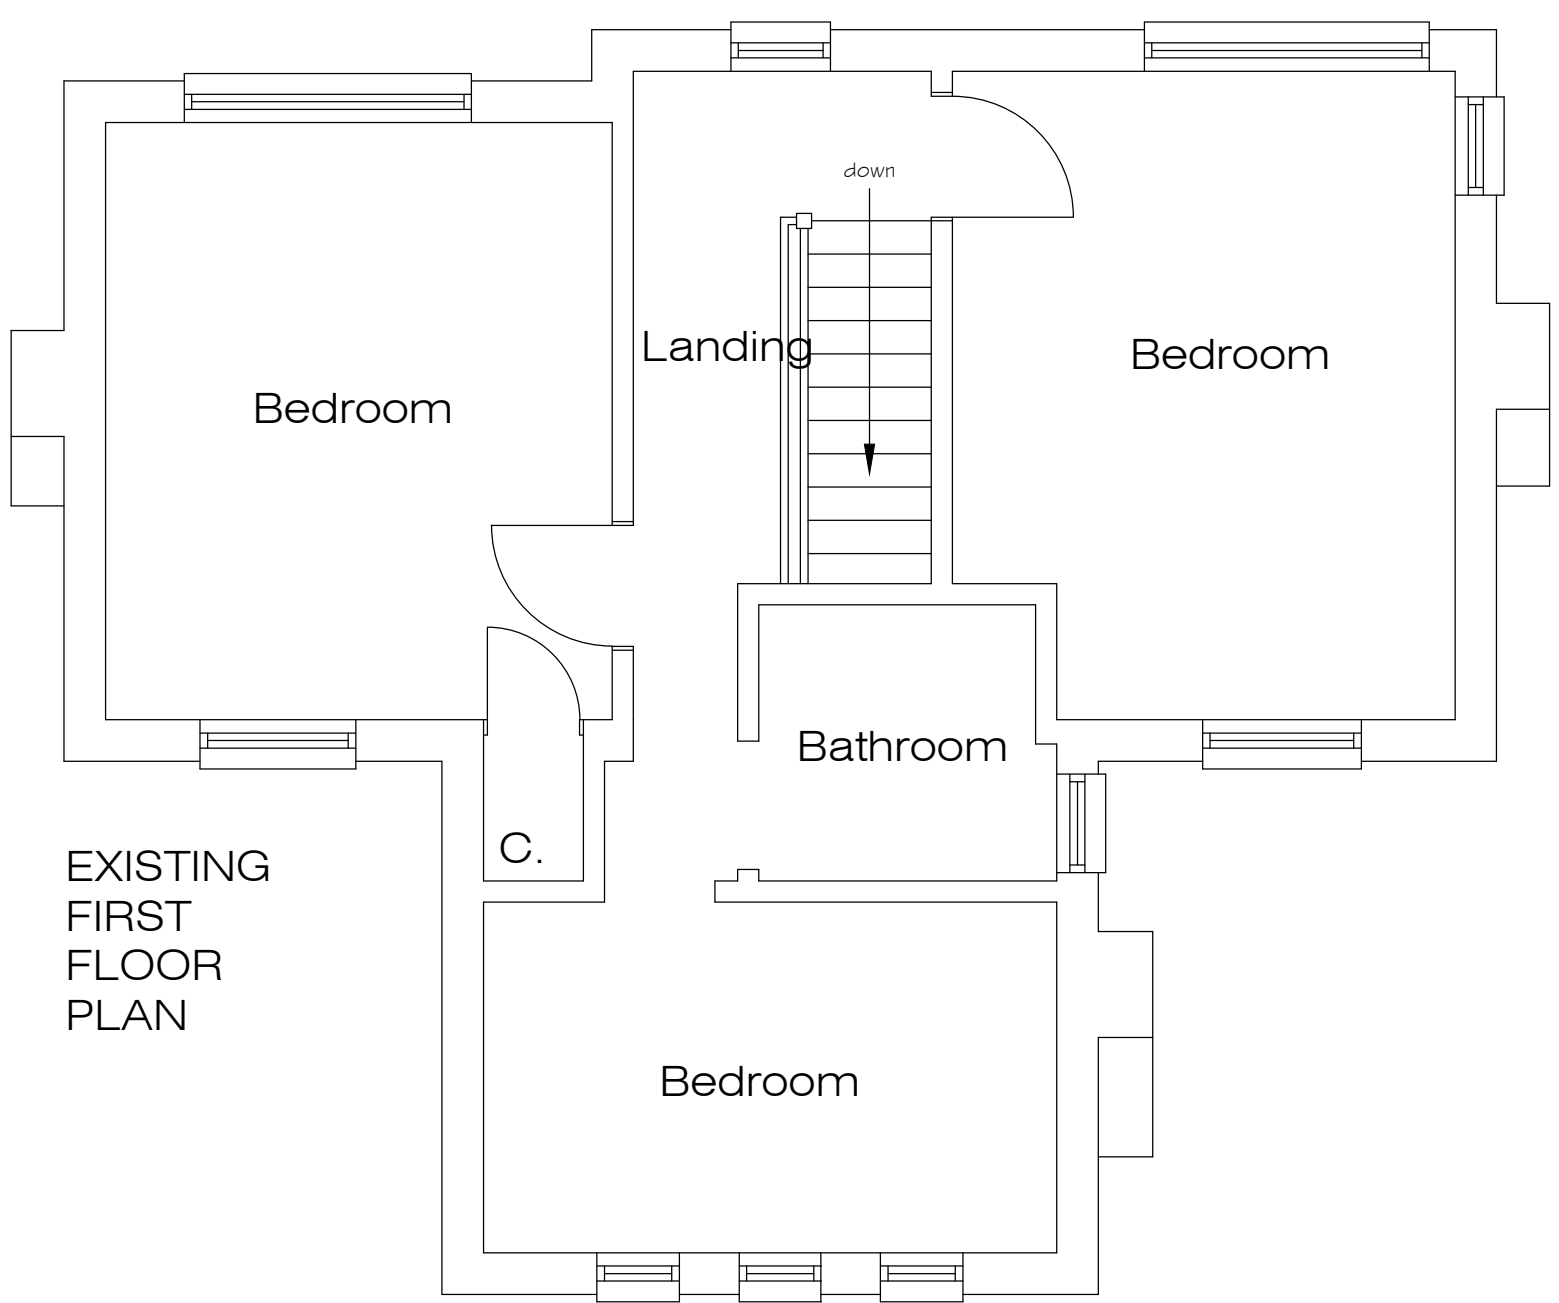

EXISTING
FIRST
FLOOR
PLAN

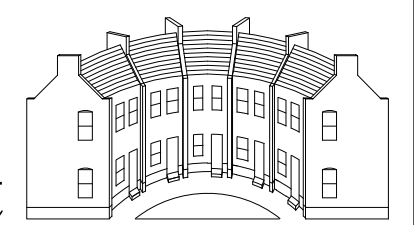

Crescent Architectural

Architectural Design & Services
M.C.I.A.T.
38 De La Beche Road, Sketty,
Swansea, SA2 9AR.
Mobile: 07818 067467
e-mail: crescent3000@aol.com

Project
Proposed Extension at
68 Crymlyn Road, Skewen,
Neath, SA10 6EG.

Description
SURVEY DRAWING

Scale 1/50 & 1/100 @ A1.	Date November 2022.
Drawn	Checked

Drawing No.
PH22/405/1

