


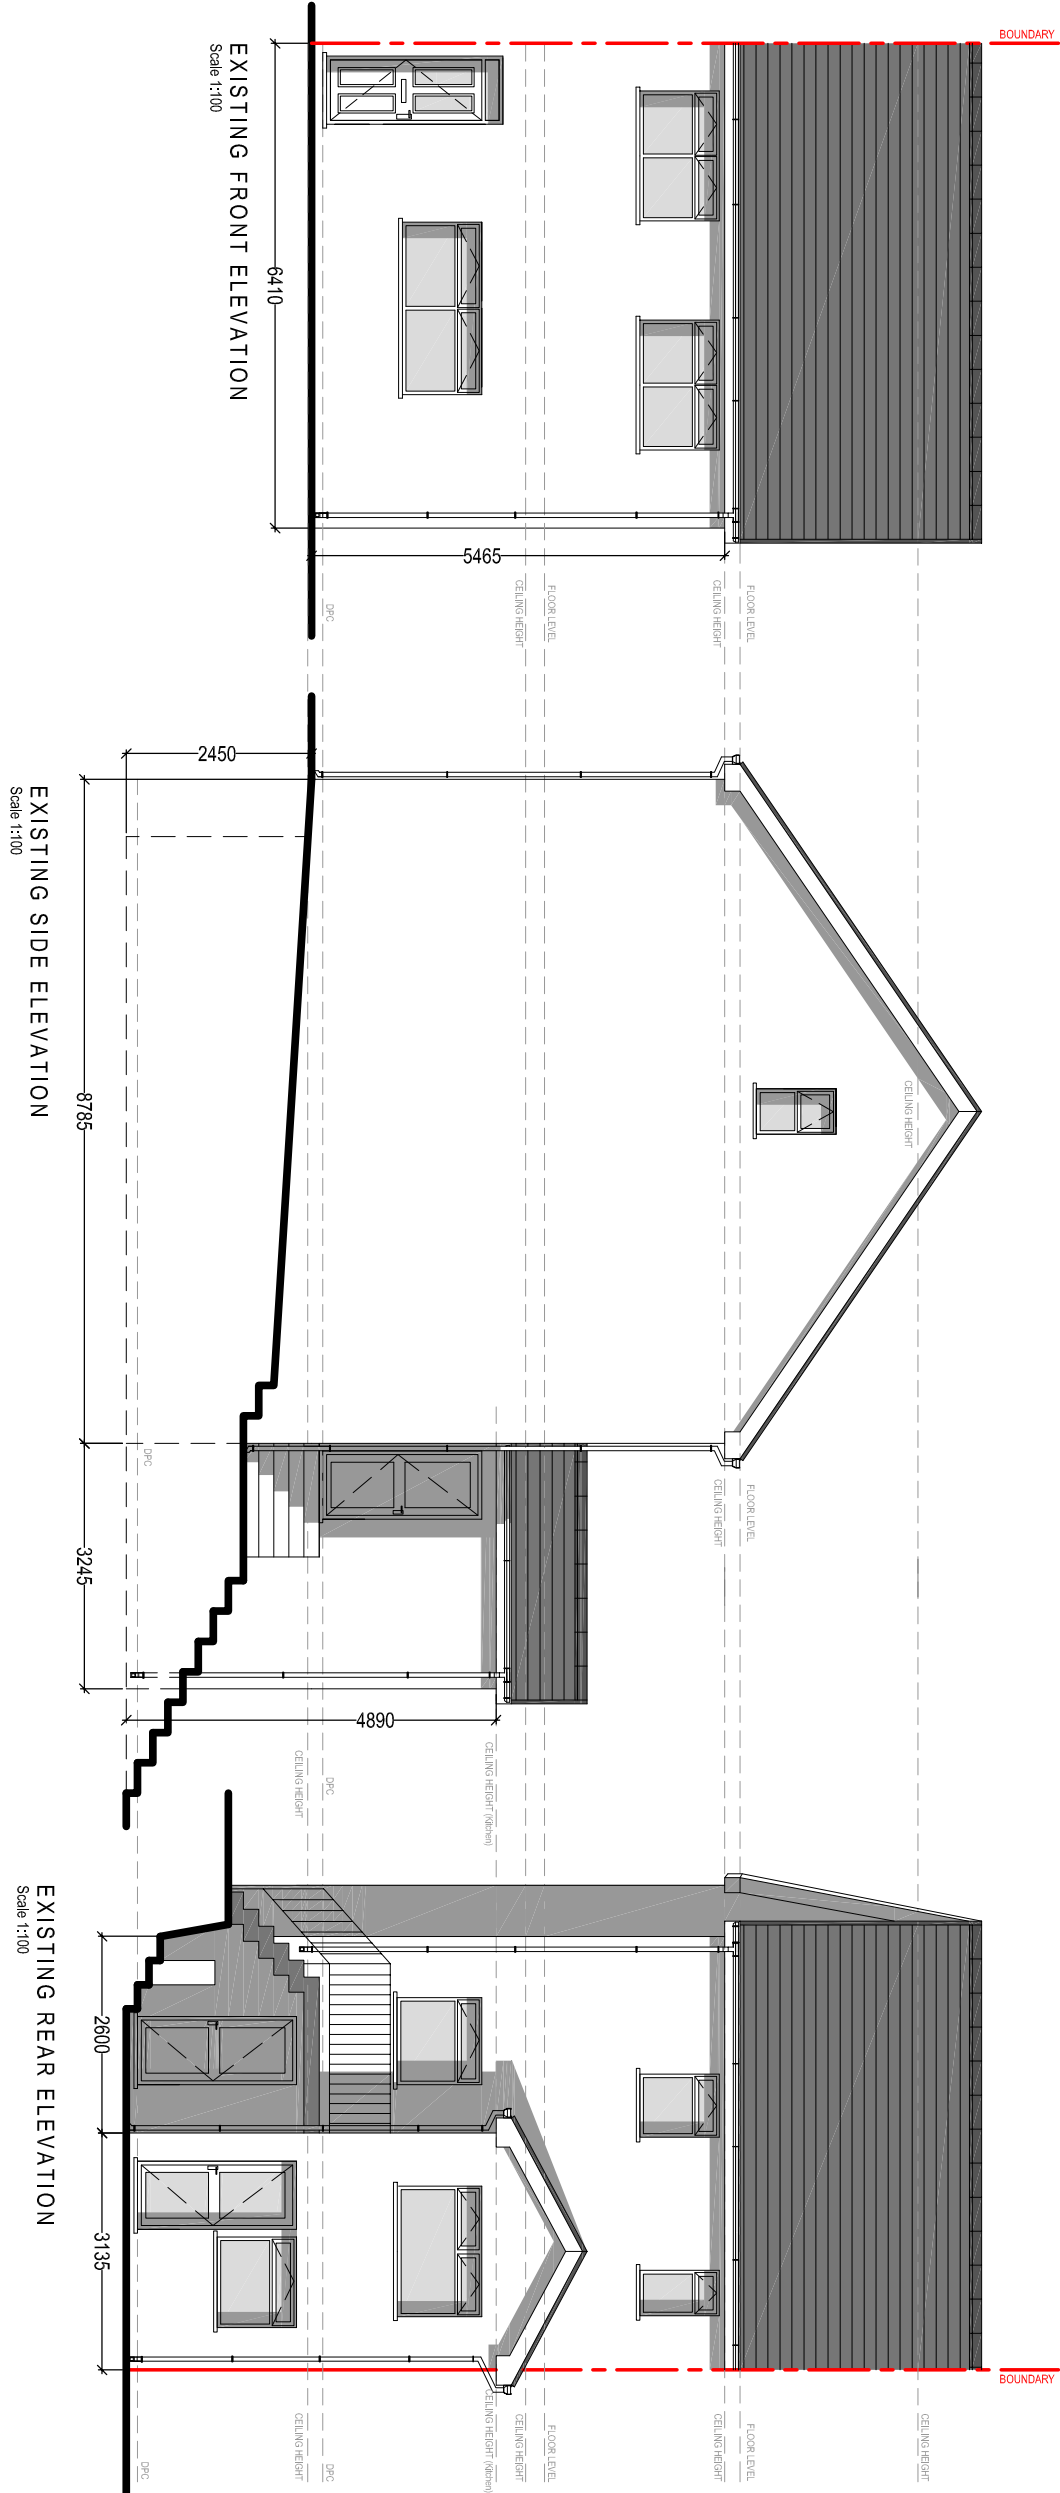

Client:

Hawkes Bros Ltd

Project Title:

PROPOSED CHANGE OF USE
(Existing HMO to 3 No.
Residential units [flats])
20 New Road
Skewen
Neath

General Notes:

1. Do not scale from this drawing. Take figures dimensioned only.

2. Dimensions are in millimeters unless otherwise stated.

Drawing Issue:

PLANNING
-DRAFT-

Drawing Title:
EXISTING ELEVATIONS & FLOOR PLANS

Drawing No: 002 Revision:

Date: 02/12/2022 Reissue:

Scale(s): 1:100 Paper Size: A2



Cwm Planning & Design Ltd.
(architectural and Draughting Services)