



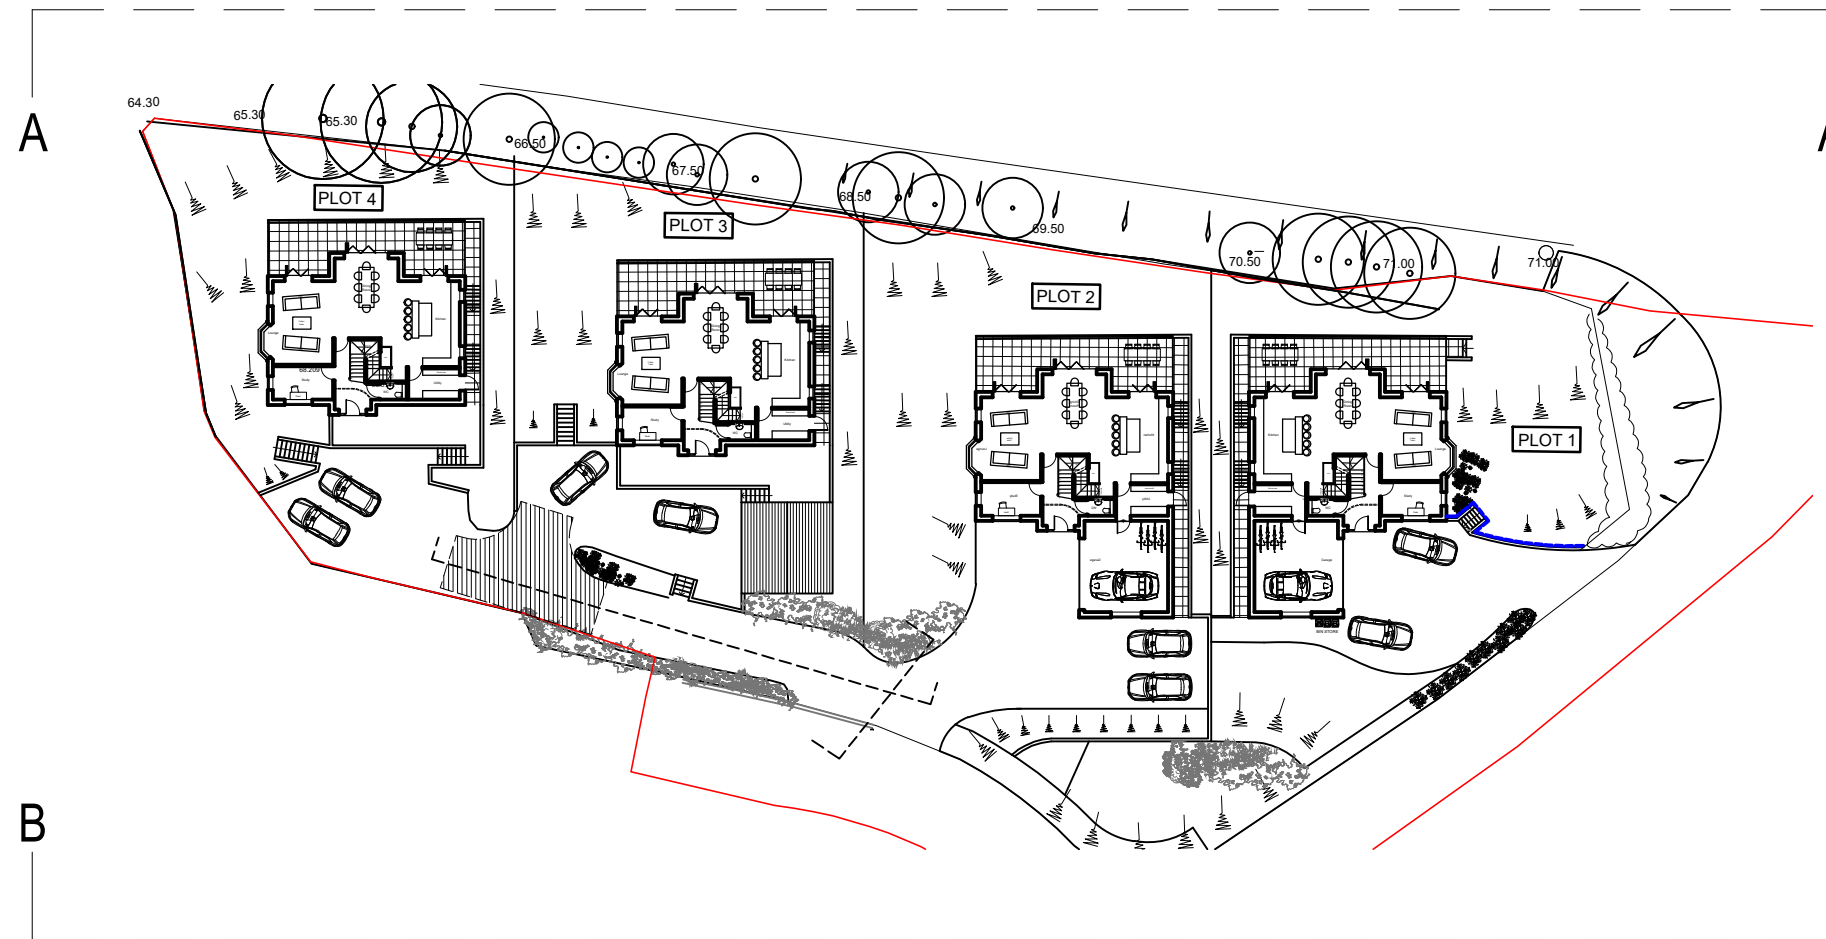

PROPOSED SITE PLAN

Scale 1:500

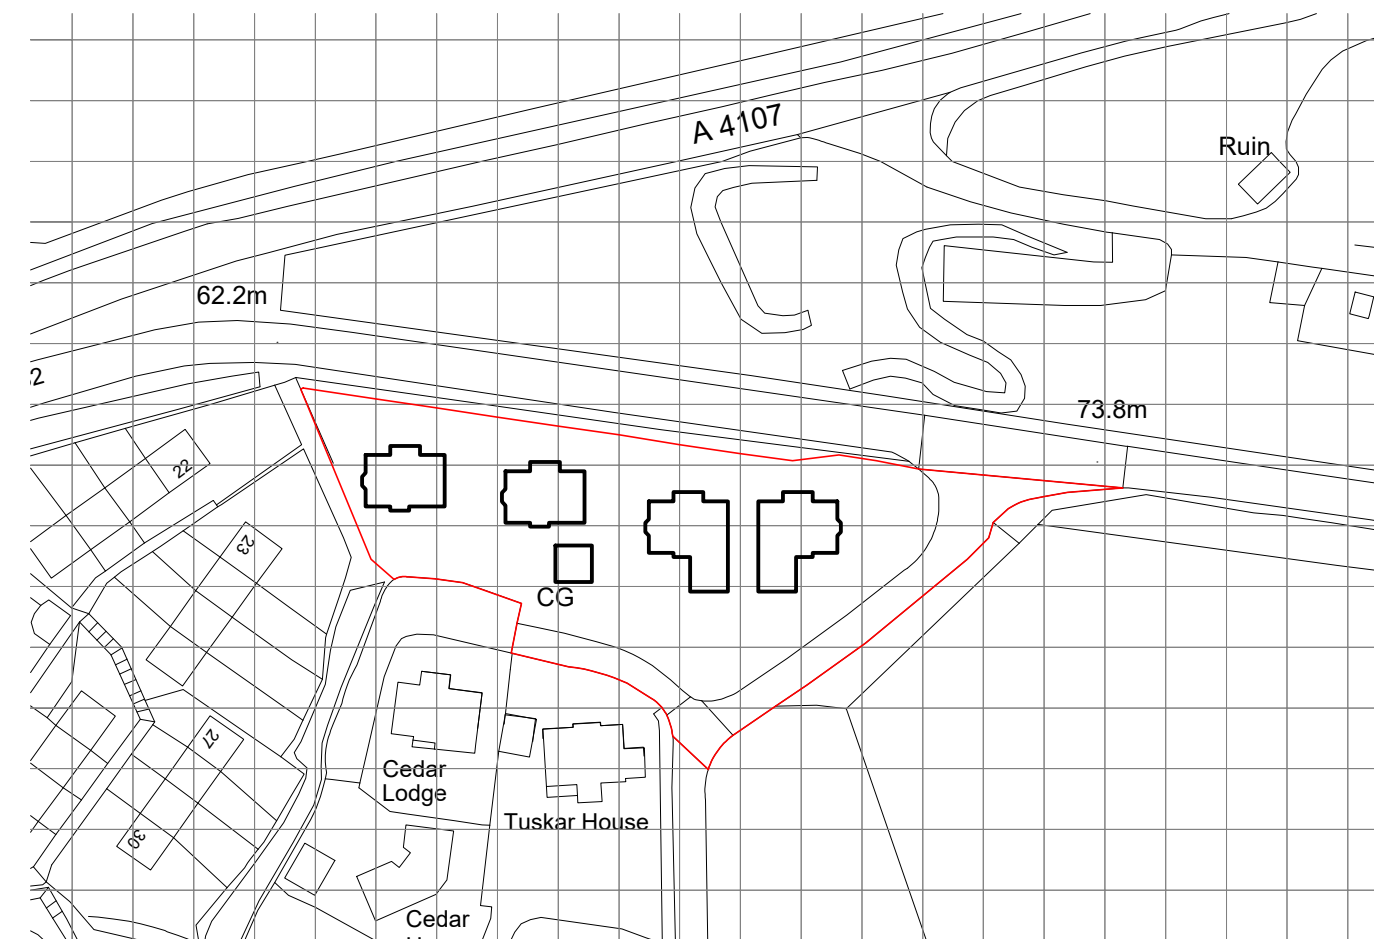

Site Location Plan


A2 @ 1:1250



PROPOSED STREET SCENE A
Trees Removed - Scale 1:200



PROPOSED STREET SCENE A
Scale 1:200

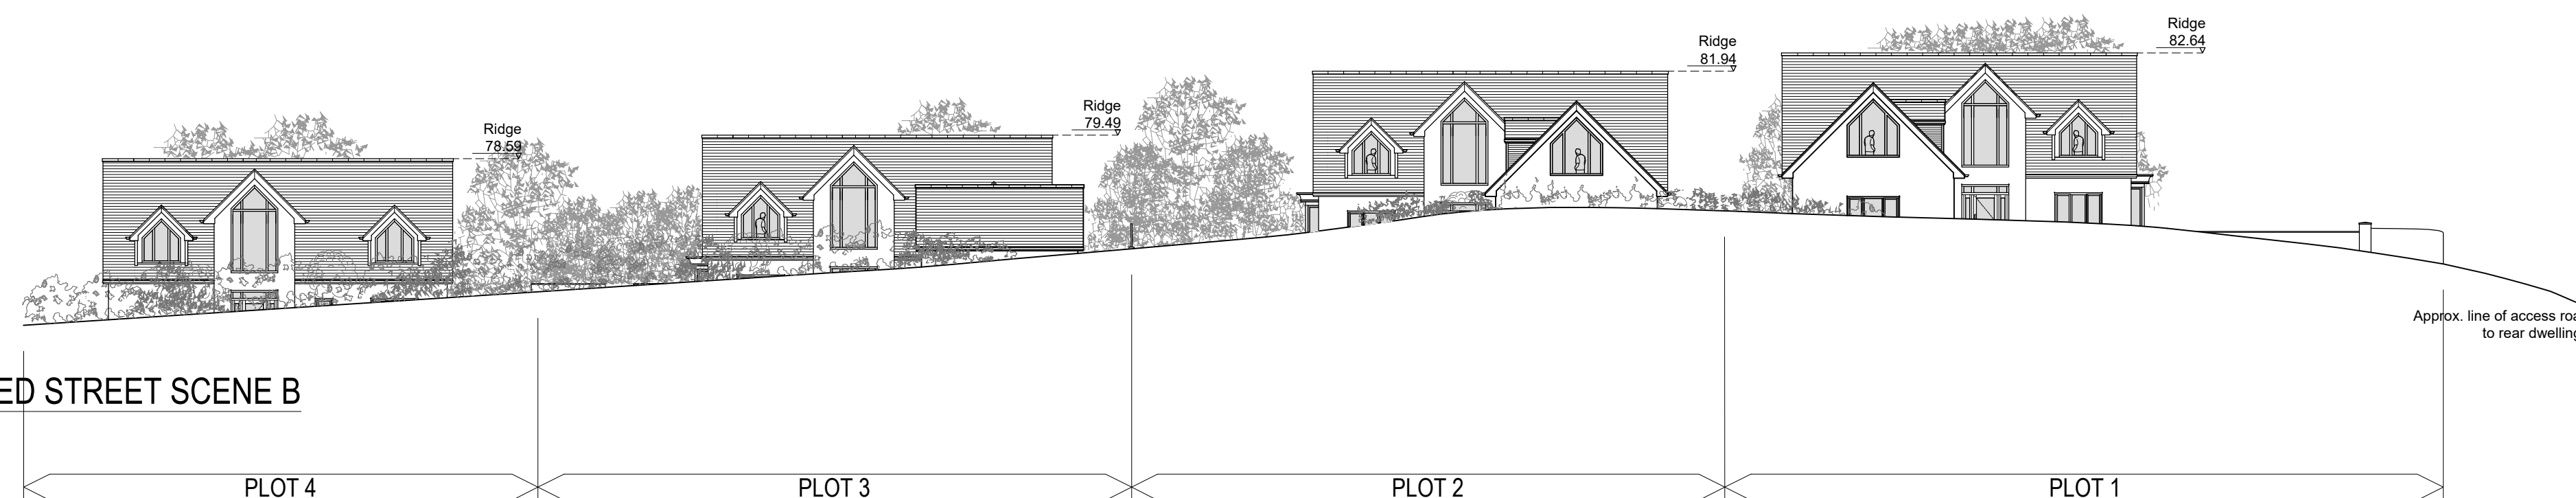

PROPOSED STREET SCENE B
Scale 1:200



JOB: Forest Lodge - Site 1		CLIENT: Forest Lodge Lane Developments Ltd	
ADDRESS: Forest Lodge Lane, Forest Lodge, Port Talbot			
TITLE: PROPOSED STREET SCENE			
SYSTEM NO: AG/1429-22A		DATE: 09.06.22	DRW-No.
JOB NO: 1429-22		Checked by:	Rev
SCALES: A1@1:200/1:500			P3
		DRAWN BY: M.Bailey	C
REVISIONS DESCRIPTION: A - Amendments for planning; 22.07.22 (DN) B - Amends to suit LPA comments: 01.12.22 (MB) C - Scaled plan at 1:1250 added. 05.12.22 (MB)			

ALL DIMENSIONS TO BE CHECKED ON SITE: Contractor to check and verify all building and site dimensions. The contractor is to comply in all respects with the current Building Regulations whether specifically stated on this drawing or not. This drawing must be read and checked against any other specialist drawing provided.



Thomas Parry Design Partnership
The Old Sketty Coach House,
1 Gower Road, Sketty
Swansea, SA2 9BX
01792 290755

design@thomasperry.co.uk

www.thomasperry.co.uk

© COPYRIGHT THOMAS PARRY DESIGN PARTNERSHIP