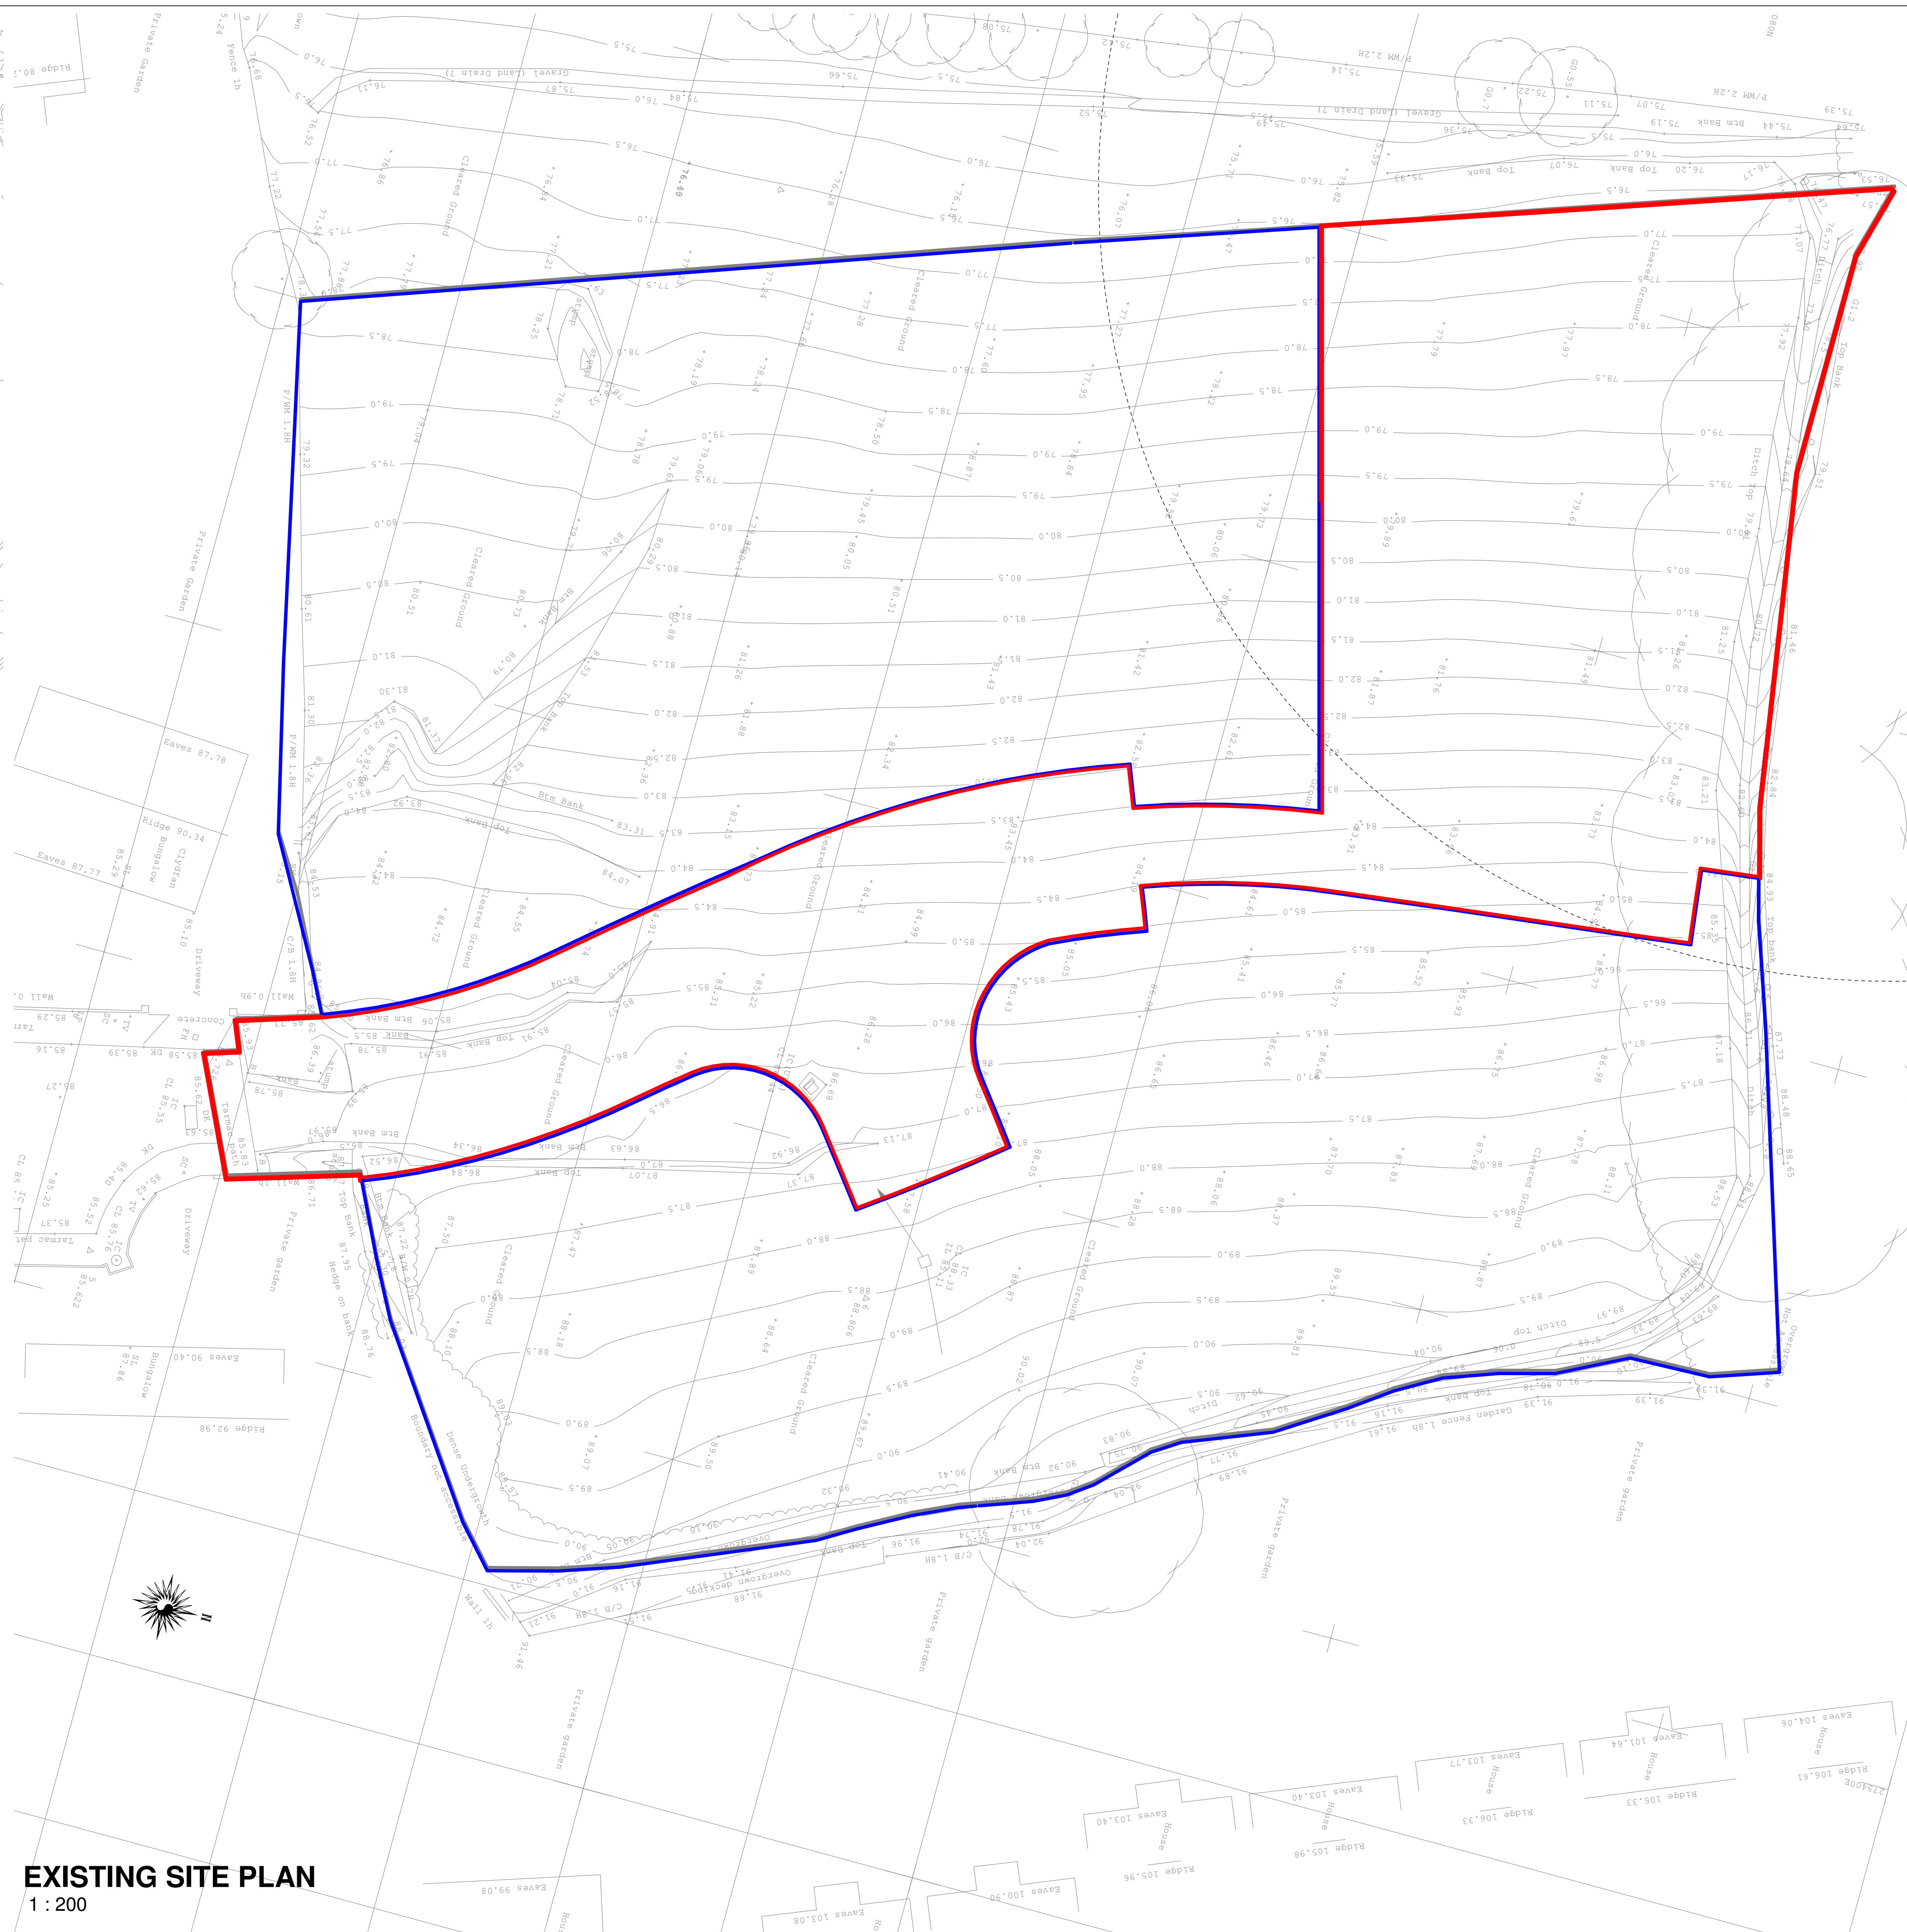
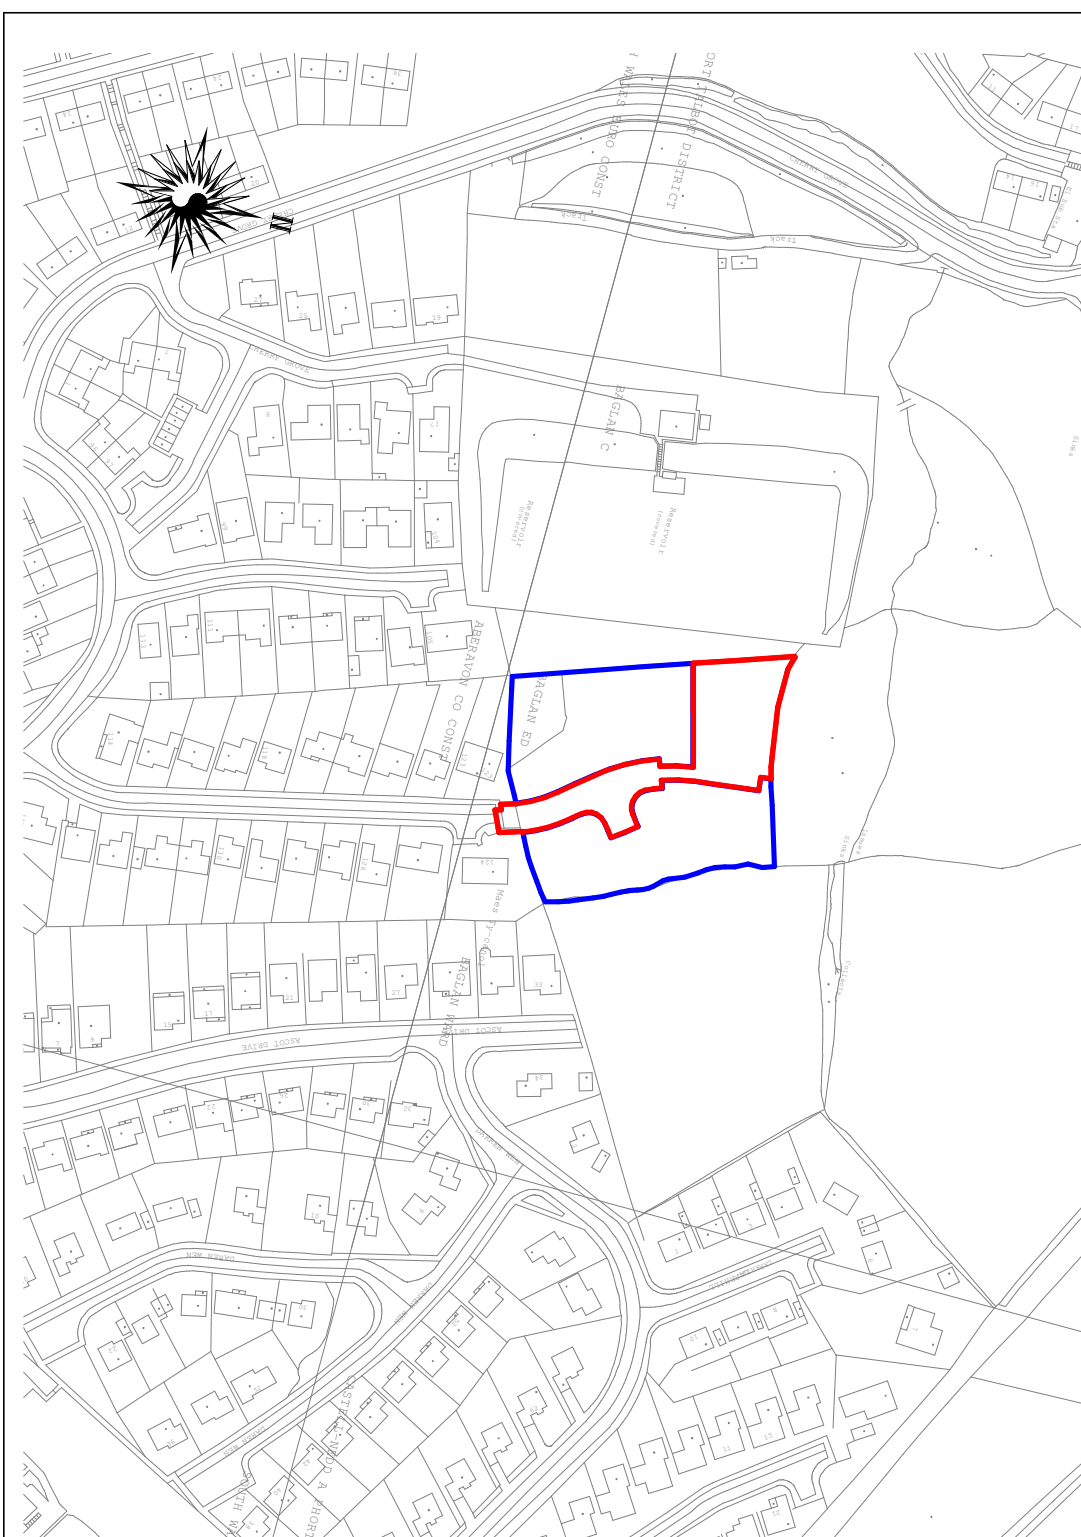


[illegible]

STATUS	PURPOSE OF ISSUE PLANNING
--------	-------------------------------------

i.m. *Design Studio*

 Chartered Institute of
Architectural Technologists
Registered Practice

27 Park Avenue,
Skewen, SA106RU

PROJECT

Maes Ty Canol,
Baglan, Port Talbot

TITLE	
LOCATION AND SITE PLANS	

CLIENT			
			
DRAWN BY JM		CHECKED BY Checker	DATE 15/01/22
SCALE (@ A1) As indicated		PROJECT NUMBER Project Number	
DRAWING NUMBER PLO - A304			REV A