



Superseded

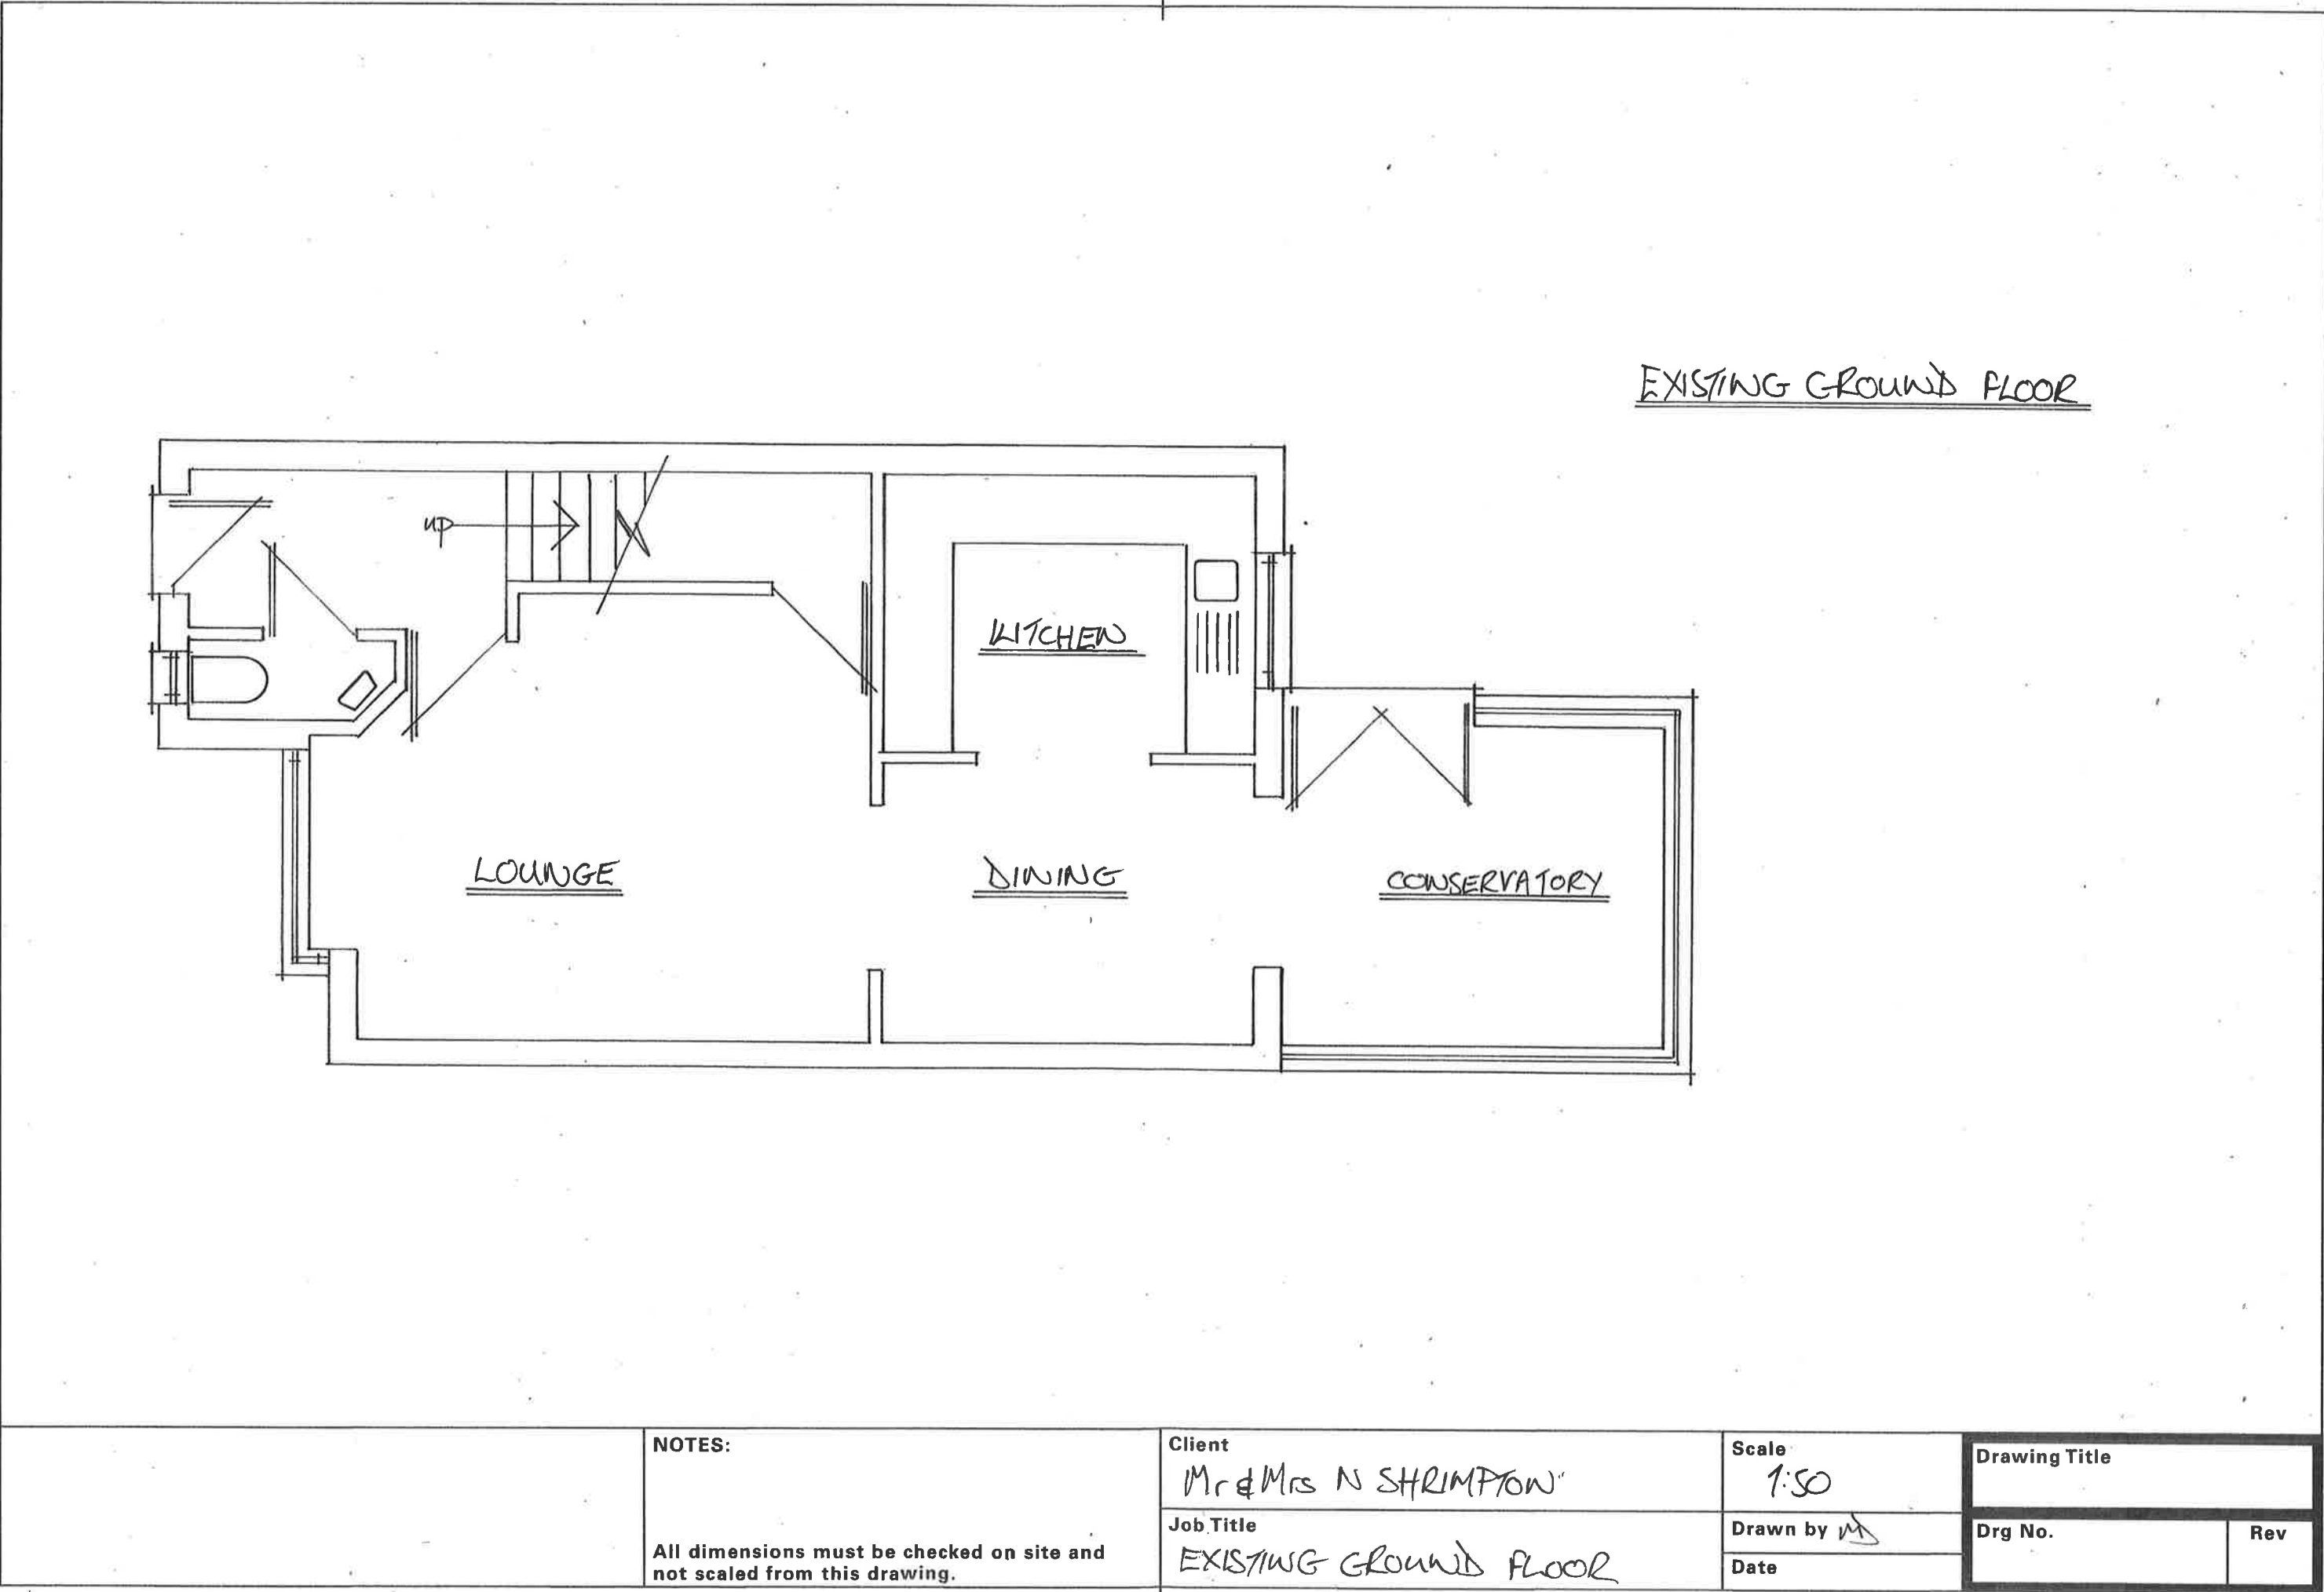


Superseded

EXISTING FIRST FLOOR

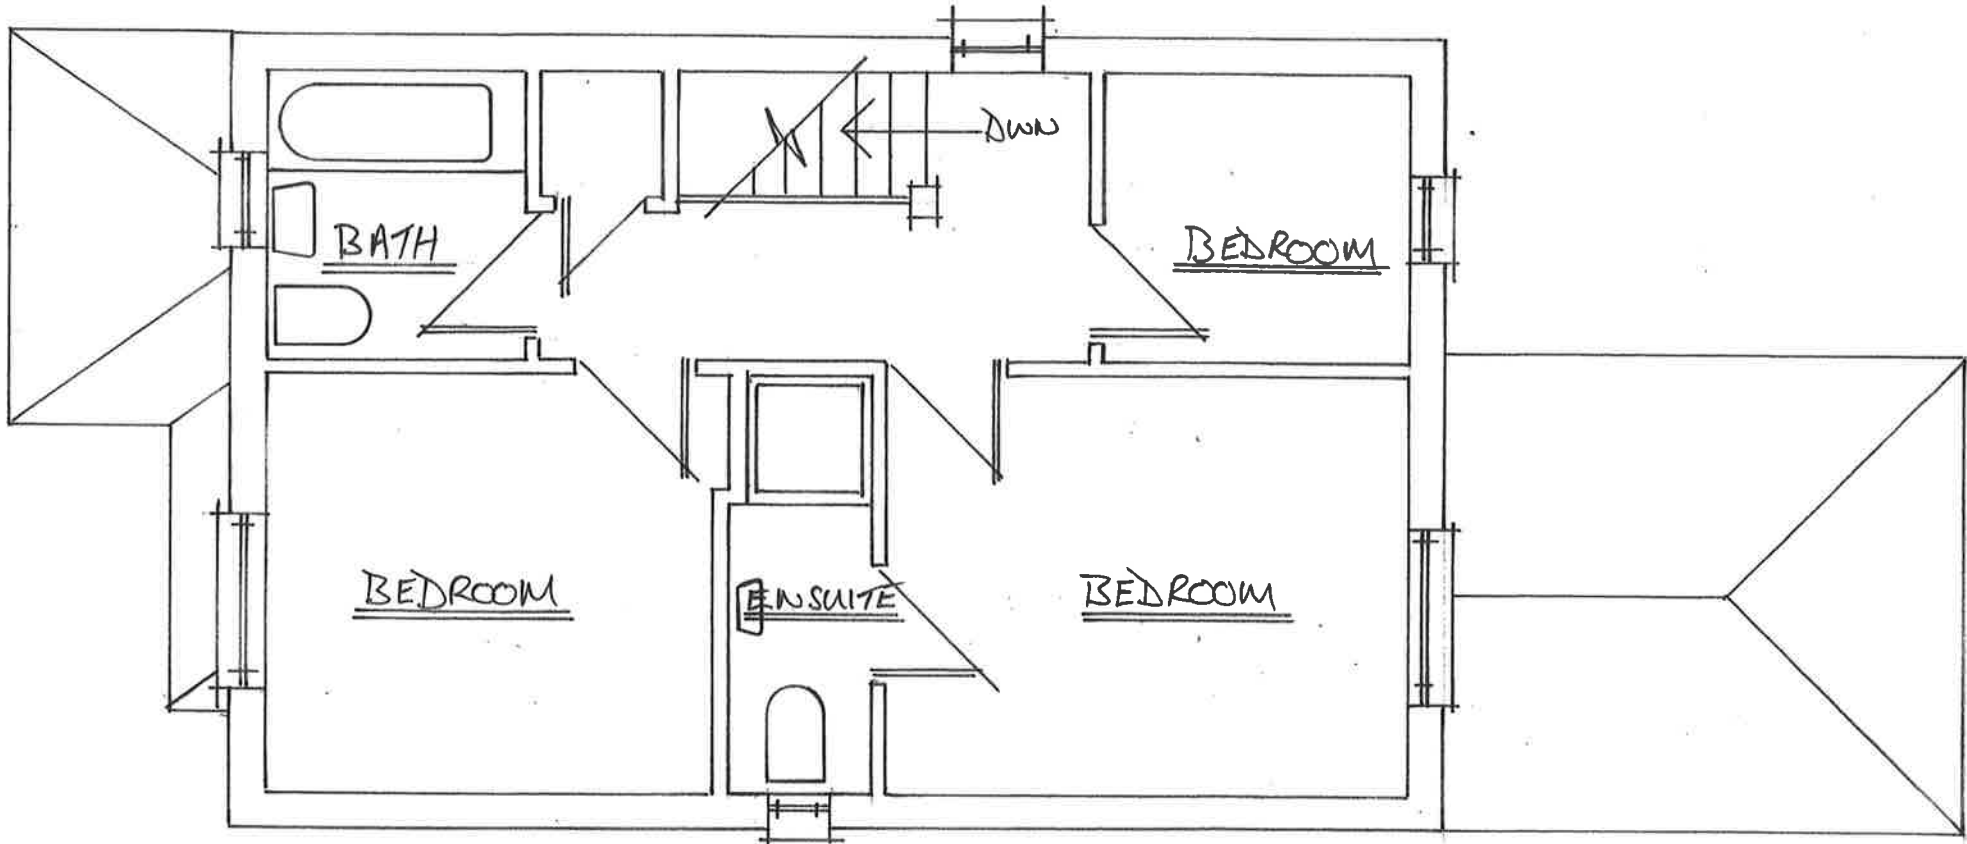

	NOTES: All dimensions must be checked on site and not scaled from this drawing.	Client Mr & Mrs N SHRIMTON	Scale 1:50	Drawing Title	
		Job Title EXISTING FIRST FLOOR	Drawn by	Drg No.	Rev
			Date		


Superseded

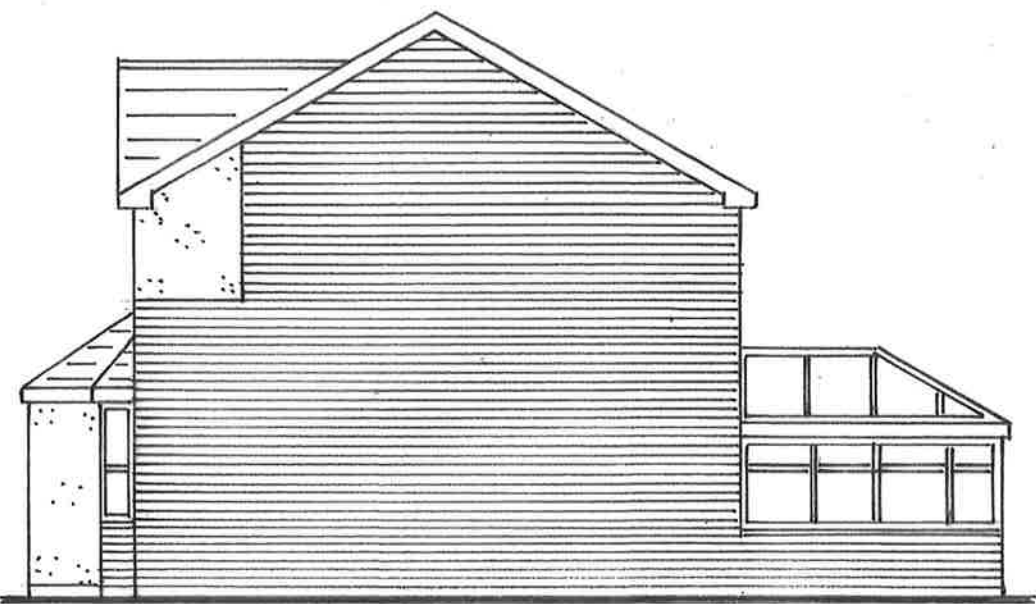


EXISTING SIDE



EXISTING FRONT

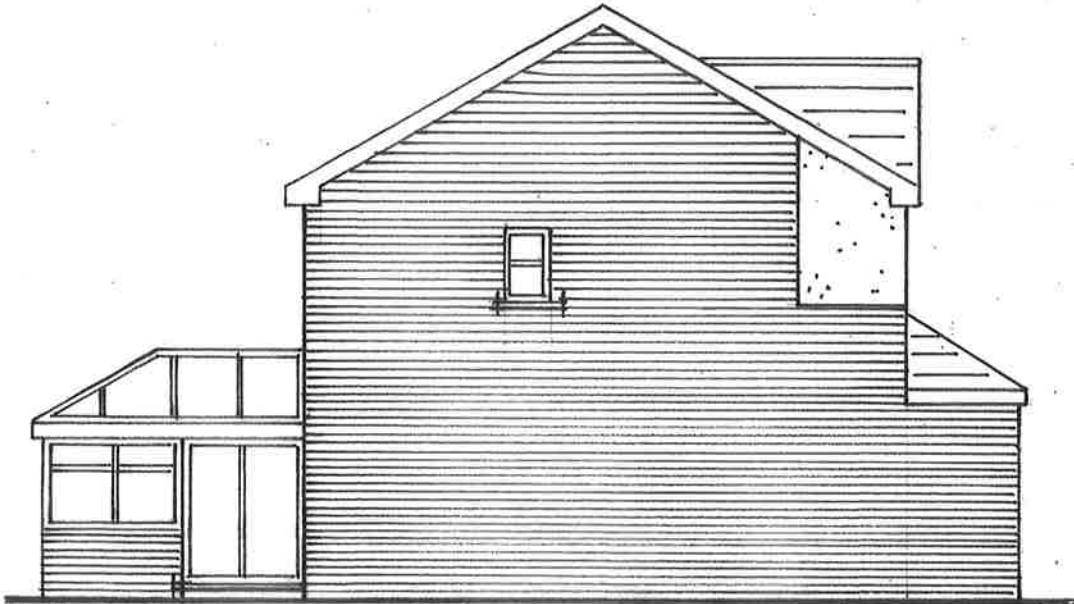


EXISTING SIDE

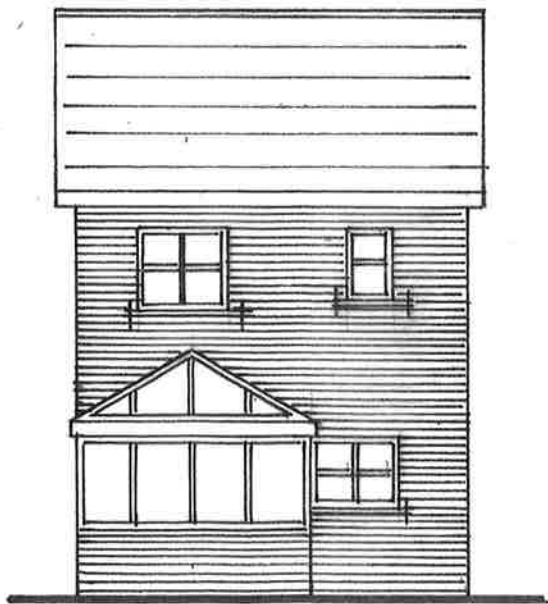


EXISTING REAR

	NOTES: All dimensions must be checked on site and not scaled from this drawing.	Client Mr & Mrs N SHRIMTON	Scale 1:100	Drawing Title	
		Job Title EXISTING ELEVATIONS	Drawn by	Drg No.	Rev
			Date		


Superseded

 


Superseded

 

Superseded

 

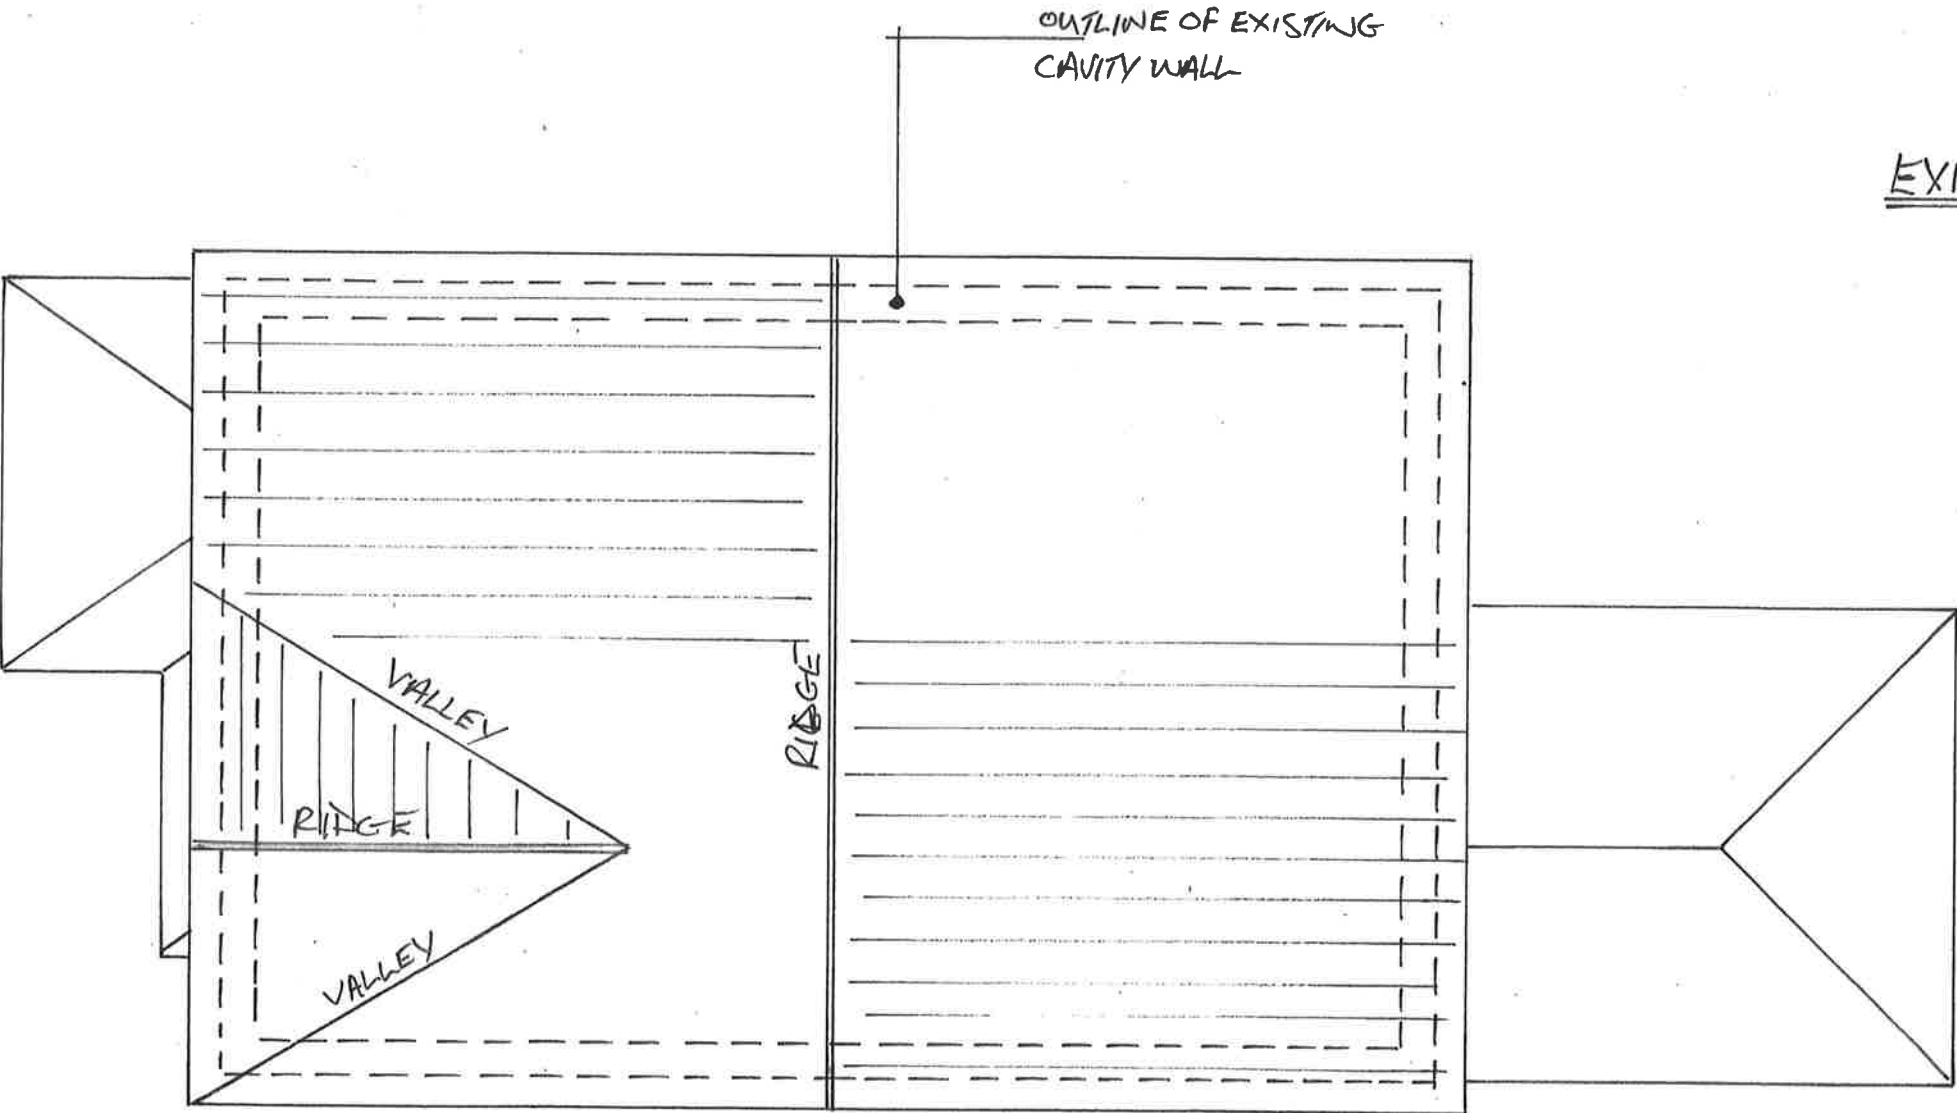

	NOTES: All dimensions must be checked on site and not scaled from this drawing.	Client Mr & Mrs N SHRIMTON	Scale 1:50	Drawing Title	
		Job Title EXISTING ROOF PLAN	Drawn by <i>WA</i>	Drg No.	Rev
			Date		

Superseded

2., Rowan Tree Avenue, Baglan, Neath Port Talbot, SA12 8EZ

