

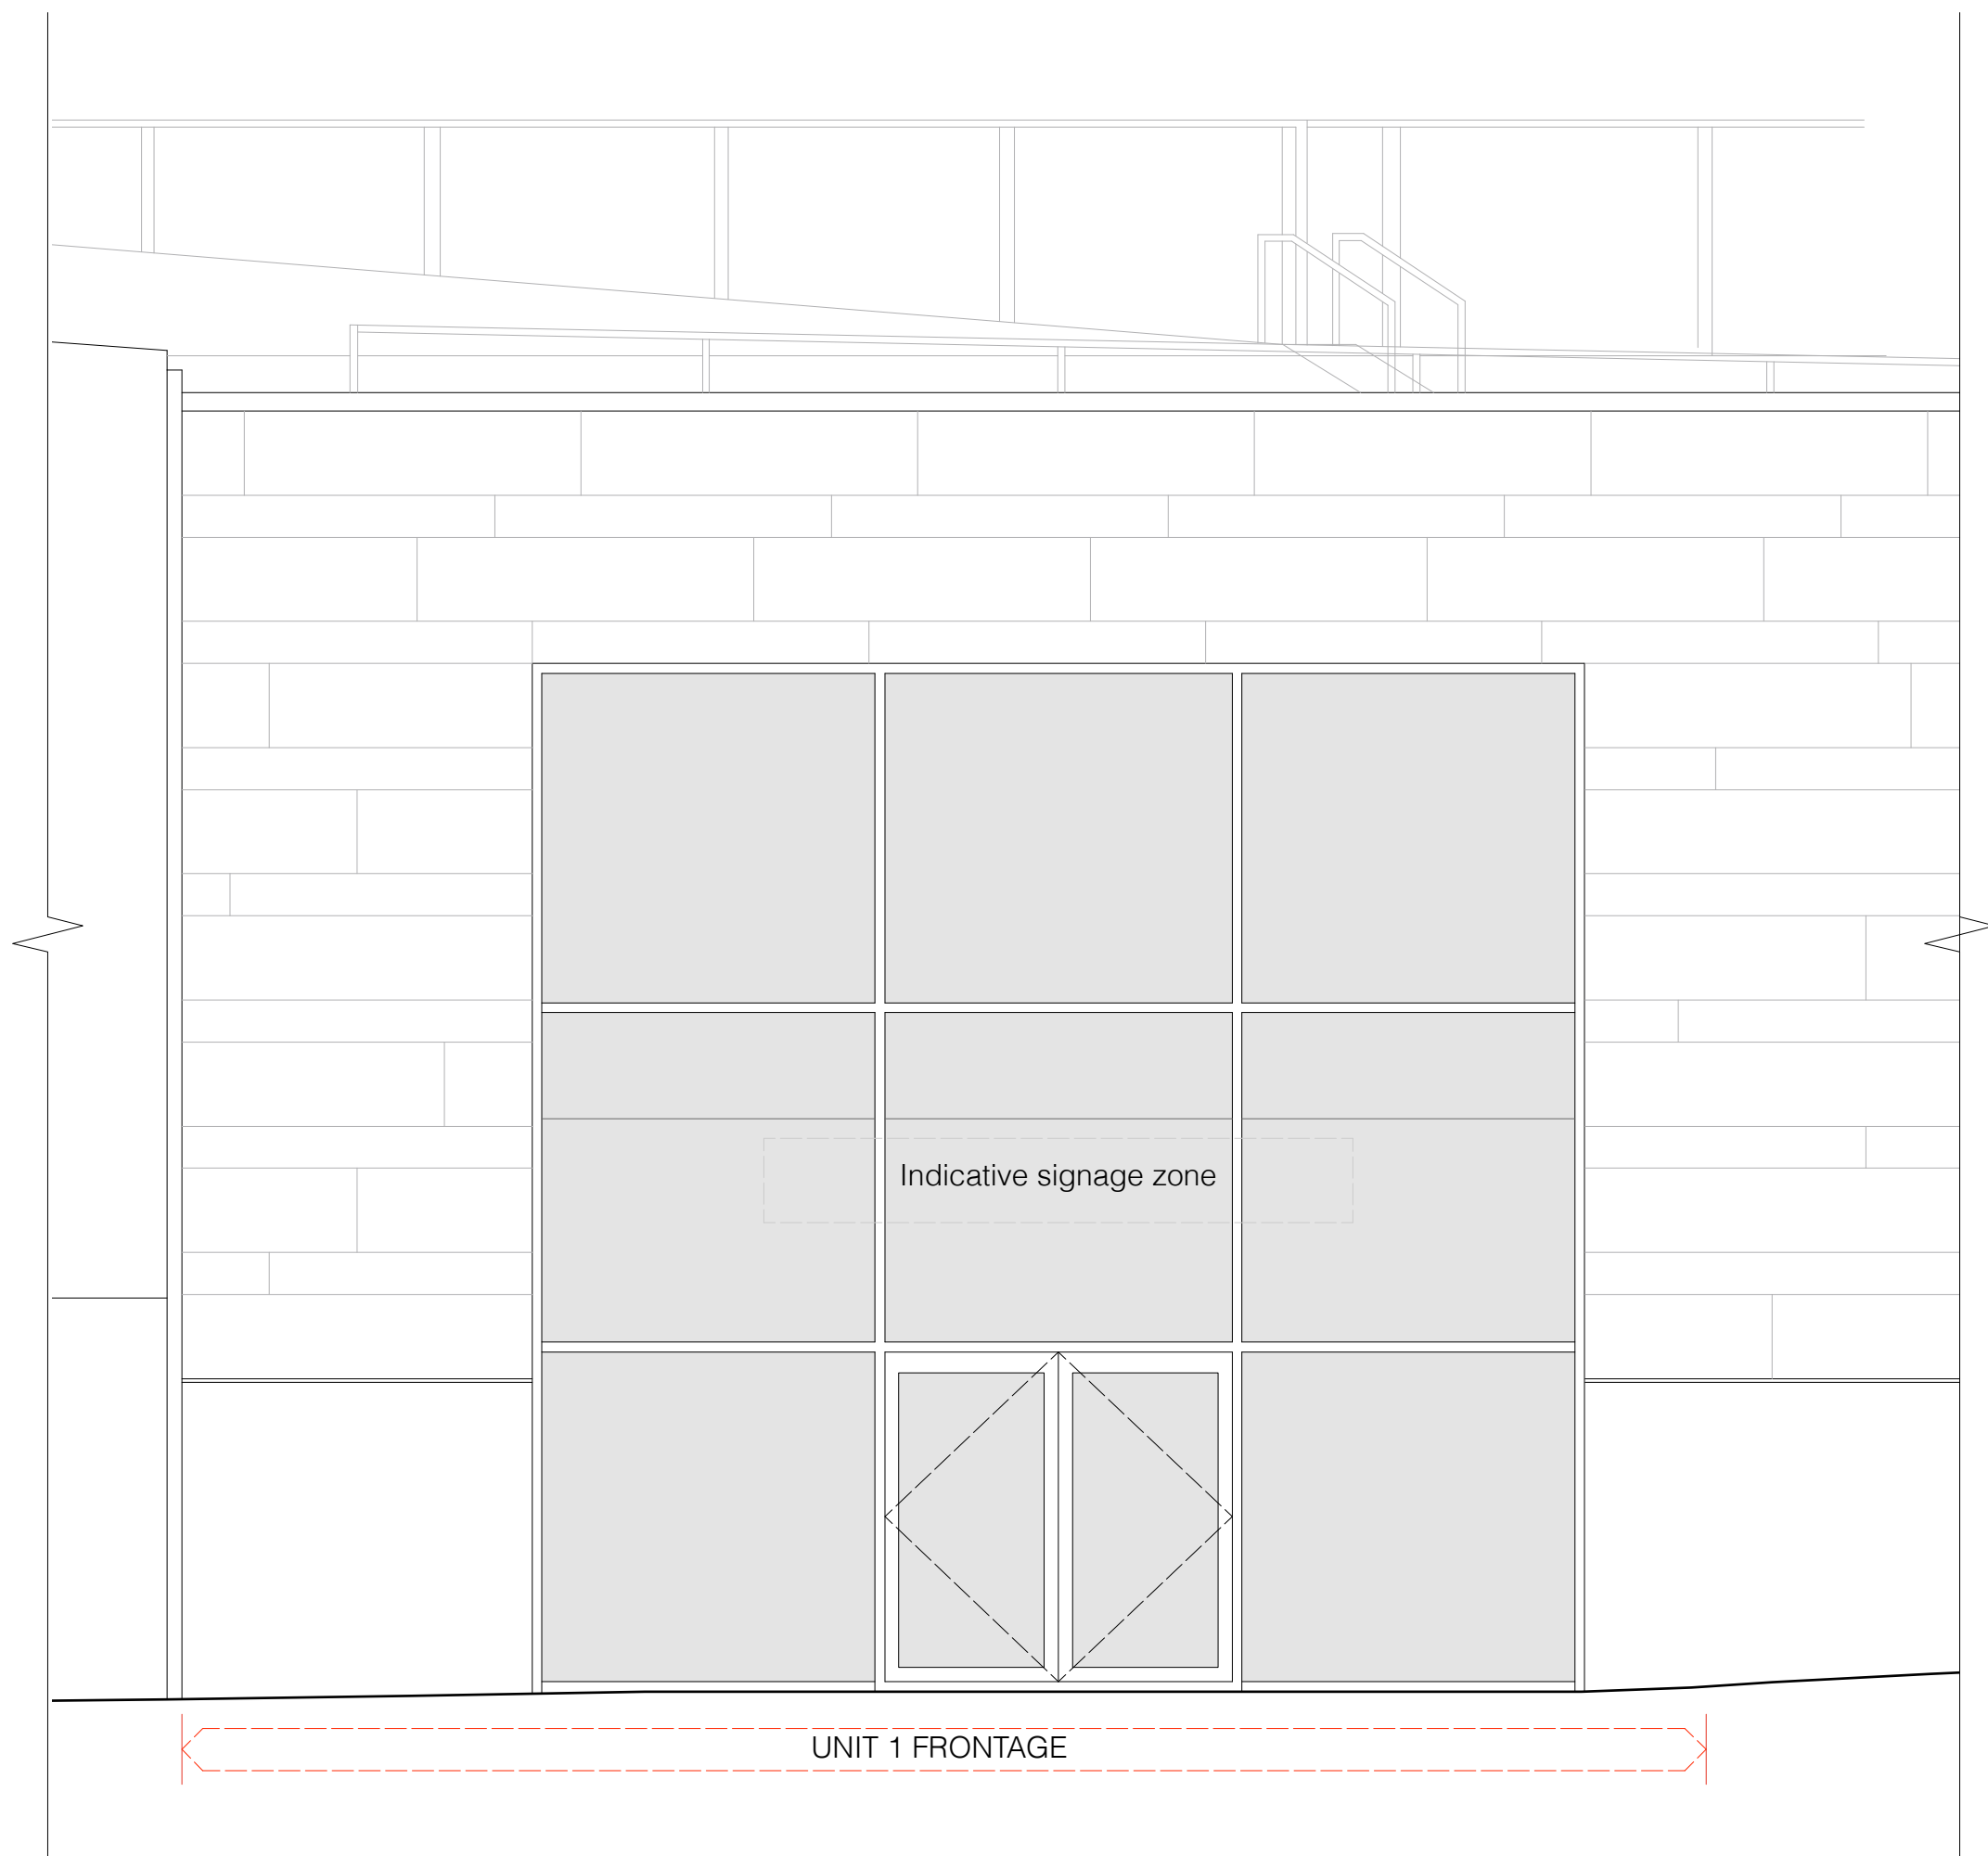
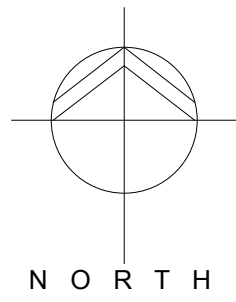


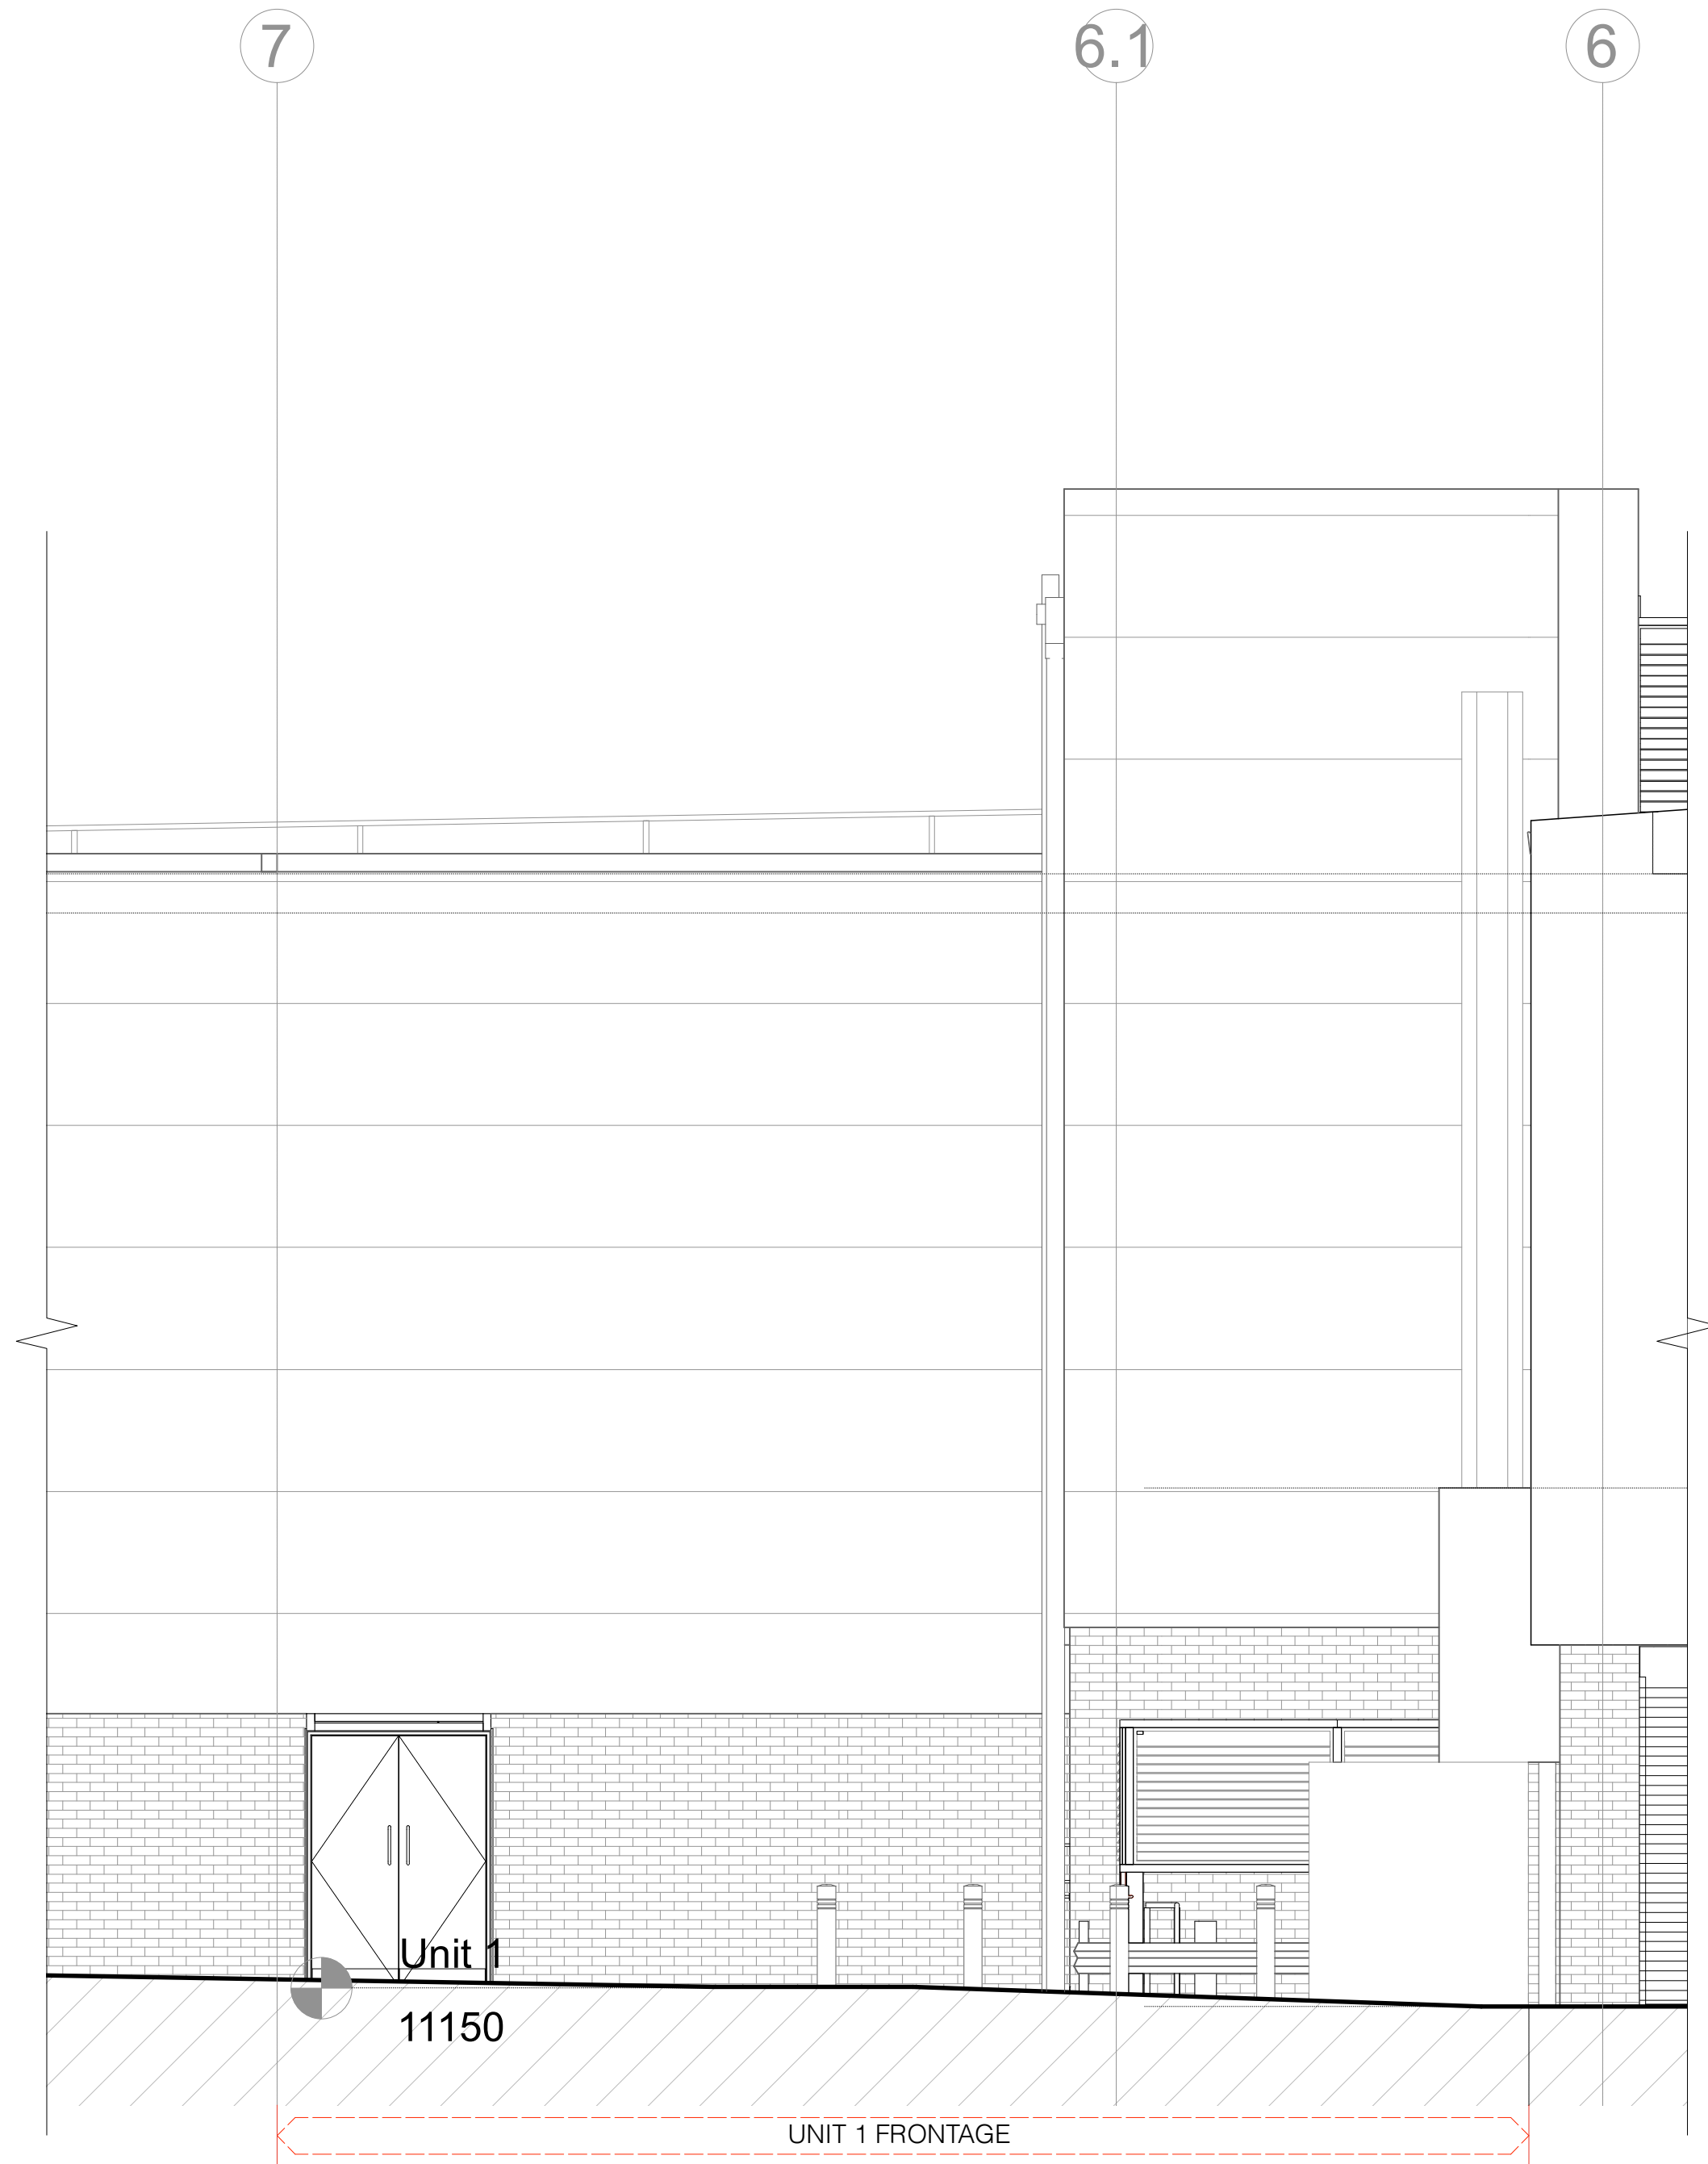

EXISTING FRONT ELEVATION
Scale 1:50@A1, 1:100@A3

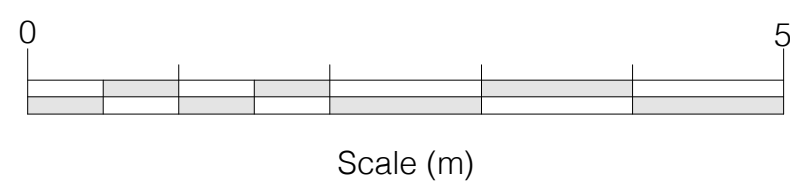

EXISTING REAR ELEVATION
Scale 1:50@A1, 1:100@A3

A 08-12-22 FW Elevations updated
Rev Date Initials Details

Purpose of Issue
PLANNING APPLICATION

RICHARD PEDLAR ARCHITECTS
ARCHITECTURE • CONSERVATION • URBAN DESIGN

RPCA St Brandon's House 29 Great George Street
Bristol BS1 5QT • 0117 974 2612
www.rpca.co.uk • info@rpca.co.uk

Project **LOUNGE at Unit 1 Water Street**
Neath

Client Loungers UK Limited

Title Existing Elevations

Drawing No. **LNG4668.02A**

Scale 1:50@A1
1:100@A3 Date DEC 2022

Responsibility is not accepted for errors made by others in scaling from this drawing. All construction information to be taken from figured dimensions only.