

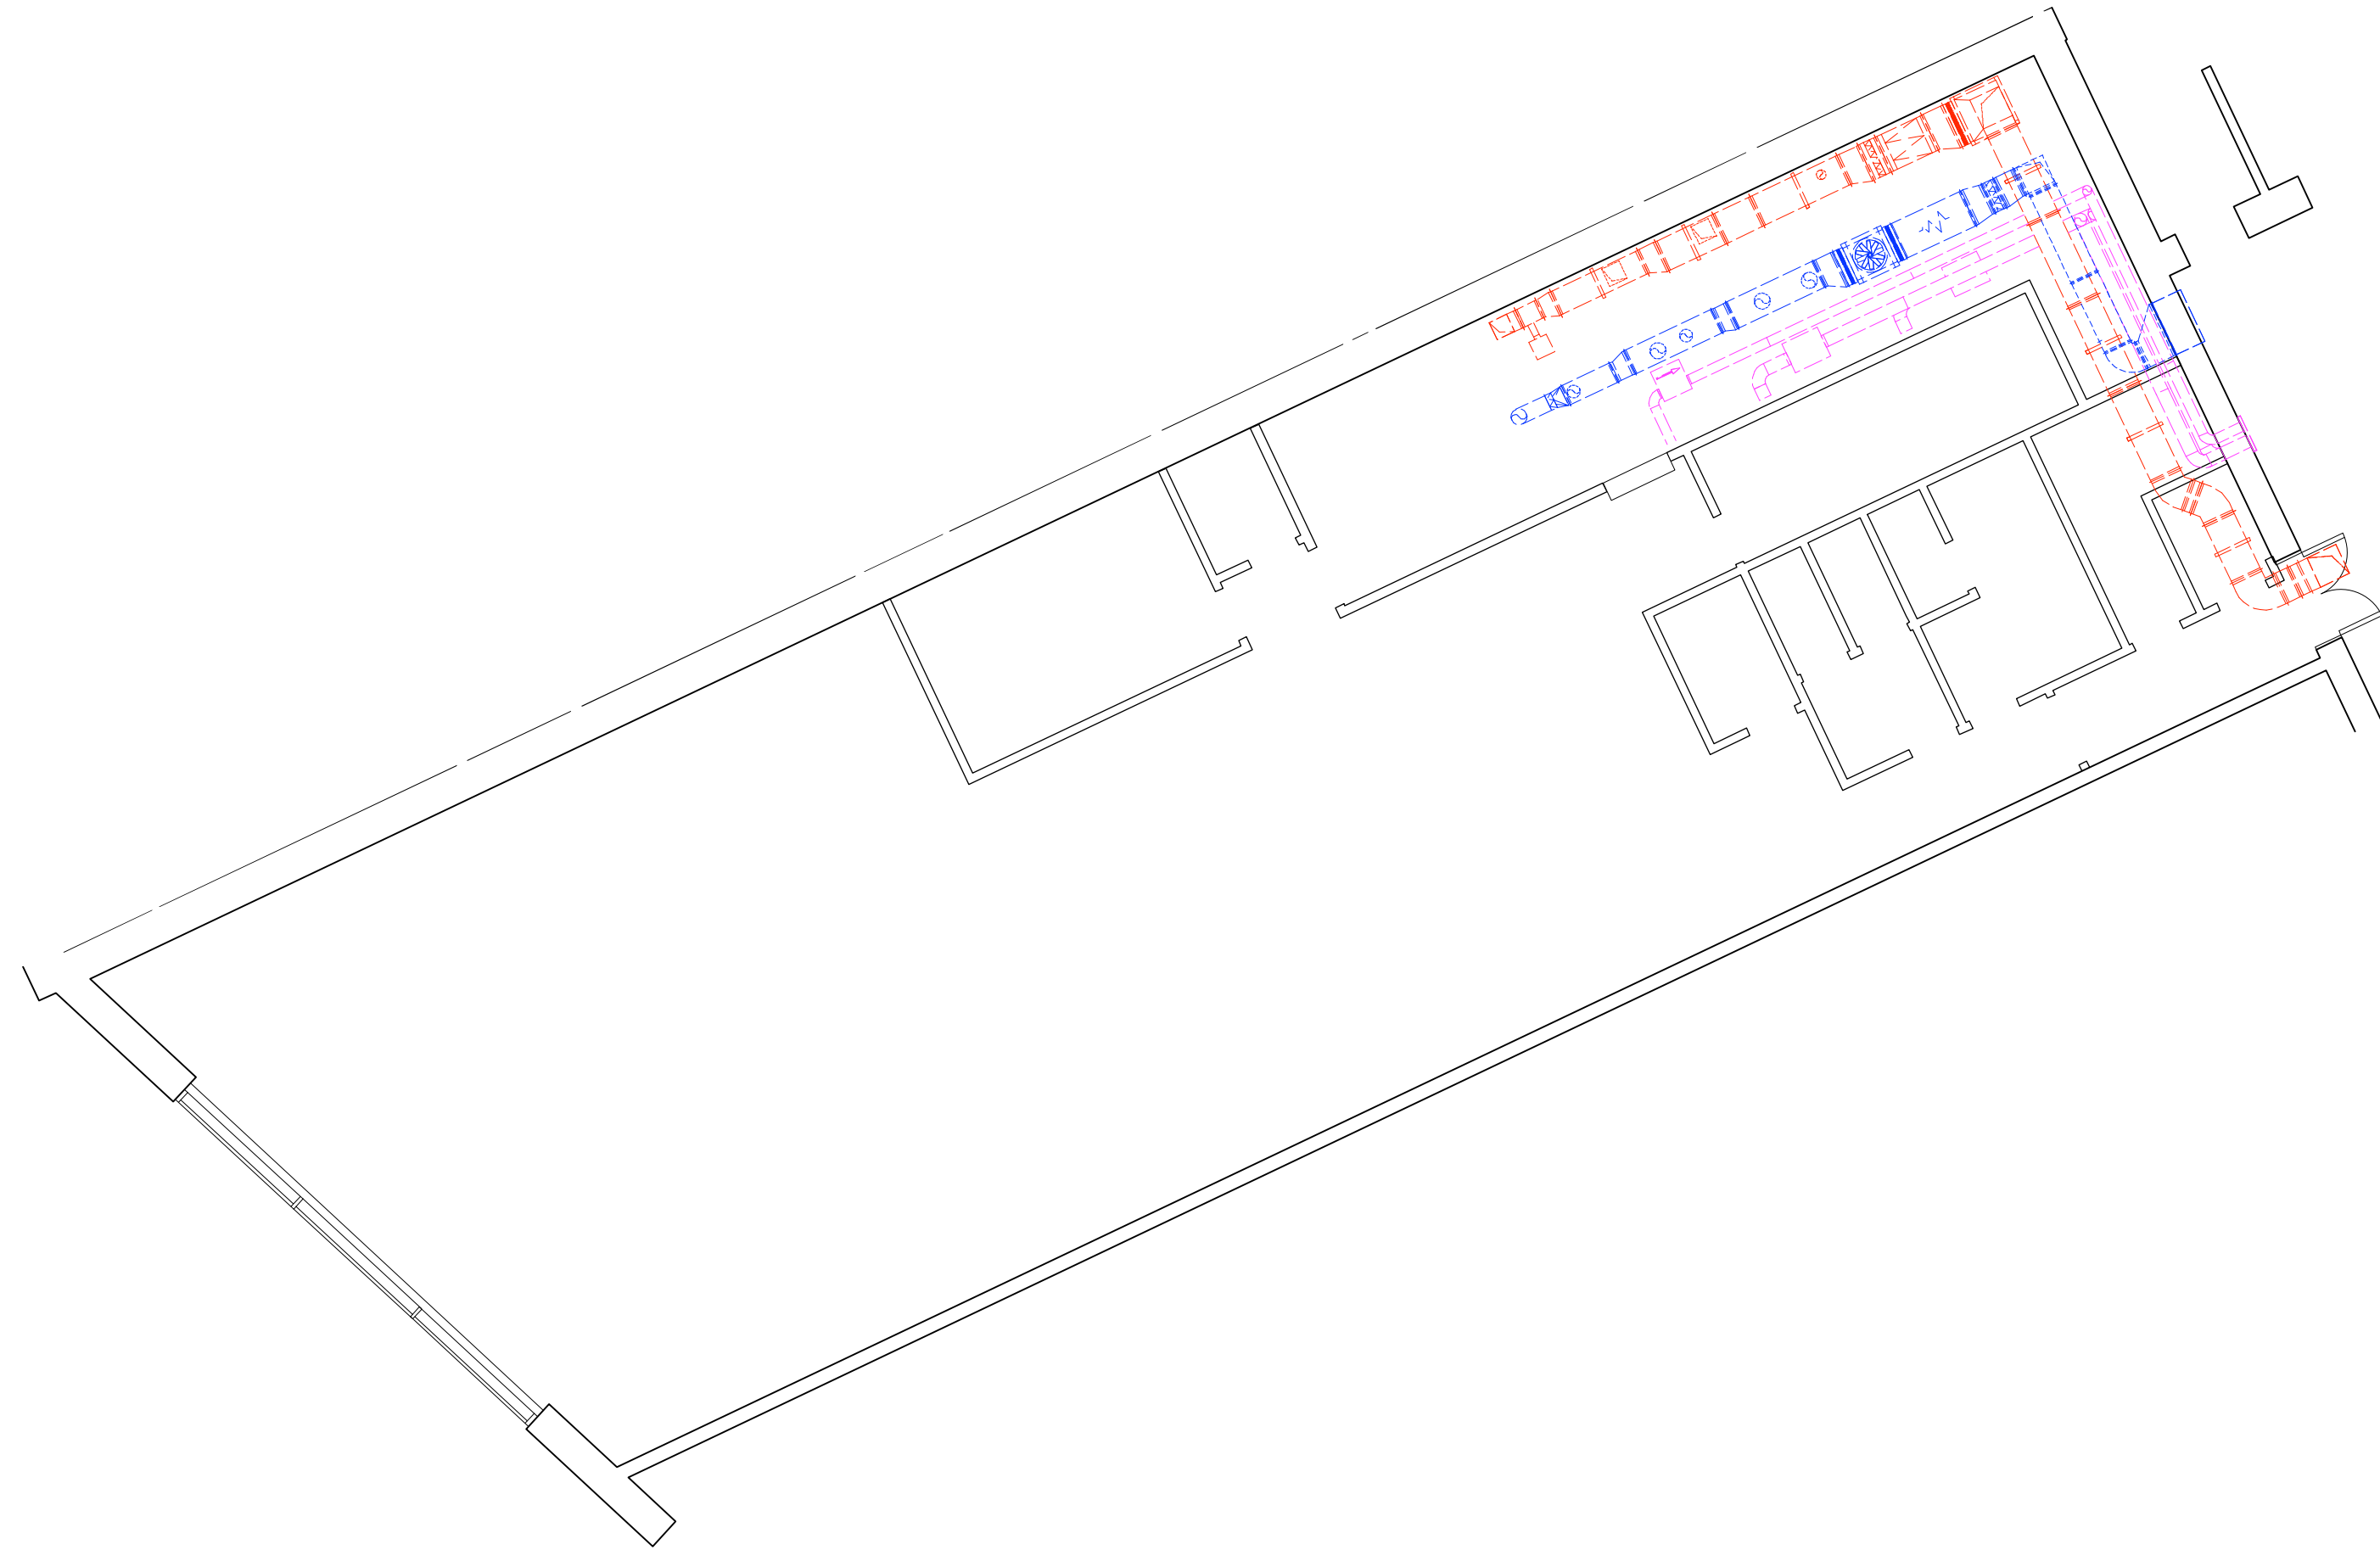


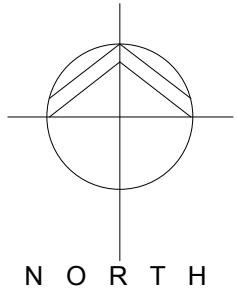


PROPOSED MEZZANINE PLAN
Scale 1:100@A1, 1:200@A3

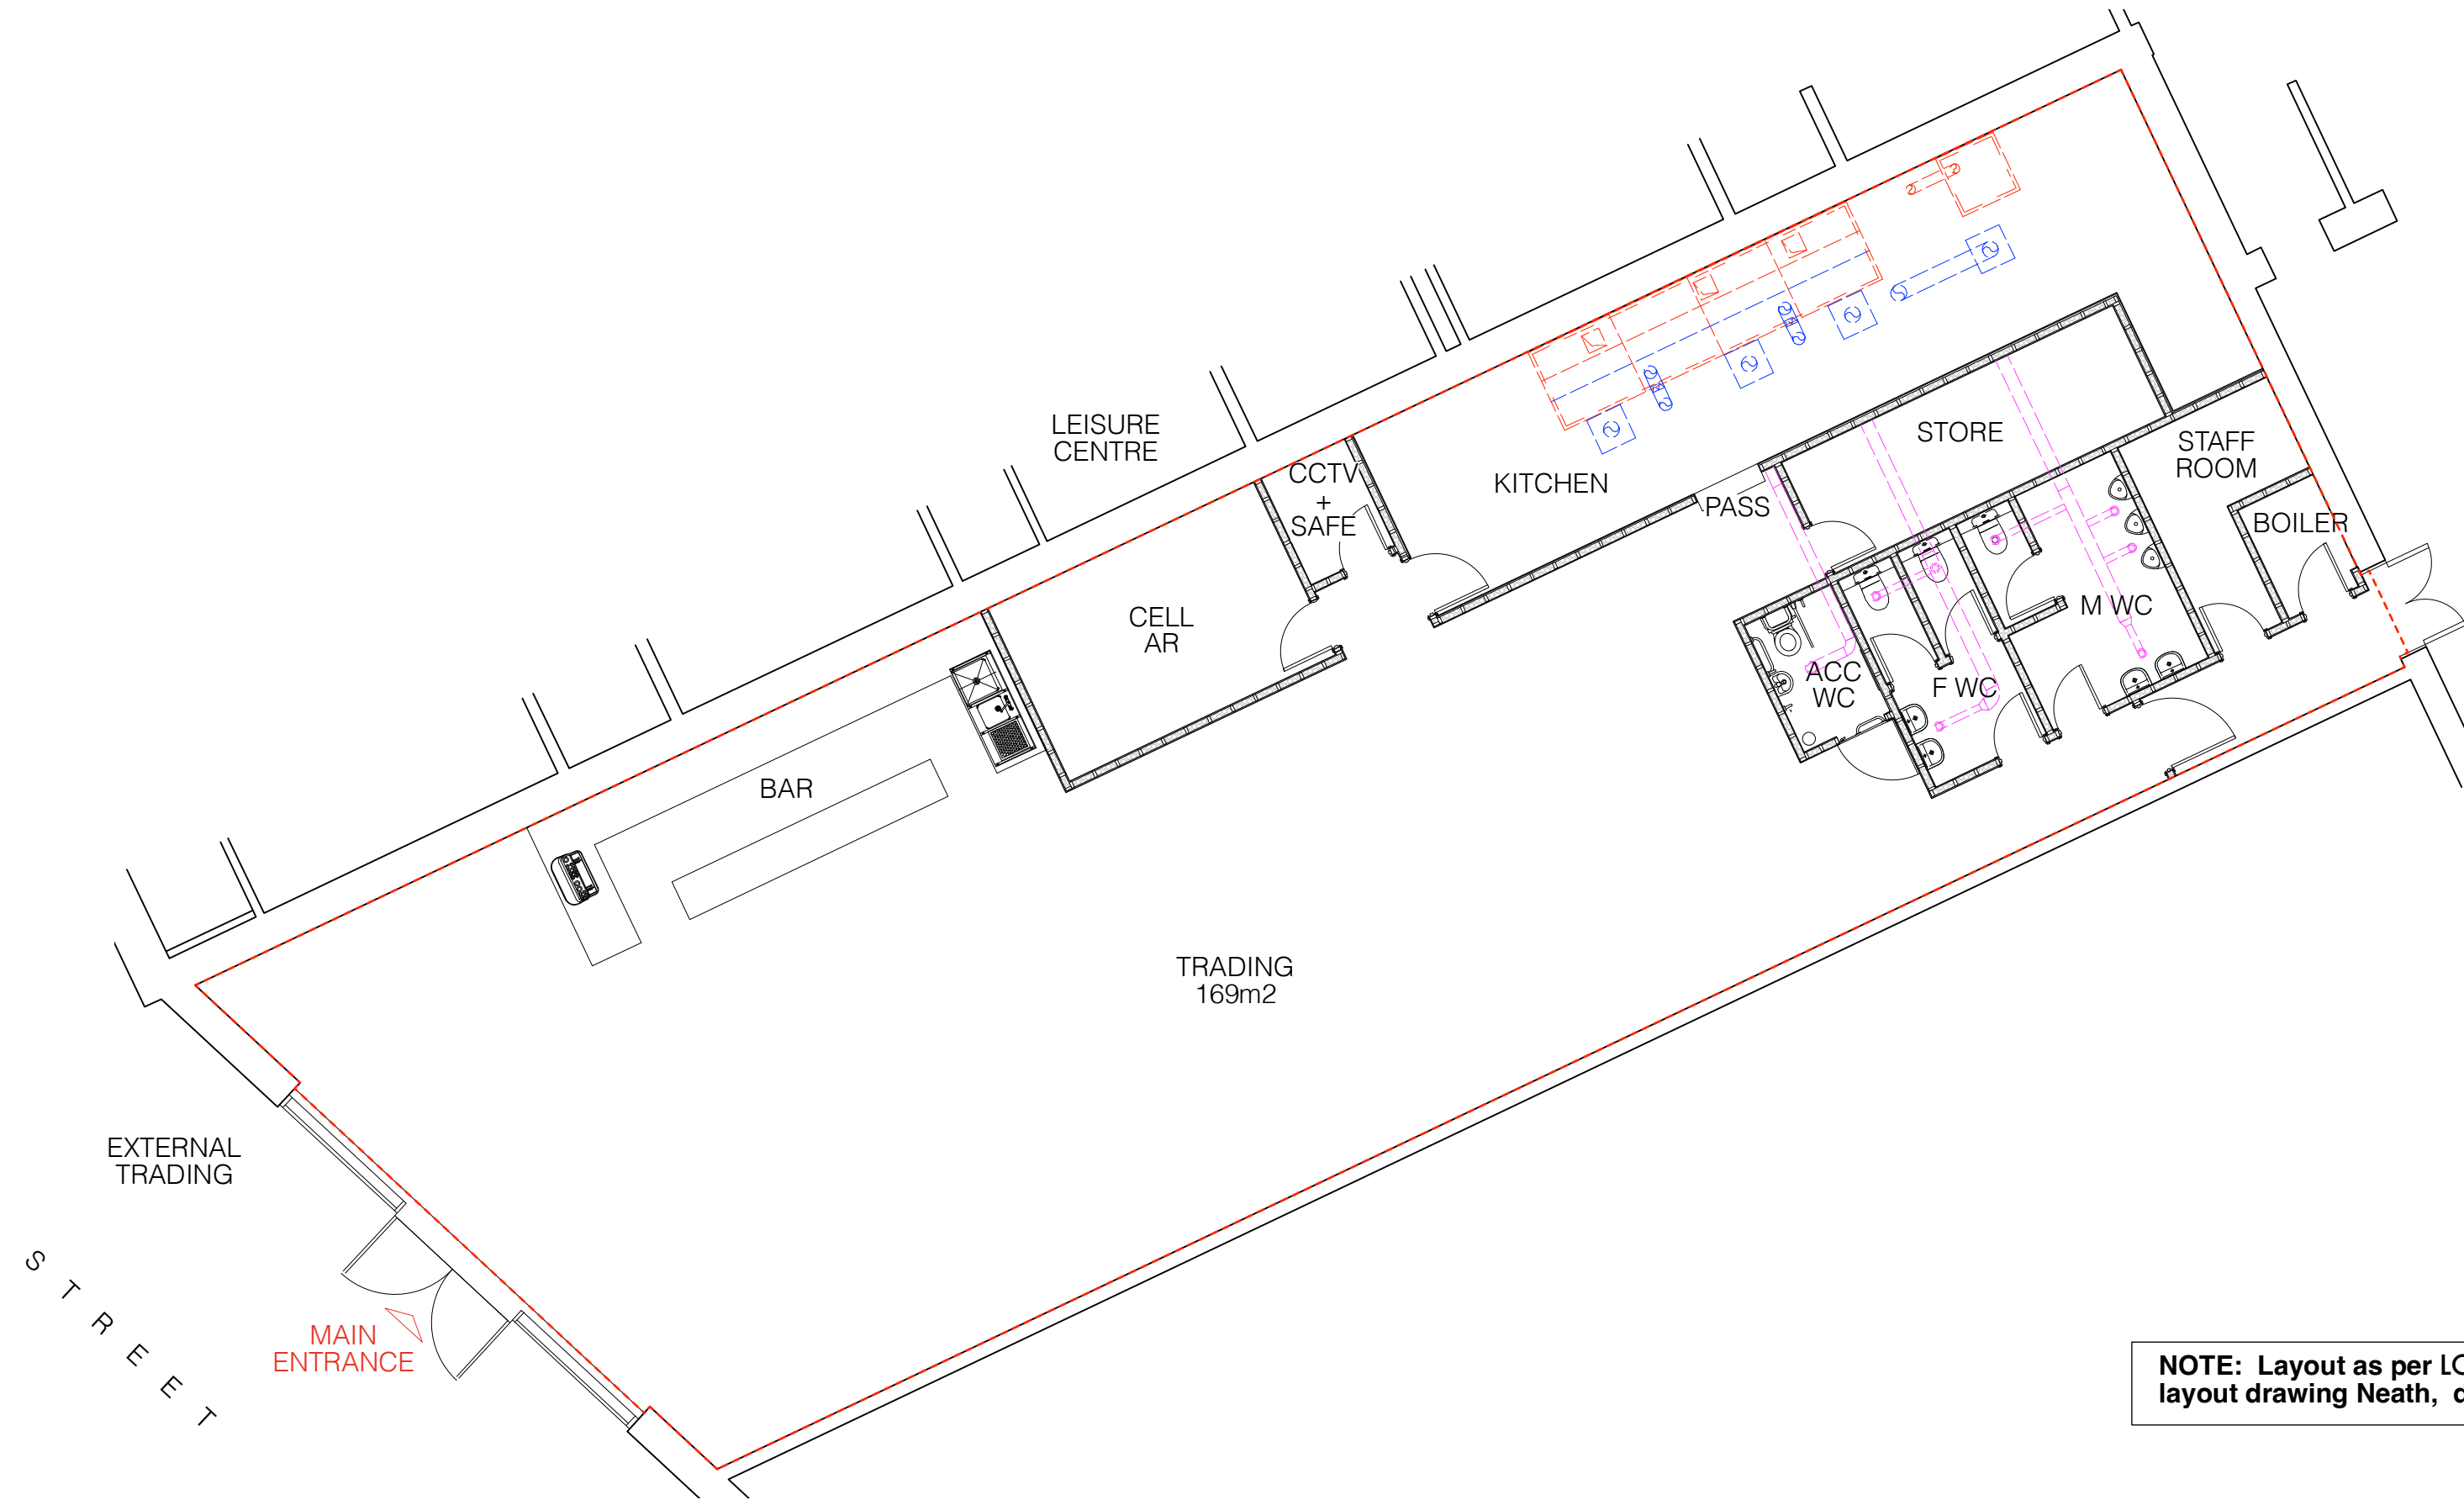

NOTE: Layout as per LOUNGERS designed layout drawing Neath, dated 17/08/22

PROPOSED GROUND FLOOR PLAN
Scale 1:100@A1, 1:200@A3

 

Rev	Date	Initials	Details
Purpose of Issue			
PLANNING APPLICATION			
RICHARD PEDLAR ARCHITECTS			
ARCHITECTURE • CONSERVATION • URBAN DESIGN			
RPCA St Brandon's House 29 Great George Street Bristol BS1 5QT • 0117 974 2612 www.rpca.co.uk • info@rpca.co.uk			
			
Project	LOUNGE at Unit 1 Water Street Neath		
Client	Loungers UK Limited		
Title	Proposed Ground Floor and Mezzanine Plans		
Drawing No.	LNG4668.03-		
Scale	1:50@A1 1:100@A3	Date	DEC 2022
Responsibility is not accepted for errors made by others in scaling from this drawing. All construction information to be taken from figured dimensions only.			