


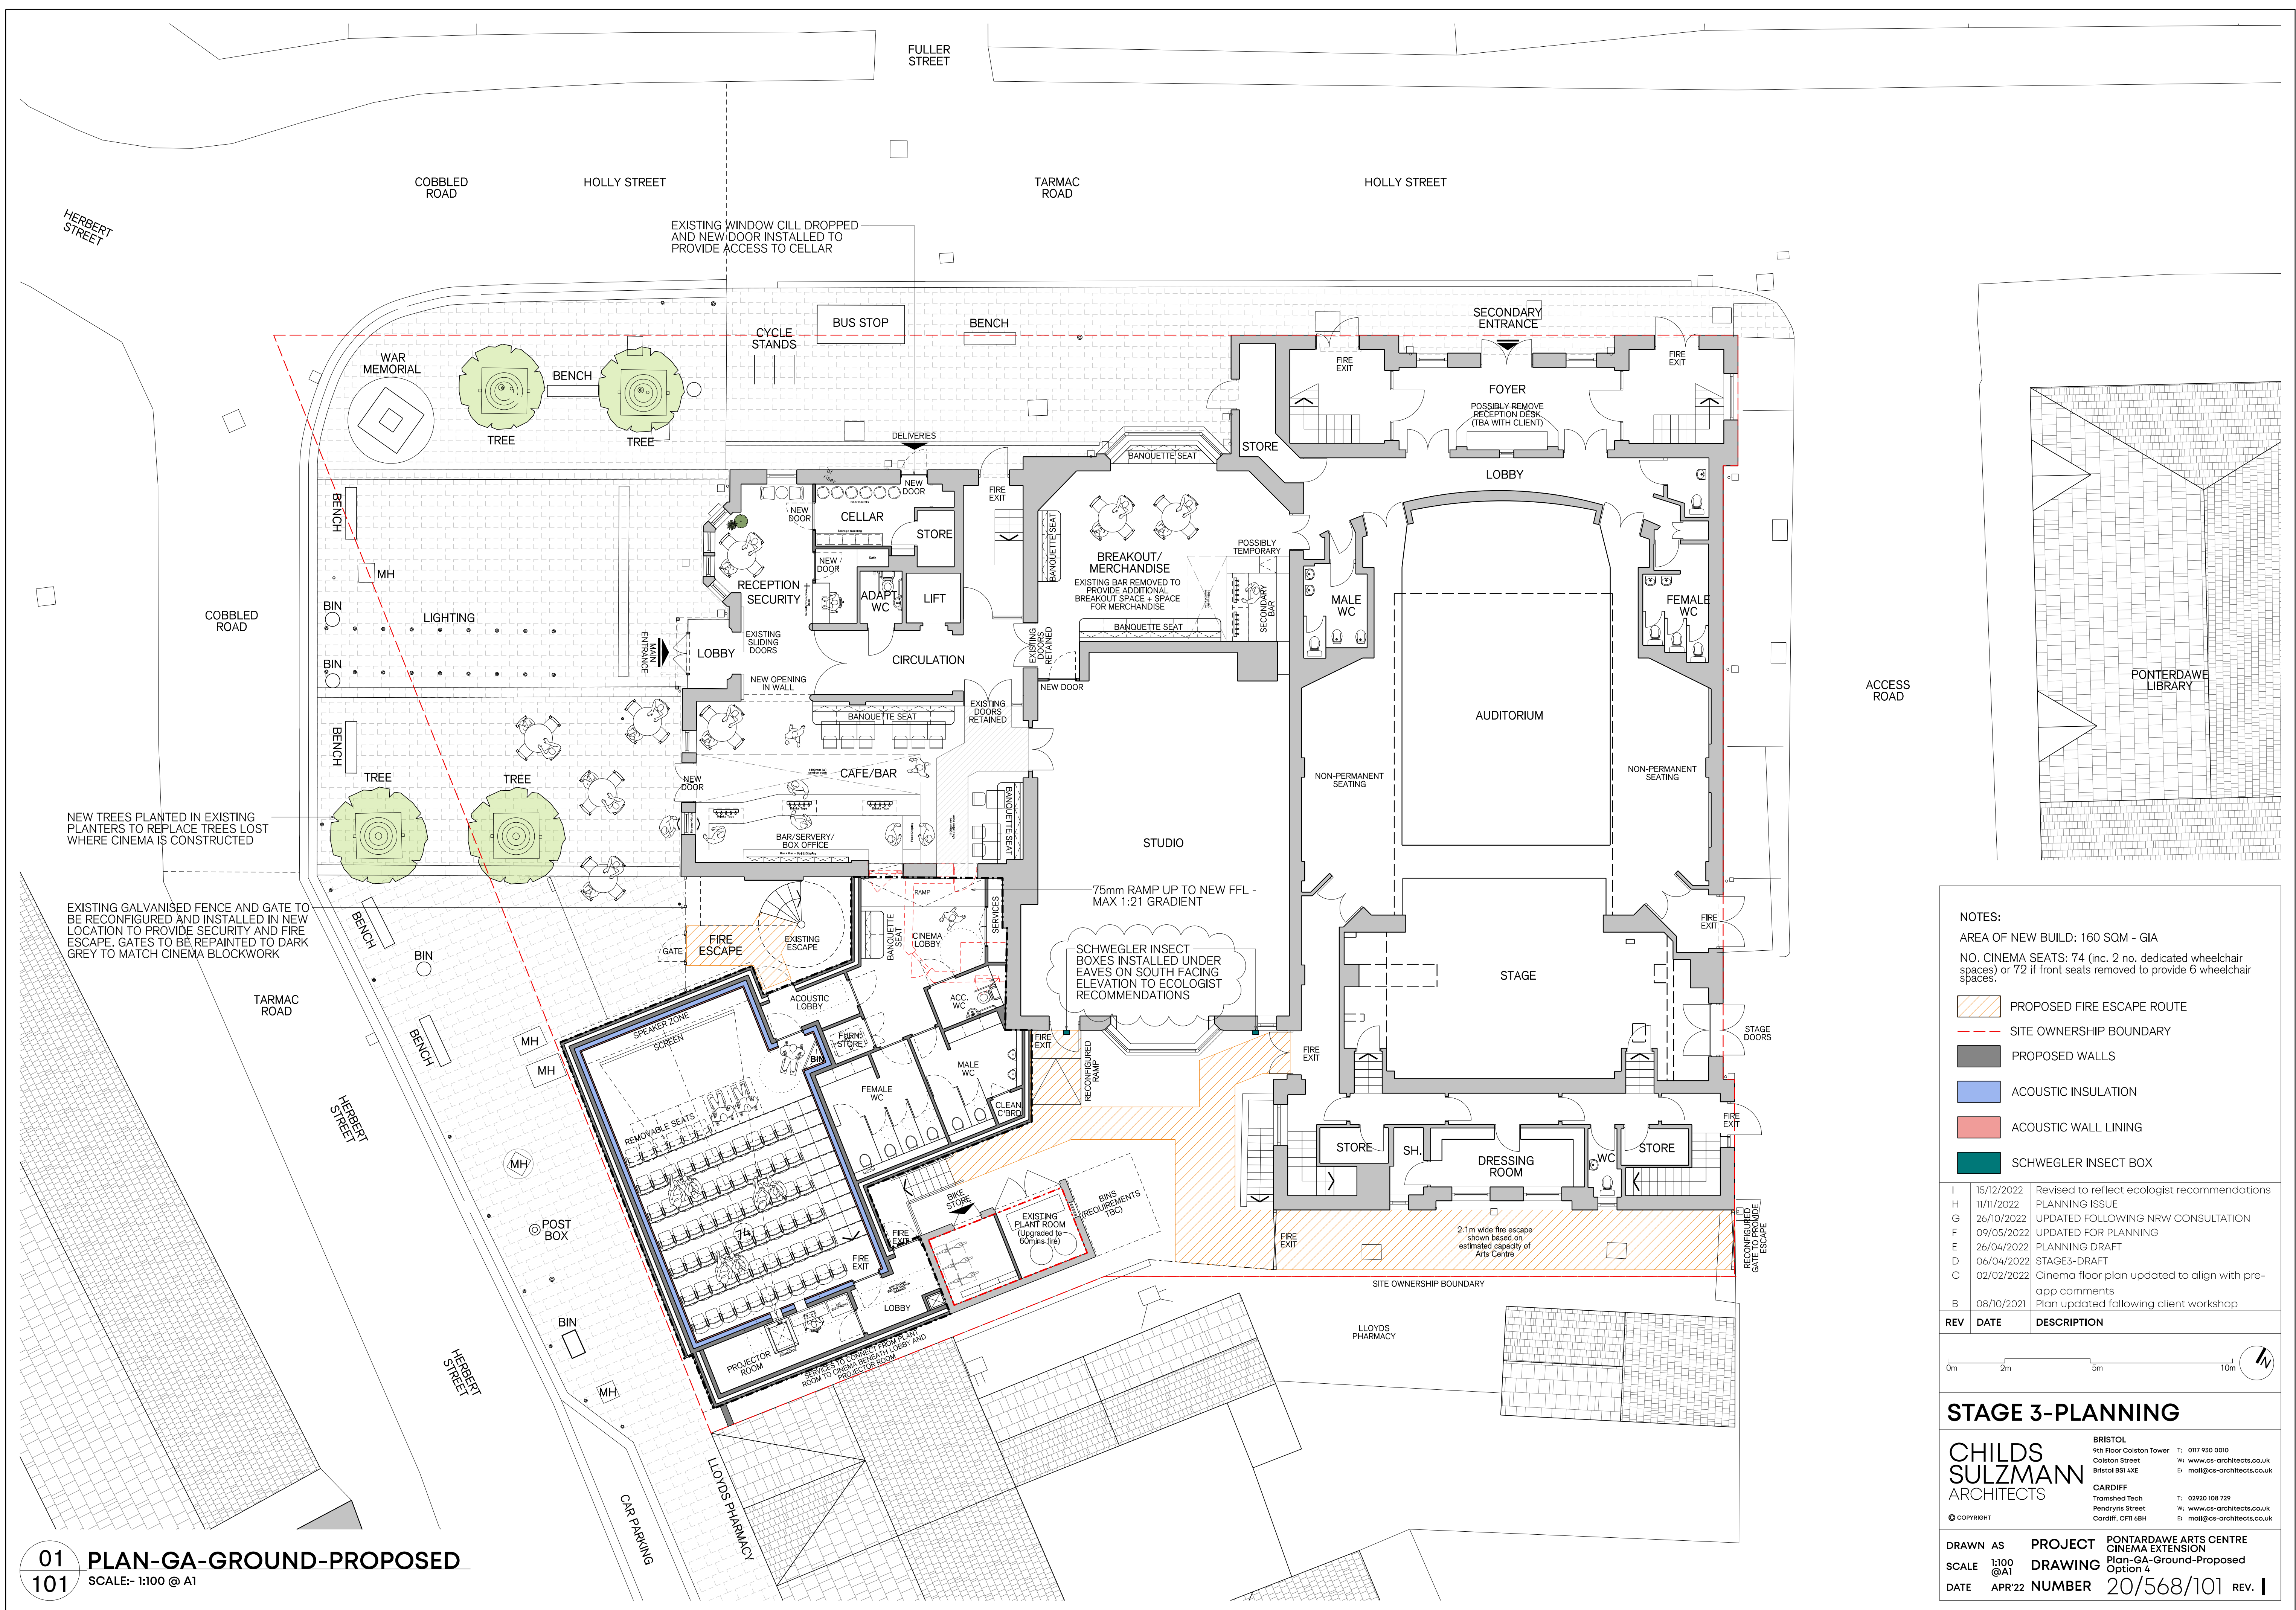

NOTES:

AREA OF NEW BUILD: 160 SQM - GIA

NO. CINEMA SEATS: 74 (inc. 2 no. dedicated wheelchair spaces) or 72 if front seats removed to provide 6 wheelchair spaces.

PROPOSED FIRE ESCAPE ROUTE

SITE OWNERSHIP BOUNDARY

PROPOSED WALLS

ACOUSTIC INSULATION

ACOUSTIC WALL LINING

SCHWEGLER INSECT BOX

I	15/12/2022	Revised to reflect ecologist recommendations
H	11/11/2022	PLANNING ISSUE
G	26/10/2022	UPDATED FOLLOWING NRW CONSULTATION
F	09/05/2022	UPDATED FOR PLANNING
E	26/04/2022	PLANNING DRAFT
D	06/04/2022	STAGES-DRAFT
C	02/02/2022	Cinema floor plan updated to align with pre-app comments
B	08/10/2021	Plan updated following client workshop
REV	DATE	DESCRIPTION

0m

2m

5m

10m

N

STAGE 3-PLANNING

CHILD'S

SULZMANN

ARCHITECTS

BRISTOL

9th Floor Colston Tower

Colston Street

Bristol BS1 4XE

T: 0117 930 0010

W: www.cs-architects.co.uk

E: mail@cs-architects.co.uk

CARDIFF

Tramshed Tech

Pendryns Street

Cardiff, CF11 6BH

T: 02920 108 729

W: www.cs-architects.co.uk

E: mail@cs-architects.co.uk

© COPYRIGHT

DRAWN AS

SCALE 1:100 @A1

DATE APR'22

PROJECT

DRAWING

NUMBER

PONTARDAWE ARTS CENTRE

CINEMA EXTENSION

Plan-GA-Ground-Proposed Option 4

20/598/101

REV. 1