


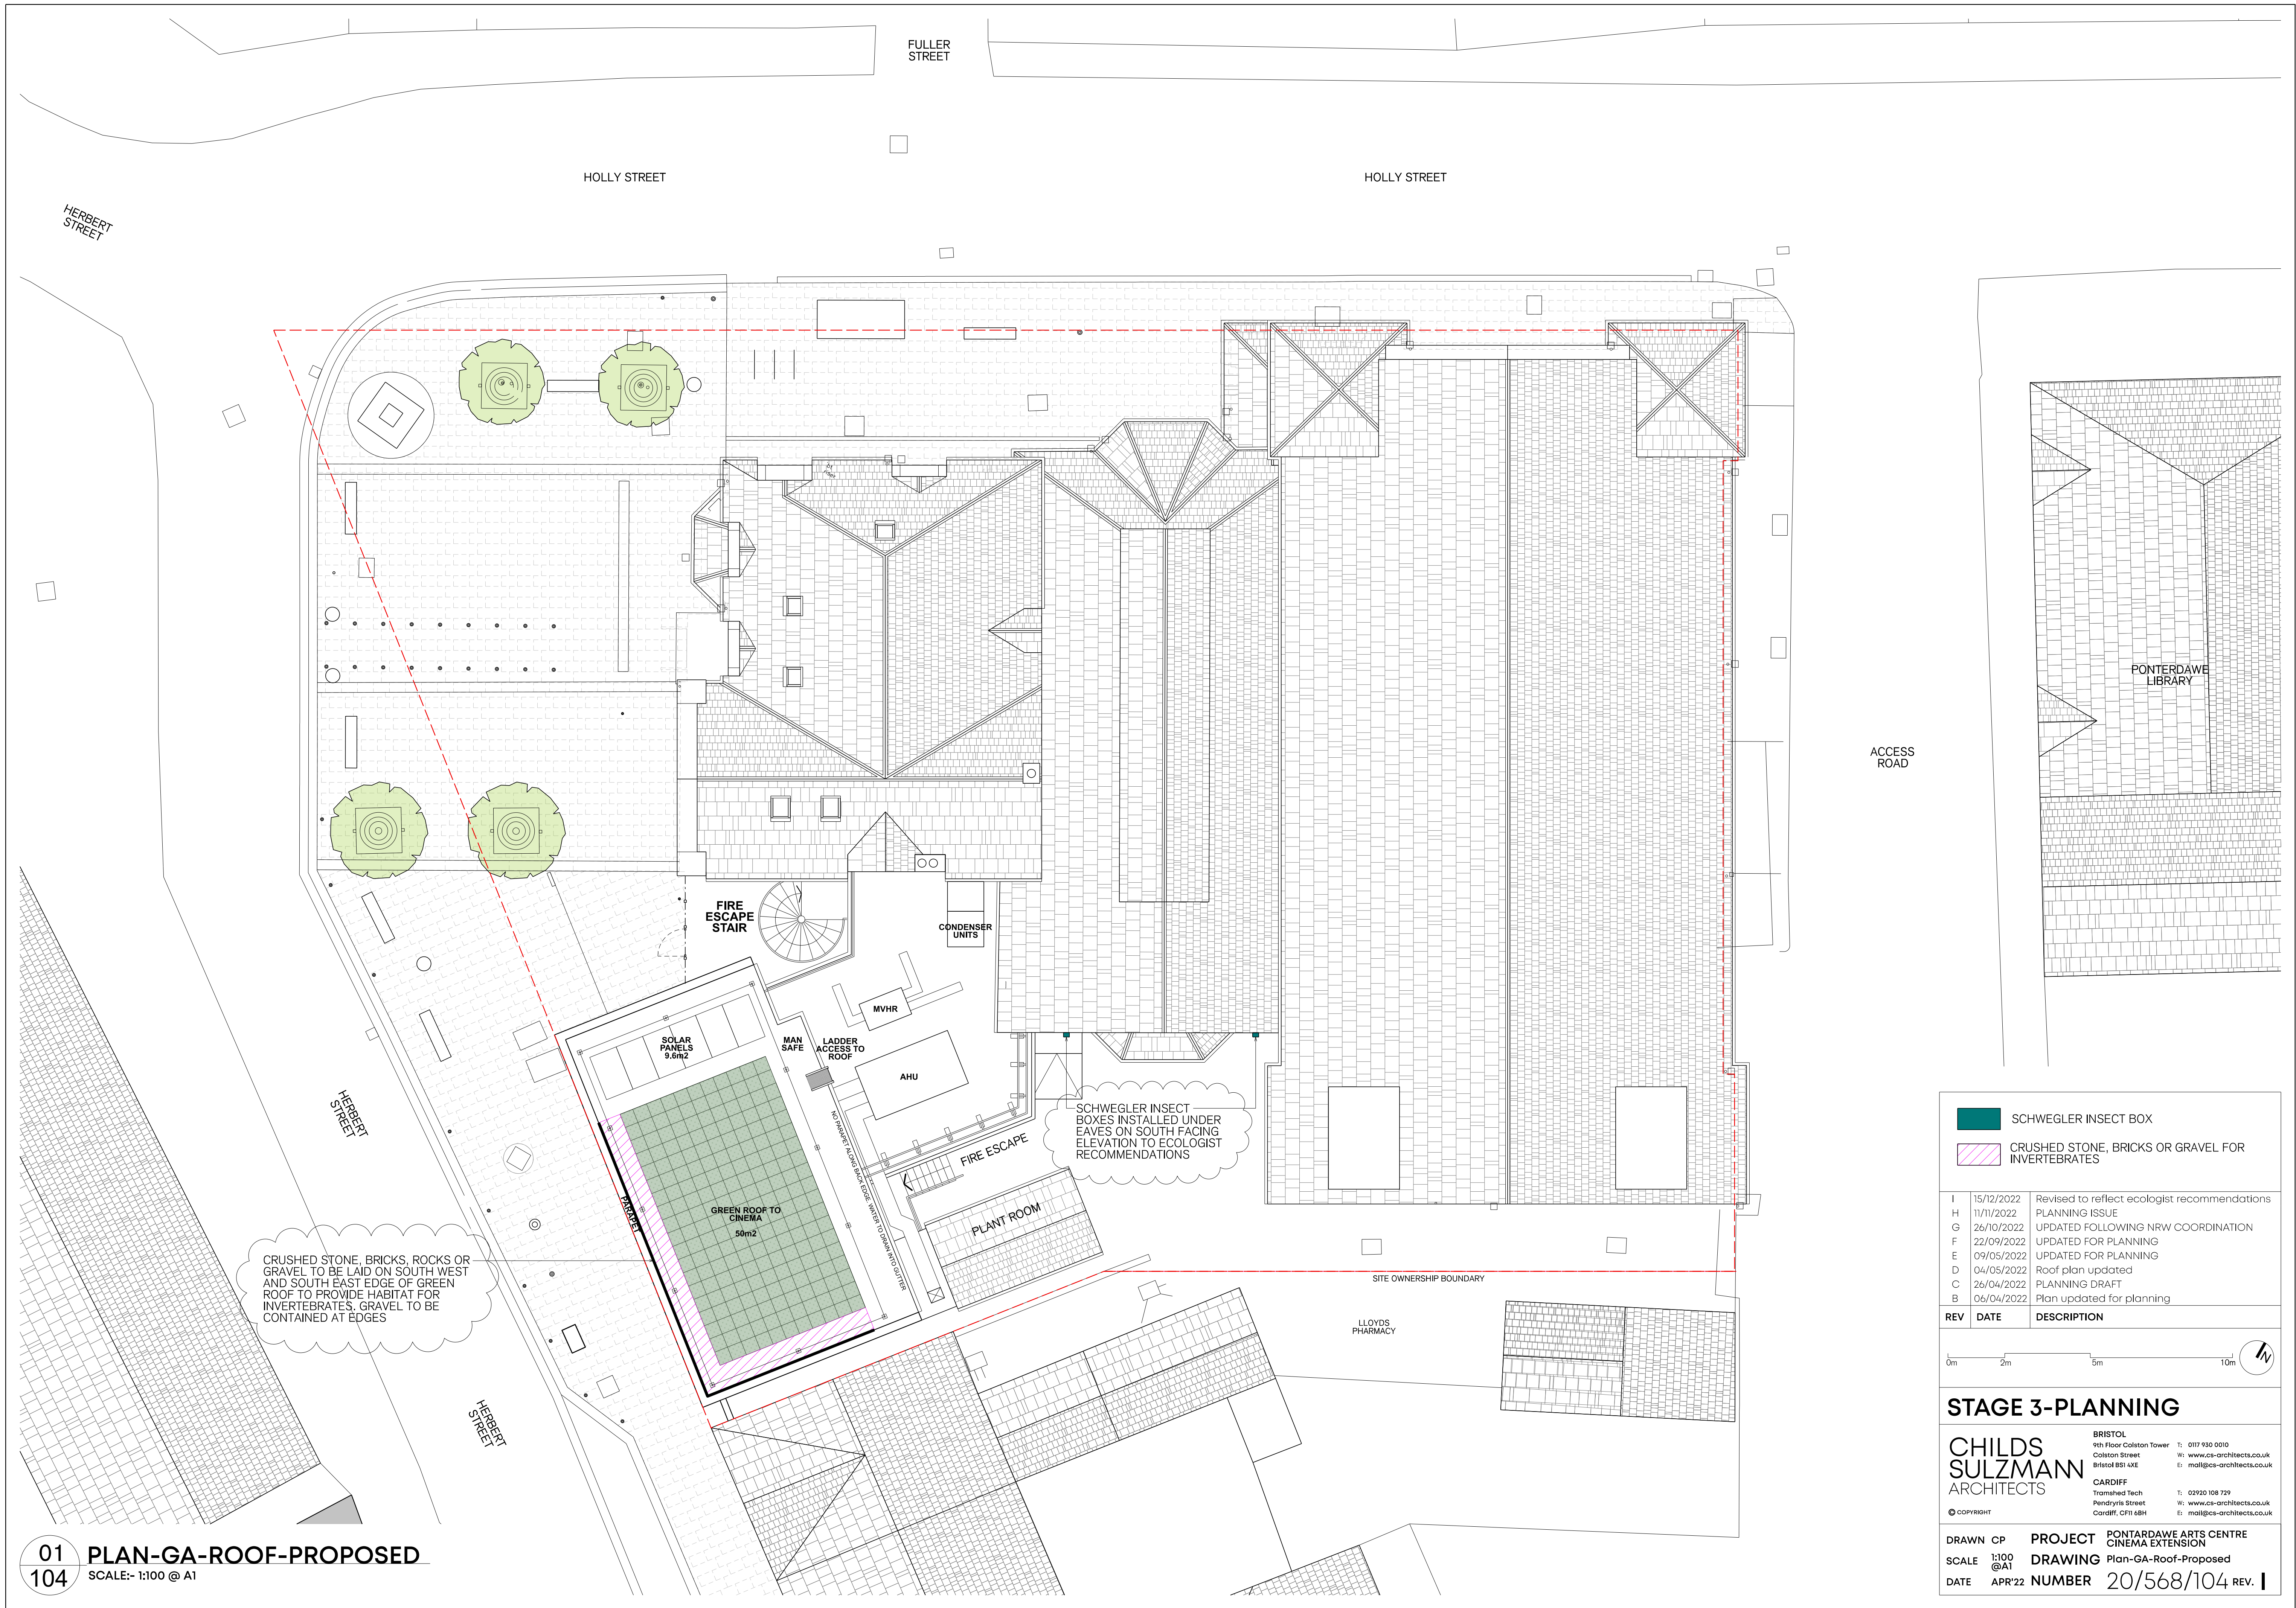


CRUSHED STONE, BRICKS, ROCKS OR GRAVEL TO BE LAID ON SOUTH WEST AND SOUTH EAST EDGE OF GREEN ROOF TO PROVIDE HABITAT FOR INVERTEBRATES. GRAVEL TO BE CONTAINED AT EDGES

SCHWEGLER INSECT BOXES INSTALLED UNDER EAVES ON SOUTH FACING ELEVATION TO ECOLOGIST RECOMMENDATIONS

- SCHWEGLER INSECT BOX
- CRUSHED STONE, BRICKS OR GRAVEL FOR INVERTEBRATES

I	15/12/2022	Revised to reflect ecologist recommendations
H	11/11/2022	PLANNING ISSUE
G	26/10/2022	UPDATED FOLLOWING NRW COORDINATION
F	22/09/2022	UPDATED FOR PLANNING
E	09/05/2022	UPDATED FOR PLANNING
D	04/05/2022	Roof plan updated
C	26/04/2022	PLANNING DRAFT
B	06/04/2022	Plan updated for planning

REV	DATE	DESCRIPTION
-----	------	-------------

 

STAGE 3-PLANNING

CHILDS SULZMANN ARCHITECTS

BRISTOL
4th Floor Colston Tower
Colston Street
Bristol BS1 4XE
T: 0117 930 0010
W: www.cs-architects.co.uk
E: mail@cs-architects.co.uk

CARDIFF
Tramshed Tech
Pendryris Street
Cardiff, CF11 6BH
T: 02920 108 729
W: www.cs-architects.co.uk
E: mail@cs-architects.co.uk

© COPYRIGHT

DRAWN CP PROJECT PONTARDAWE ARTS CENTRE
SCALE 1:100 @A1 DRAWING CINEMA EXTENSION
DATE APR'22 NUMBER 20/568/104 REV. I