


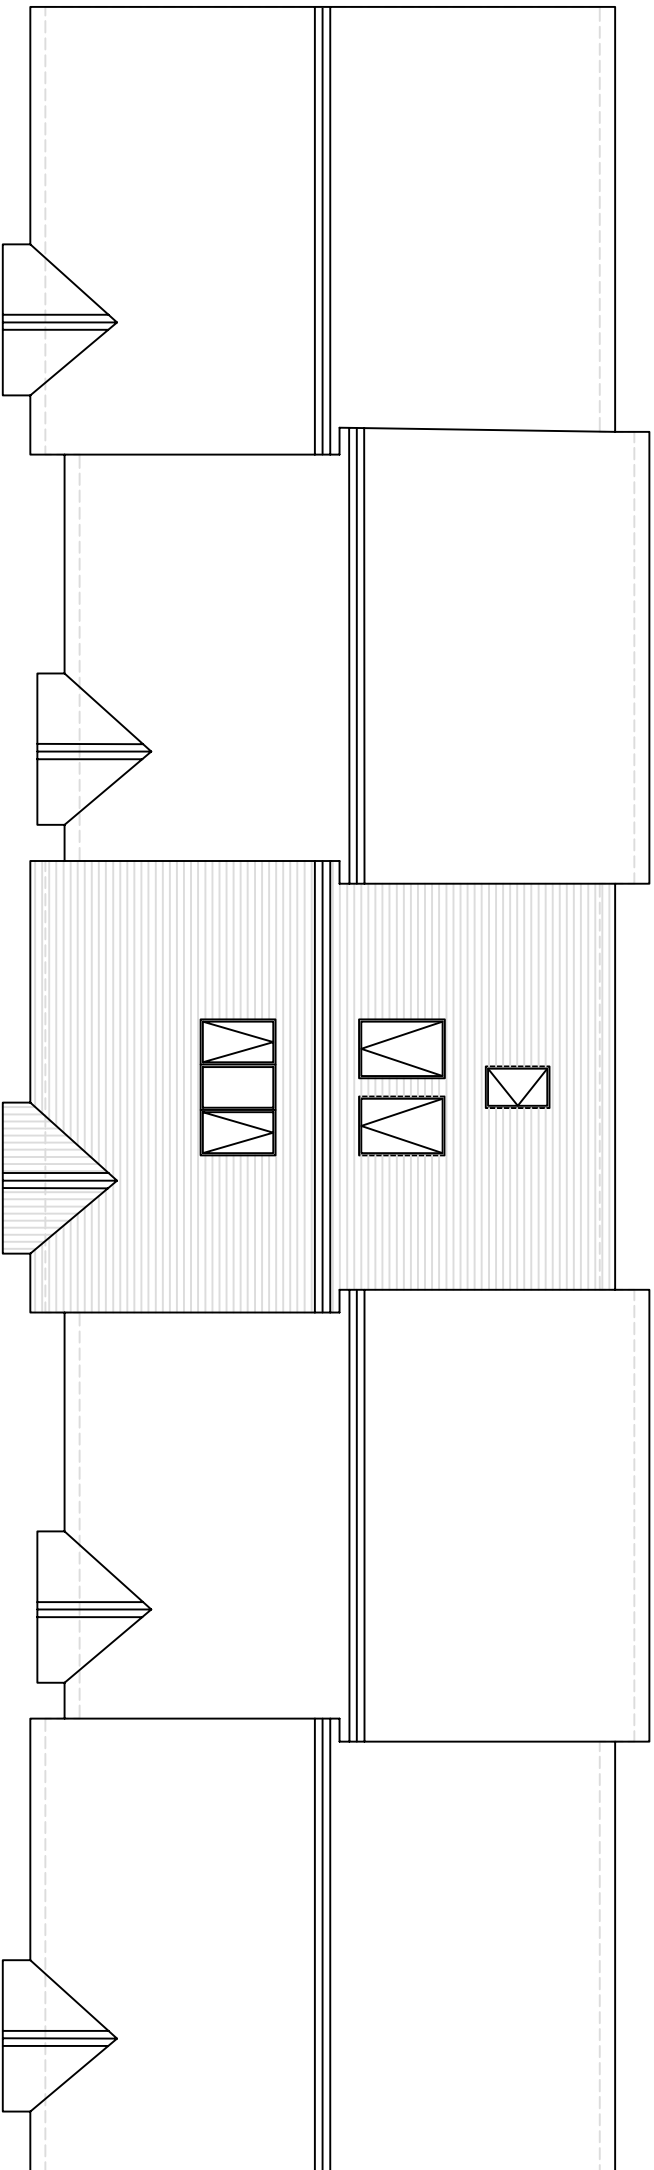

## Proposed Roof Plan

|   |                                                                                         |  |                                                                  |  |                                                |  |                                  |  |                                              |  |
|---|-----------------------------------------------------------------------------------------|--|------------------------------------------------------------------|--|------------------------------------------------|--|----------------------------------|--|----------------------------------------------|--|
| <p>See specification notes for further details. If further information is required, please contact the designer. For ordering or manufacture, all dimensions should be checked with contractor or on site.</p> <p>This drawing is Copyright, do not scale this Drawing. The designers are to be notified of any Discrepancies or changes to this drawing.</p> | <p><b>Client:</b><br/>Mr Jonathon Rees<br/>4 Clos Gwenallt<br/>Swansea.<br/>SA8 3BD</p> |  | <p><b>Site:</b><br/>4 Clos Gwenallt<br/>Swansea.<br/>SA8 3BD</p> |  | <p><b>Job title:</b><br/>Attic Alterations</p> |  | <p><b>Job No:</b><br/>C-1501</p> |  | <p><b>Drawing No:</b><br/>C1501/2022/106</p> |  |
|   | <p><b>Drawing title:</b><br/>Proposed Roof Plan</p>                                     |  | <p><b>Scale:</b><br/>1:100</p>                                   |  | <p><b>Paper Size:</b><br/>A3</p>               |  | <p><b>Revision No:</b></p>       |  |                                              |  |
|   | <p><b>Date:</b><br/>19/10/2022</p>                                                      |  |                                                                  |  | <p><b>Draw by:</b></p>                         |  |                                  |  |                                              |  |