


Existing & Proposed Rear Elevation 1:50

Cross Section Existing & Proposed Side Elevation 1:50




01856 898 022
www.UKPlanningMaps.com

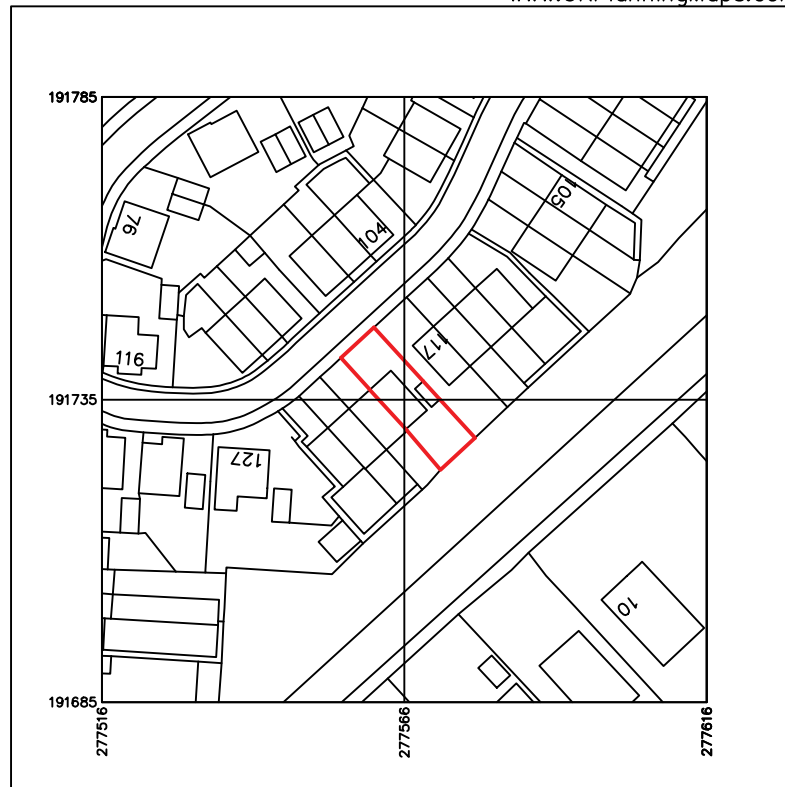




Produced on 03 December 2022 from the Ordnance Survey National Geographic Database and incorporating surveyed revision available at this date.
This map shows the area bounded by 277516 191685,277616 191685,277616 191785,277516 191785,277516 191685
Crown copyright and database rights 2022 OS 100054135. Supplied by copla ltd trading as UKPlanningMaps.com a licensed Ordnance Survey partner (OS 100054135).
Data licence expires 03 December 2023. Unique plan reference: v1c//882882/1192200



Site Location Plan 1:1250

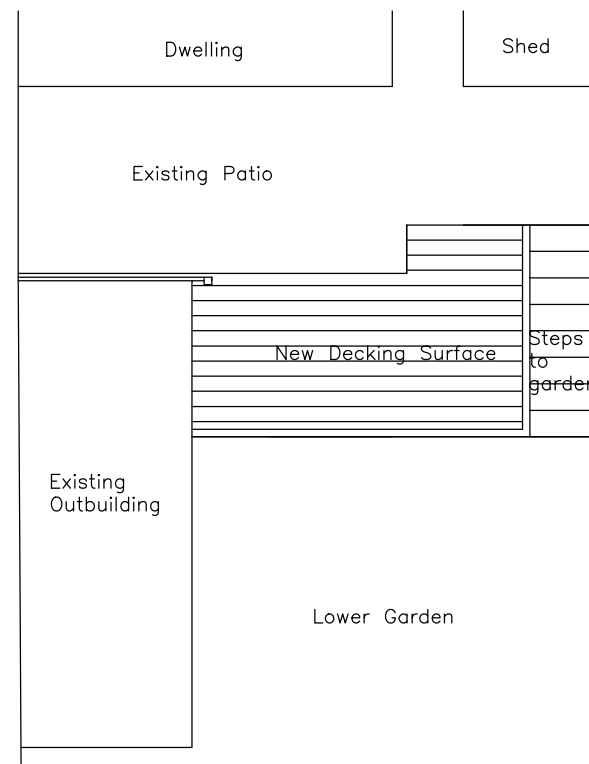

Block Plan 1:100

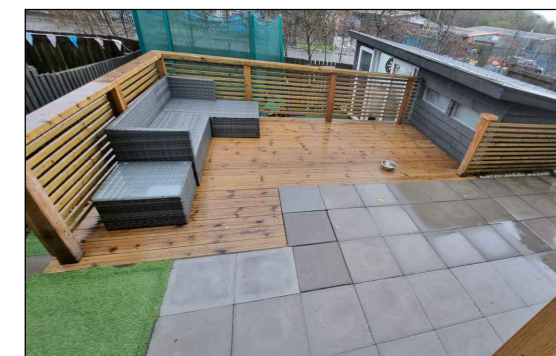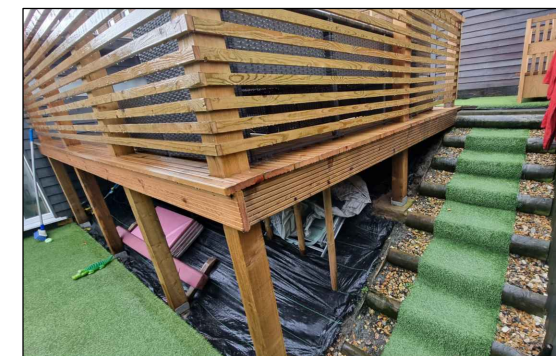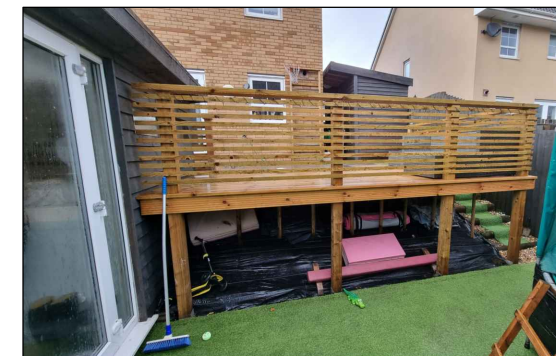

Photographs of decking subject of application

Title: Existing & Proposed Plans Scale as shown @ A3
Drawing No.: ND/01

Project: Retention of decking

Date: December 2022

119 Ynys Y Wern Cwmavon
SA12 9DJ

Liam Jones MRTPI

