


EXISTING GROUND FLOOR

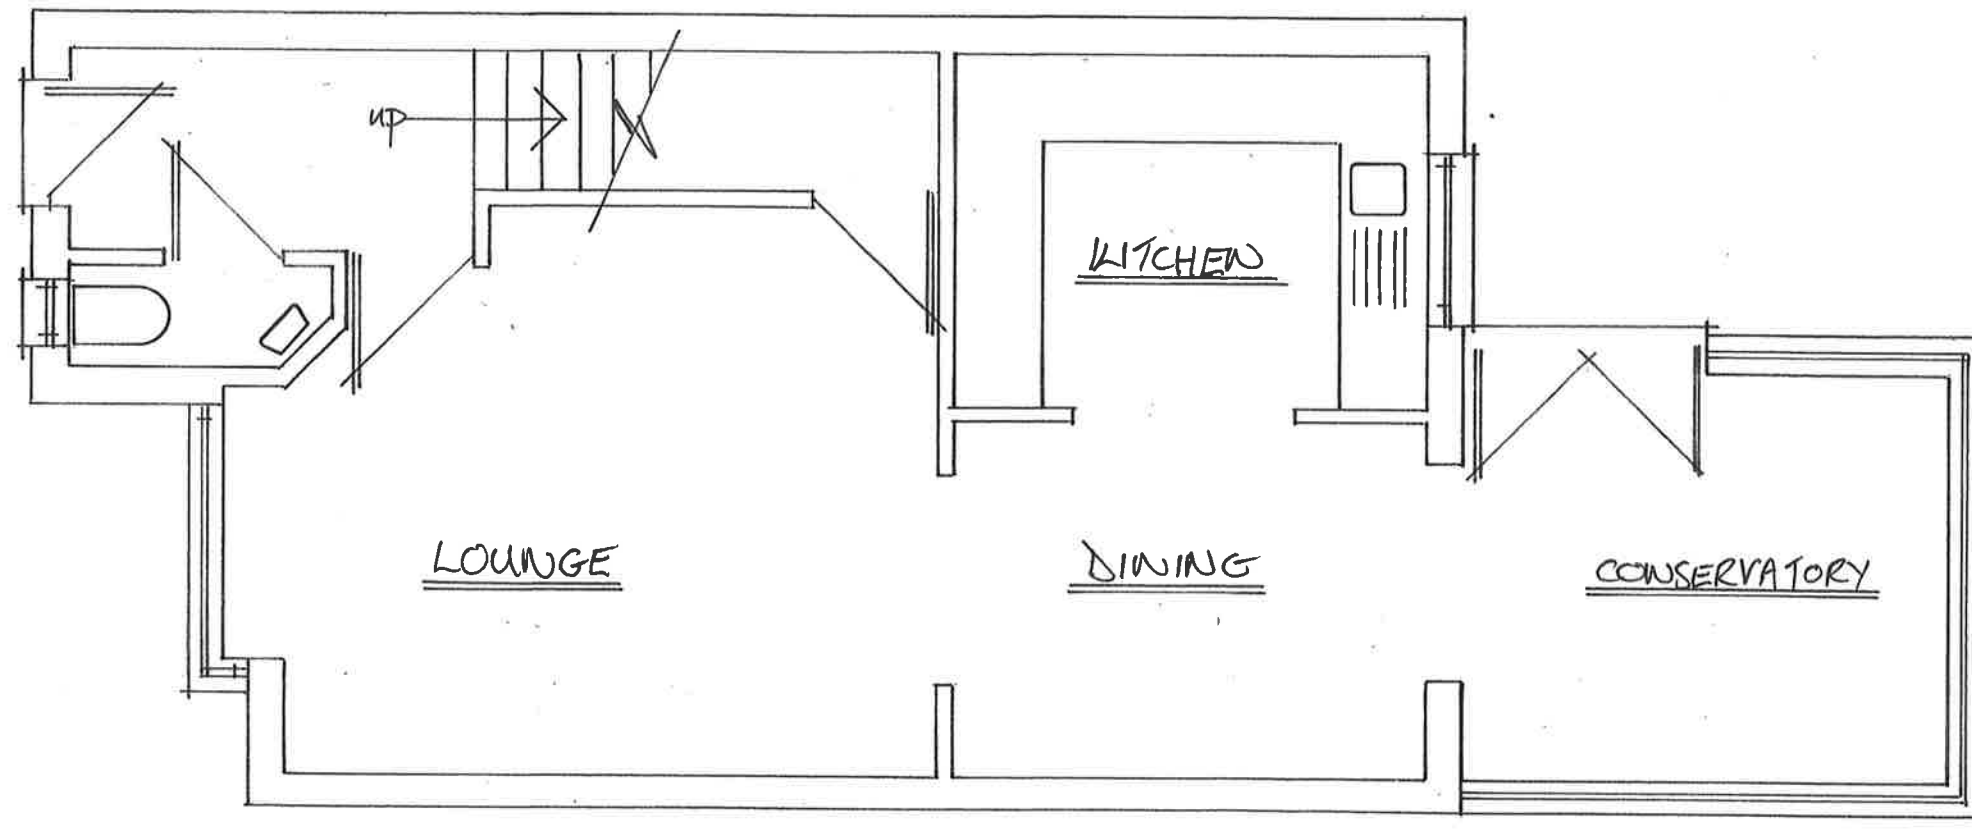

NOTES:

All dimensions must be checked on site and not scaled from this drawing.

Client

Mr & Mrs N SHRIMPTON

Job Title

EXISTING GROUND FLOOR

Scale

1:50

Drawn by


Date

Drawing Title

Drg No.

Rev

EXISTING FIRST FLOOR

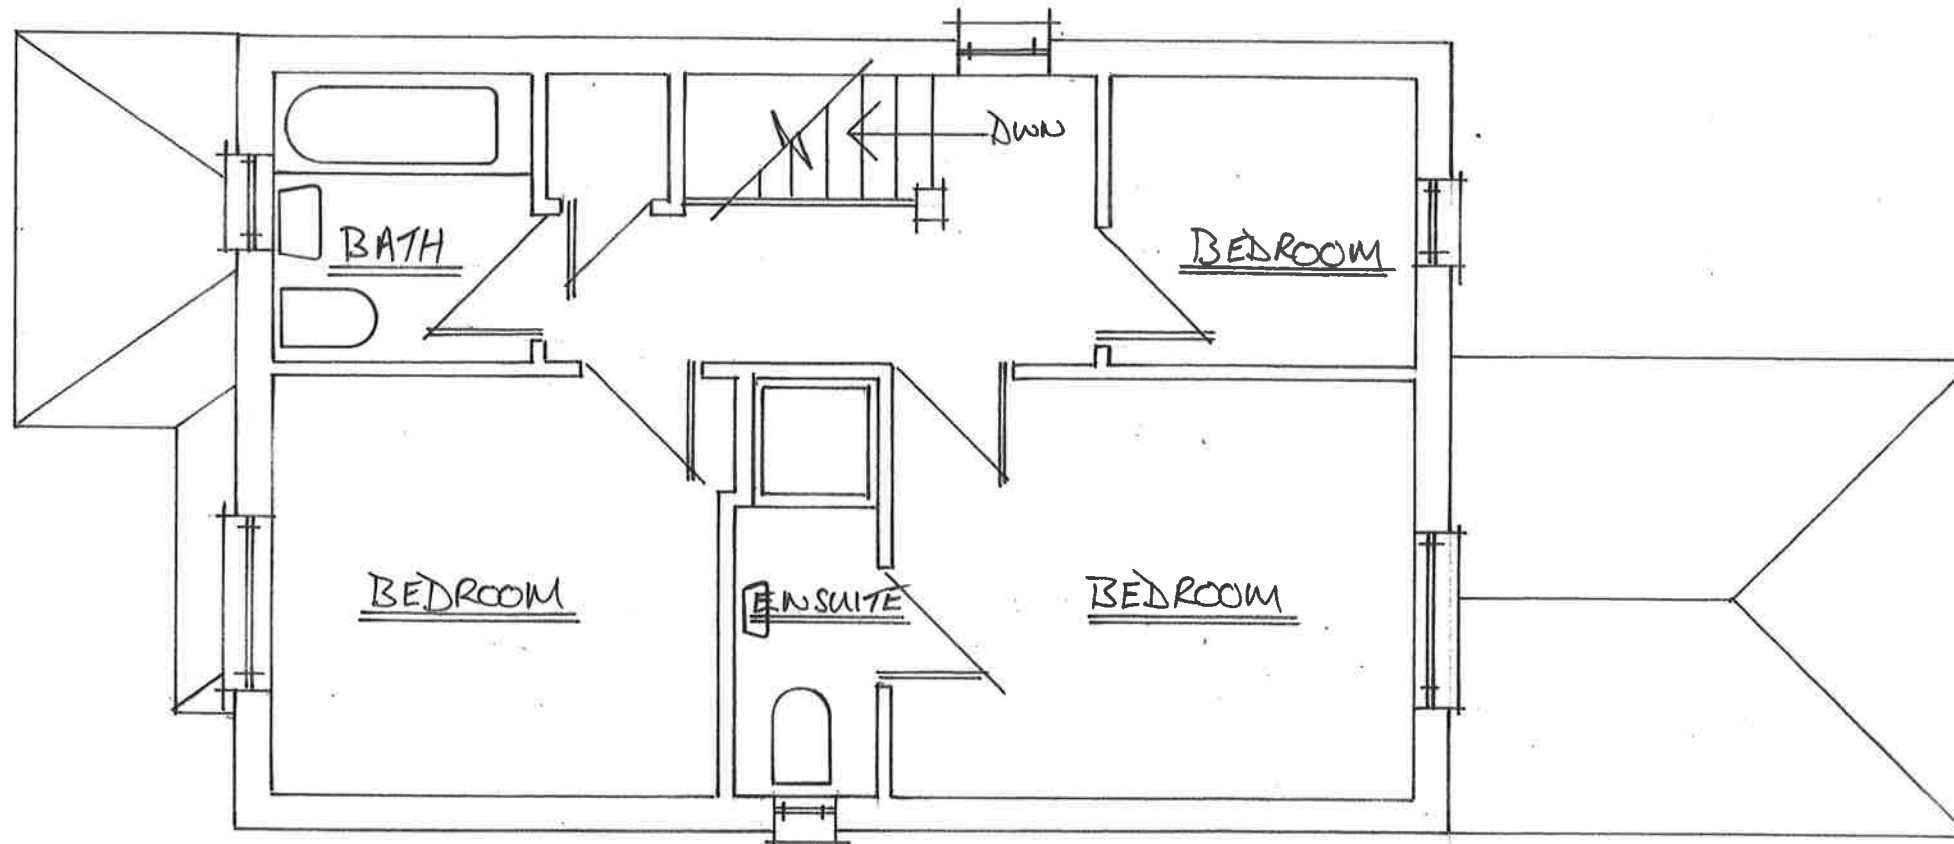

NOTES:

All dimensions must be checked on site and not scaled from this drawing.

Client

Mr & Mrs N SHRIMTON

Job Title

EXISTING FIRST FLOOR

Scale

1:50


Drawn by


Date


Drawing Title


Drg No.

Rev

 

 

 

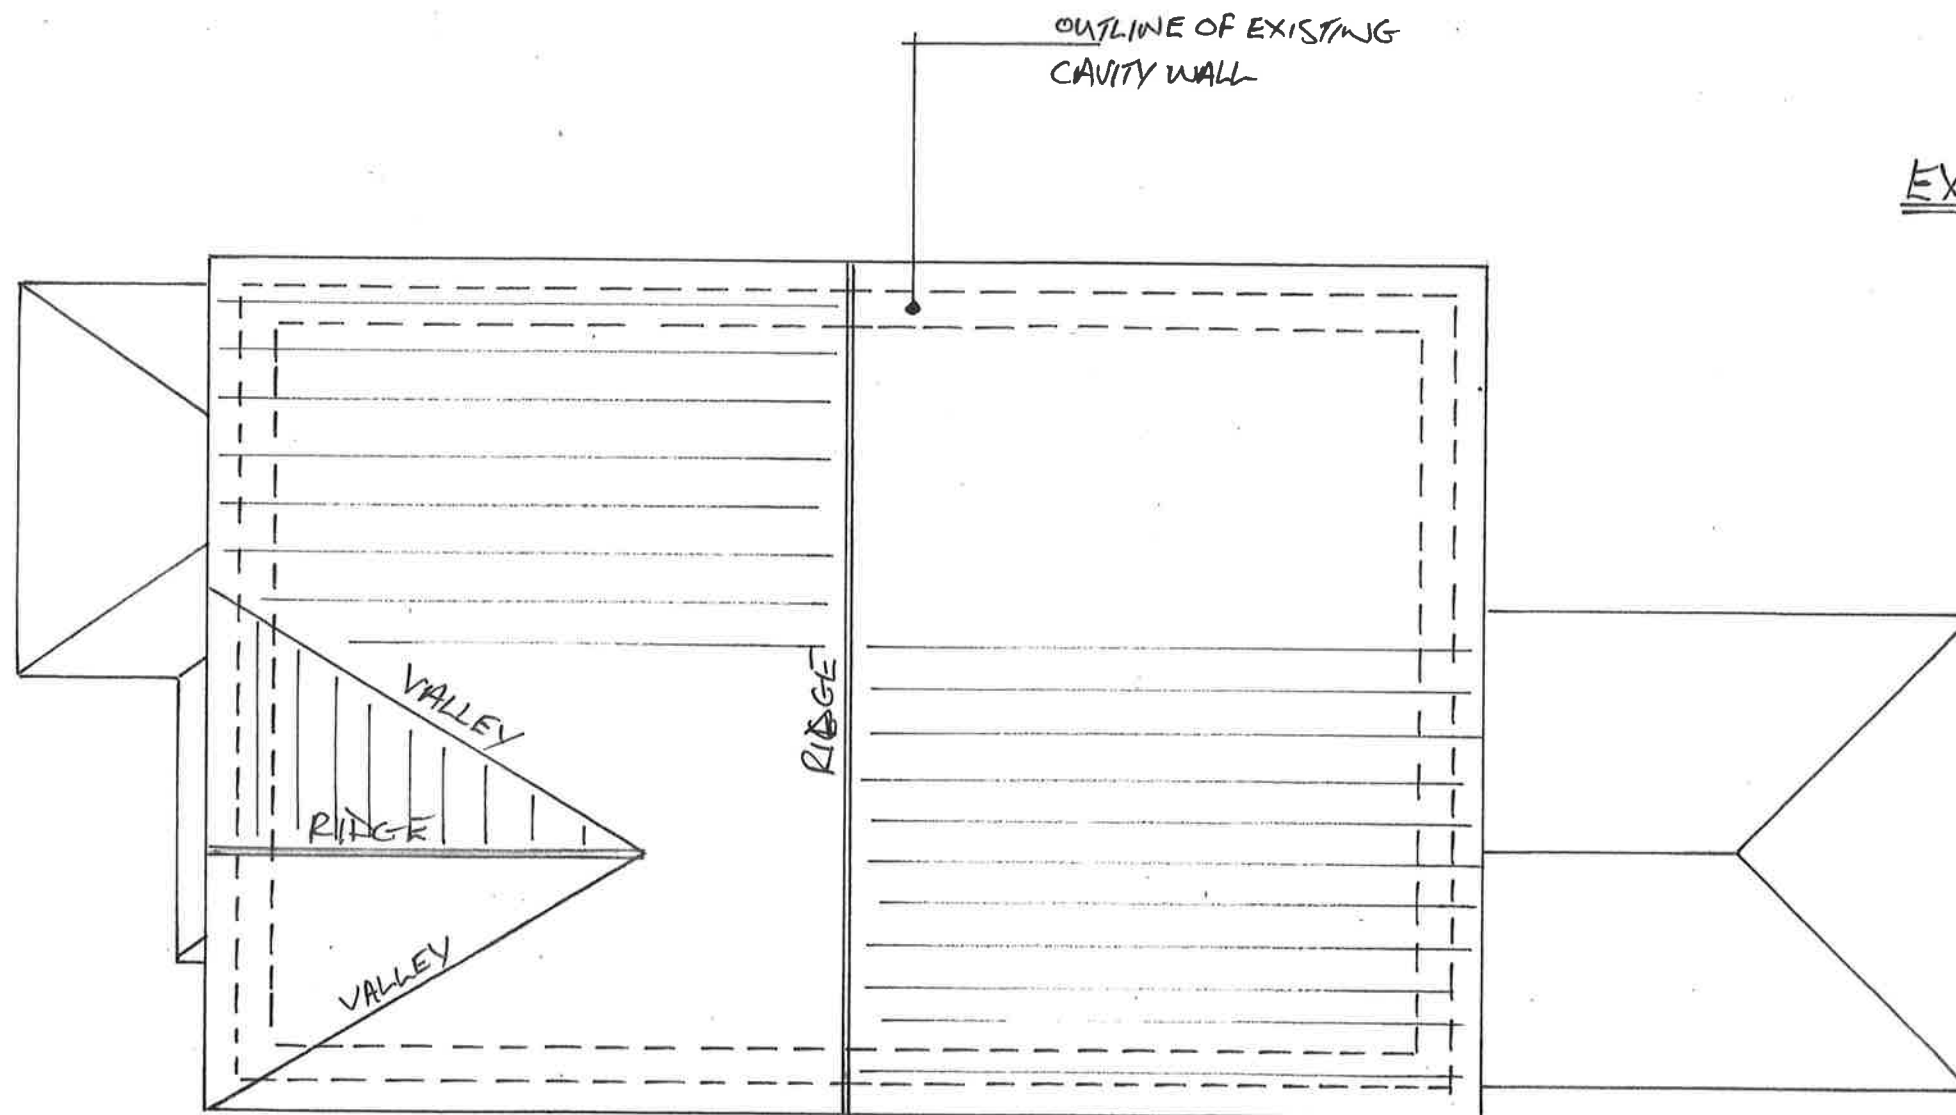

EXISTING ROOF PLAN

NOTES:

All dimensions must be checked on site and not scaled from this drawing.

Client

Mr & Mrs N SHRIMTON

Job Title

EXISTING ROOF PLAN

Scale

1:50

Drawn by *WA*

Date

Drawing Title

Drg No.

Rev

2. Rowan Tree Avenue, Baglan, Neath Port Talbot, SA12 8EZ

