



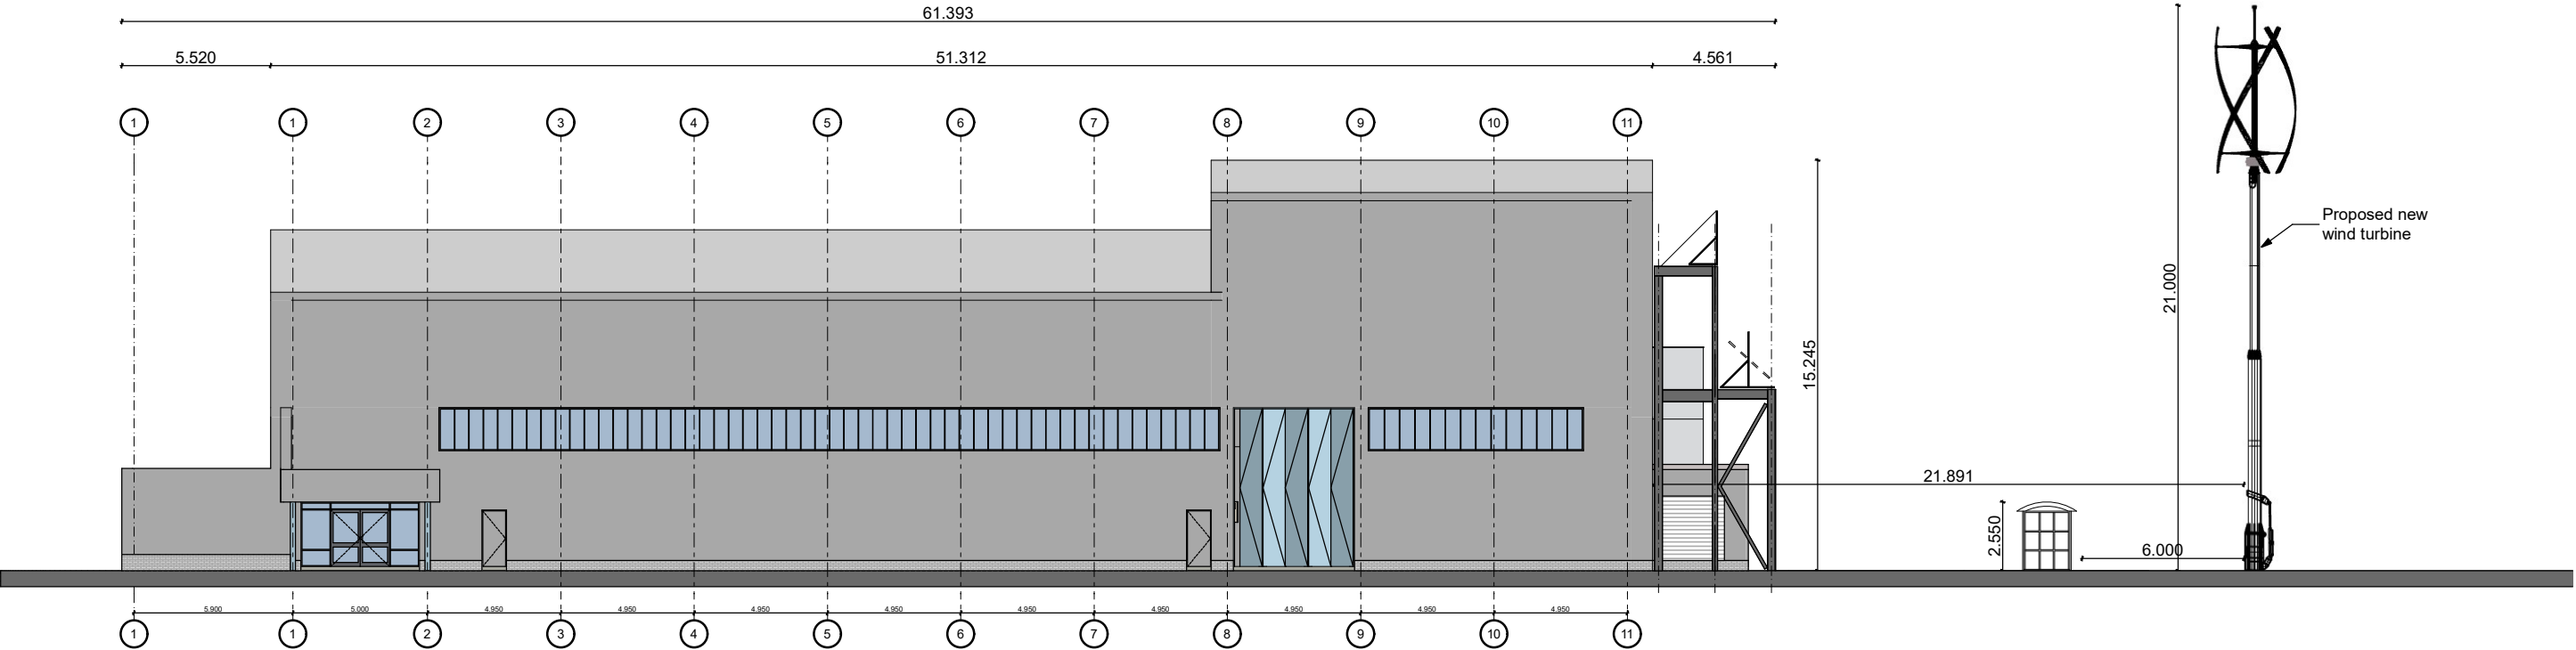

Proposed West Elevation

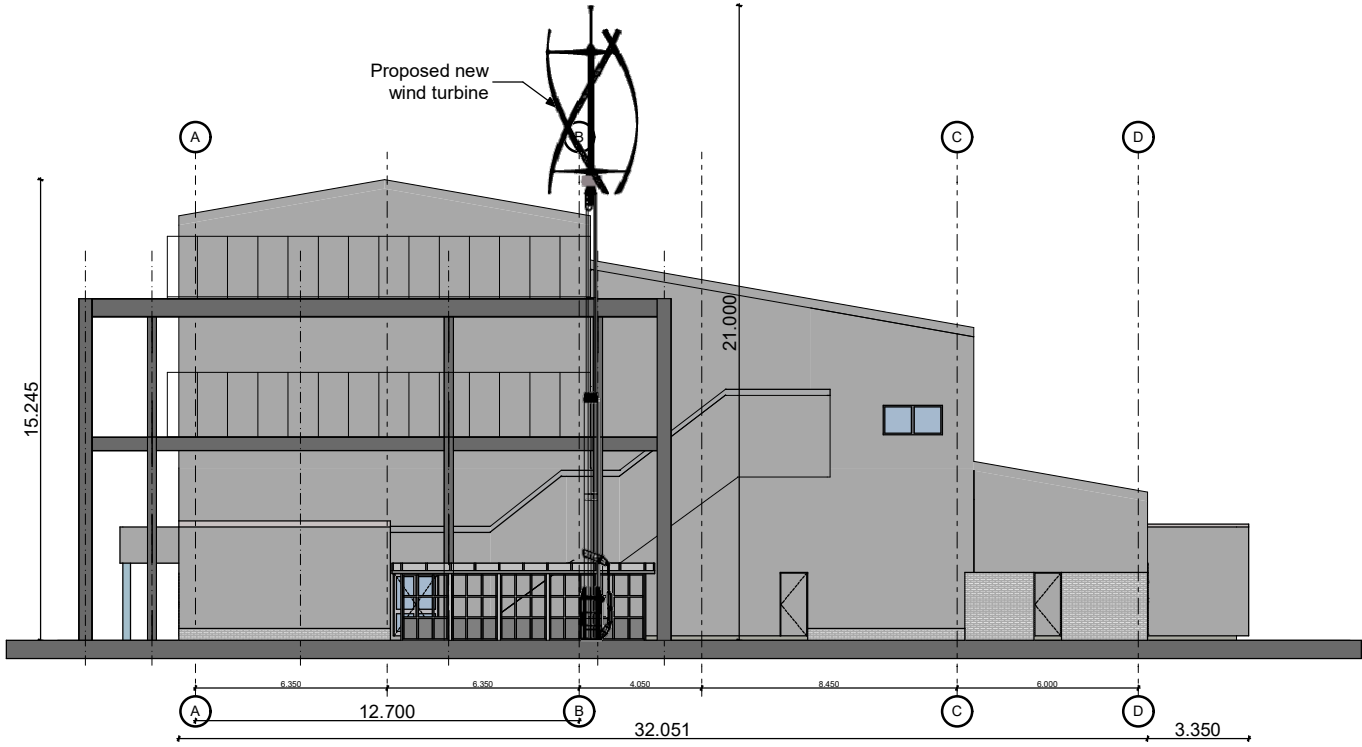

Proposed South Elevation

ROTAHEAT

specific

The copyright of this drawing remains the property of Swansea University
Active Office, Swansea University Bay Campus, Fabian Way, Swansea, SA1 8EN
www.specific.eu.com

Job Title
Proposed Wind Turbine for Rotaheat

Drawing Name
Proposed Elevations

Drawing Scale
1:250 @ A3

Date
December 2022

Layout ID
RP02

Revision