


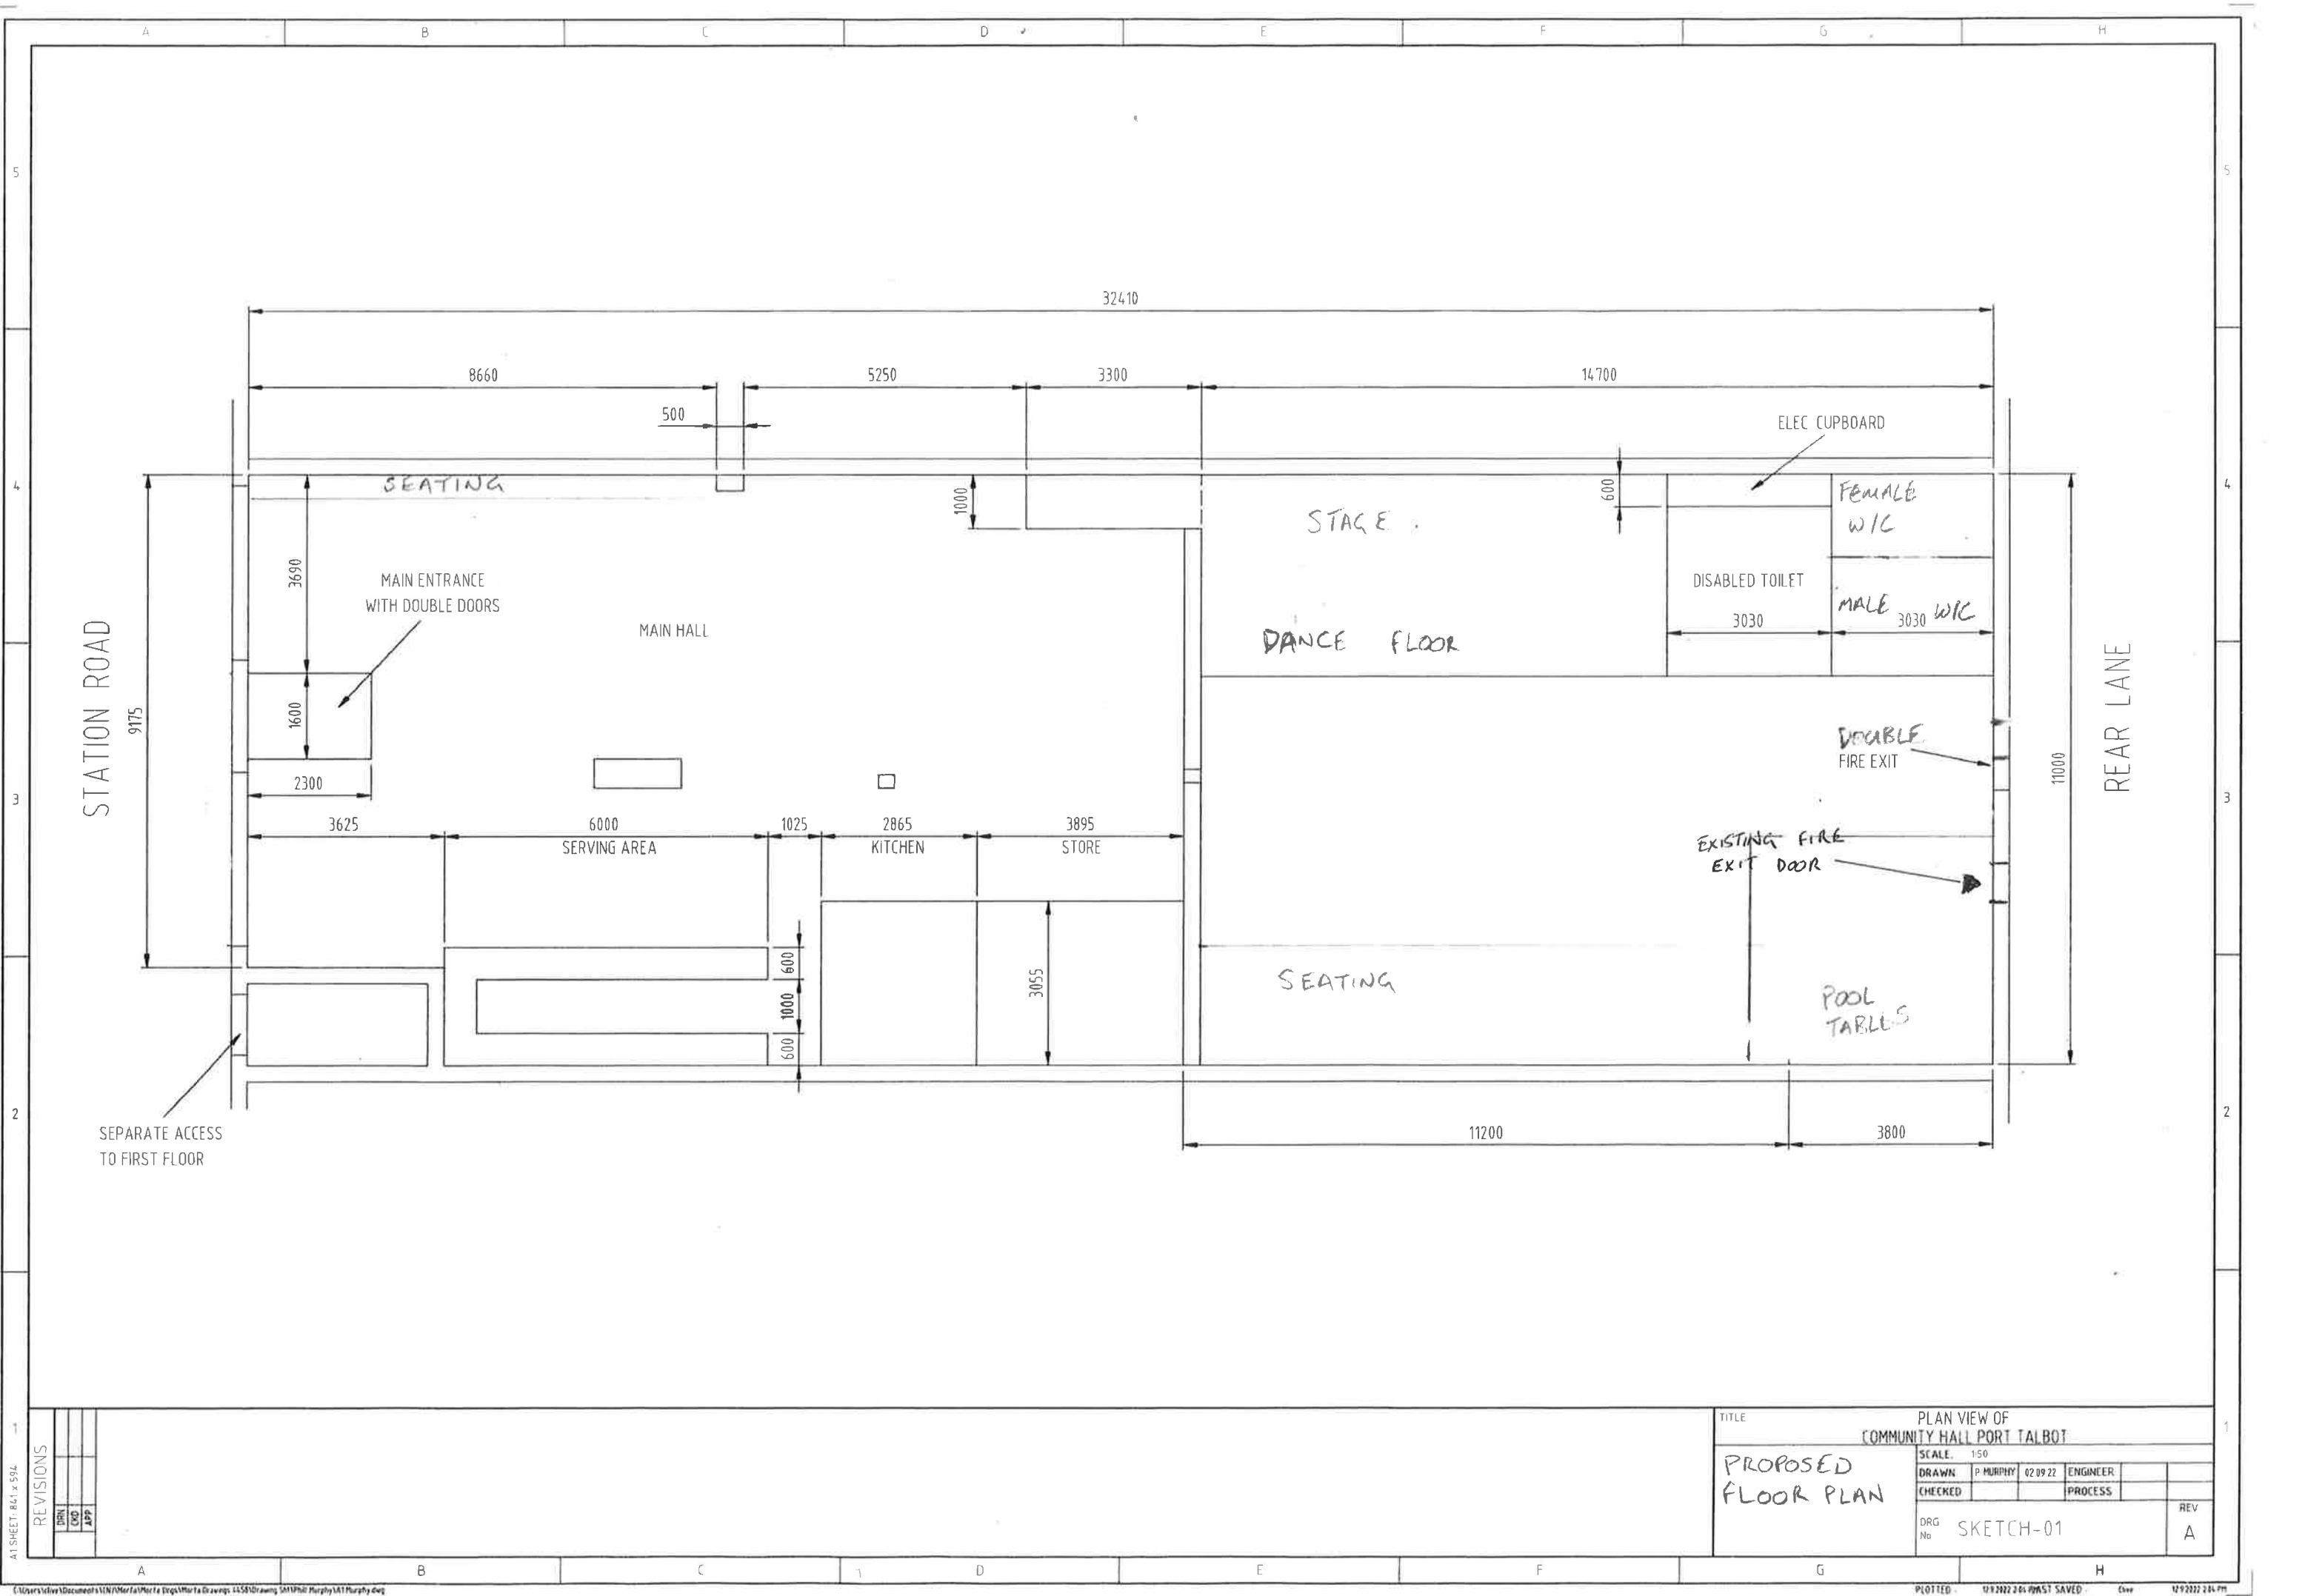

REVISIONS

NO	DATE	BY	APP
1			

TITLE

PLAN VIEW OF
COMMUNITY HALL PORT TALBOT

PROPOSED
FLOOR PLAN

SCALE 1:50

DRAWN	ENGINEER
P. MURPHY	02/09/22

CHECKED	PROCESS

ORG No SKETCH-01

REV A

PLOTTED

12/9/2022 2:04 PM

SAVED

12/9/2022 2:04 PM