


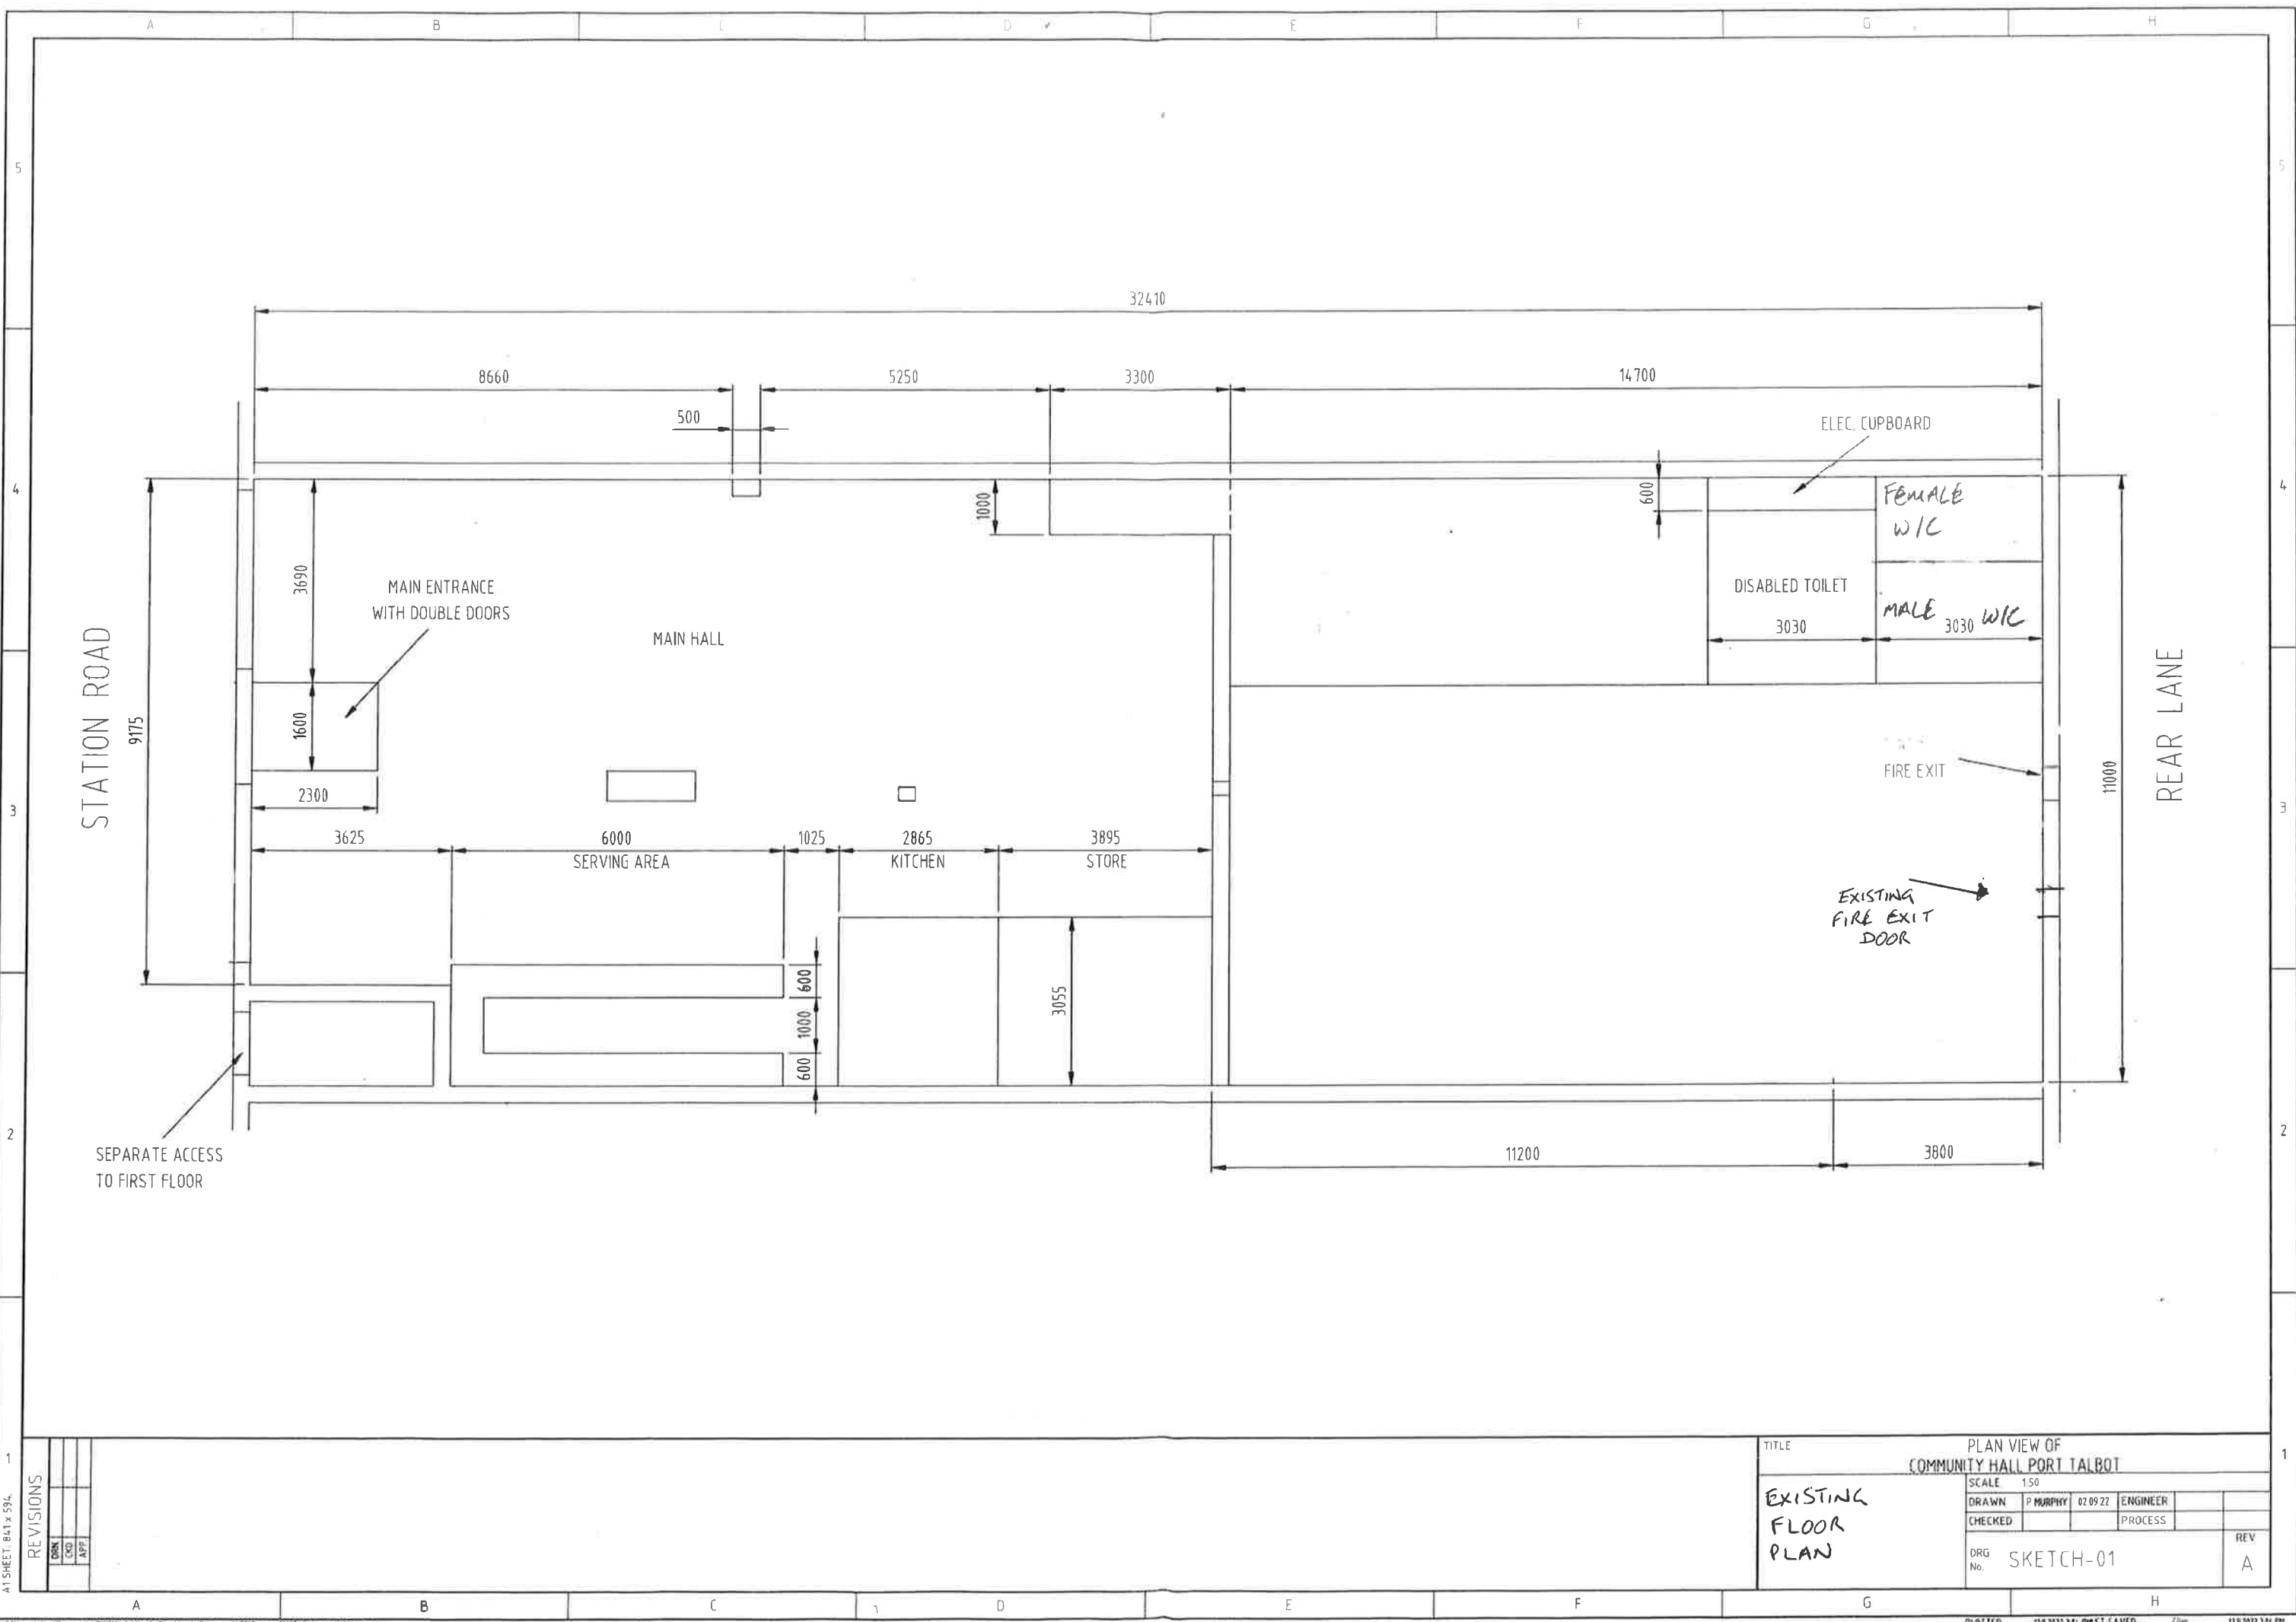

AT SHEET: B41 x 594

REVISIONS			
NO.	DATE	BY	APP.

TITLE		PLAN VIEW OF COMMUNITY HALL PORT TALBOT			
EXISTING FLOOR PLAN		SCALE 1:50			
		DRAWN	P. MURPHY	02.09.22	ENGINEER
		CHECKED			PROCESS
		DRG No. SKETCH-01			
REV					A