



STEEL TABLE	
REF:	SIZE:
Br1	80 x 80 x 6 RSA
Br2	75 x 75 x 6 RSA
C1	203 x 126 RSJ(12mm)
C2	206 x 158 RSJ(12mm)
P1	100 x 65 RSA(6mm)
B1	155x75 RSC (6mm)
B2	225 x 100 RSJ
B3	305 x 126 RSJ (8mm)

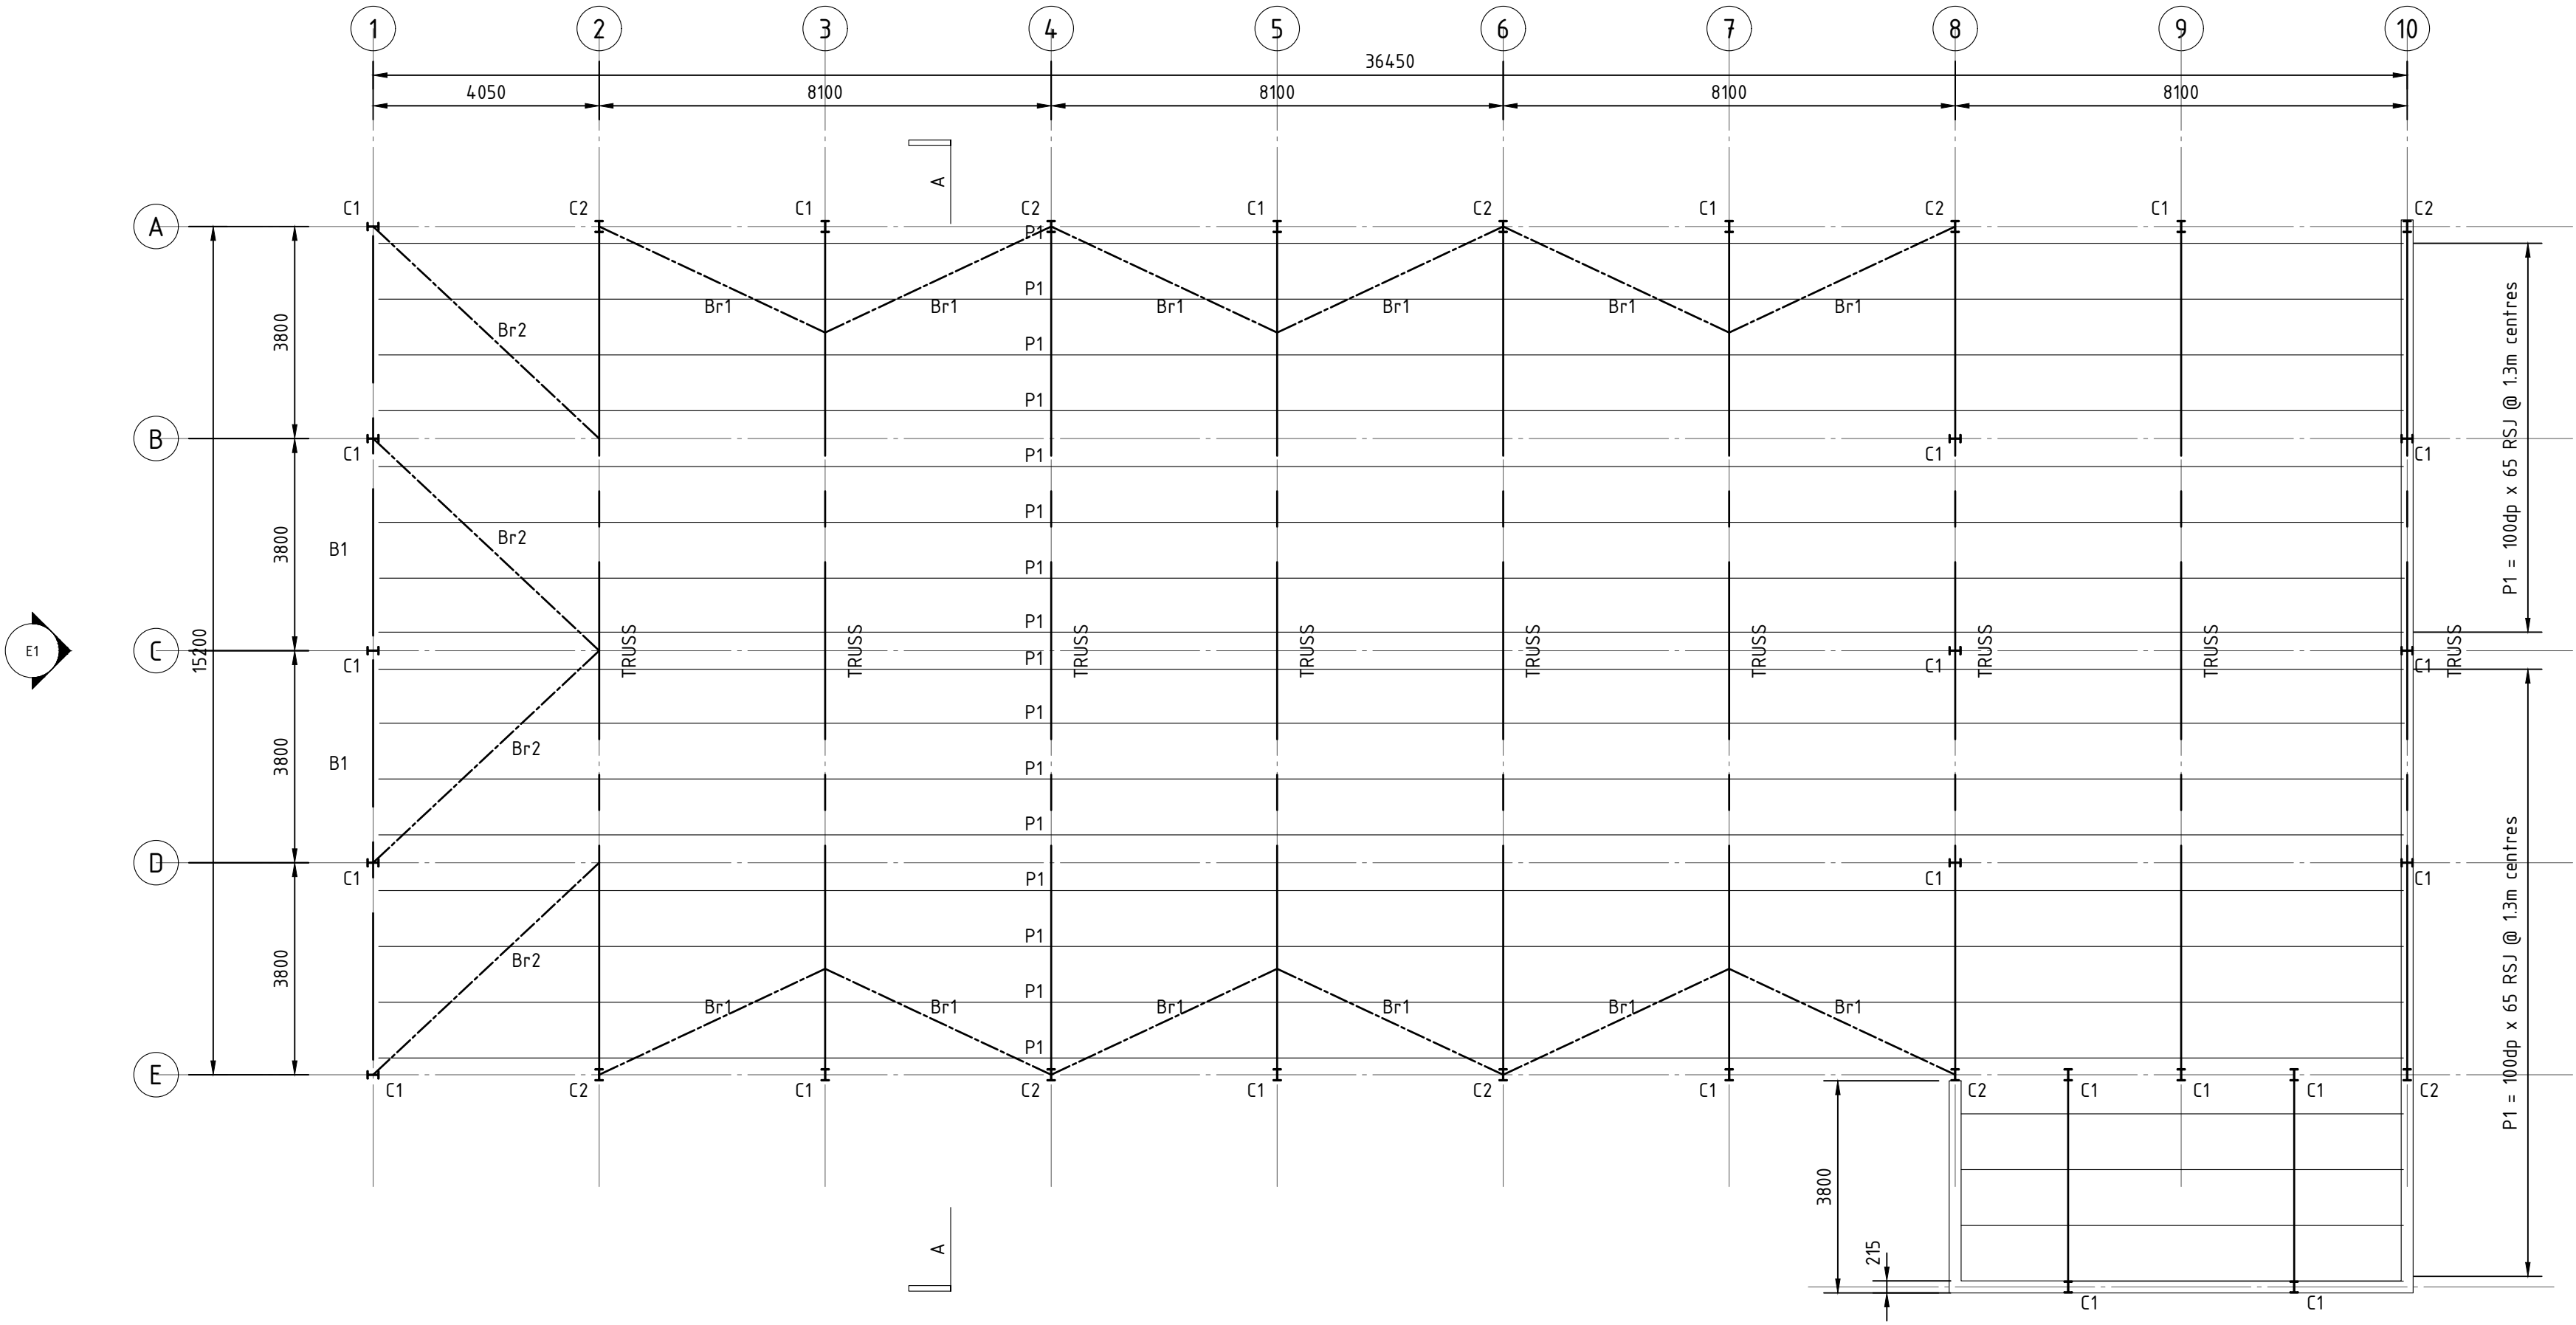


BLD A - Roof Plan
1 : 100

STEEL TABLE	
REF:	SIZE:
T1	65 x 55 RSA(6mm)
T2	2/65 x 55 RSA(6mm)
T3	65 x 65 RSA(6mm)
T4	2/75 x 62 RSA(6mm)
T5	2/70 x 50 RSA (6mm)

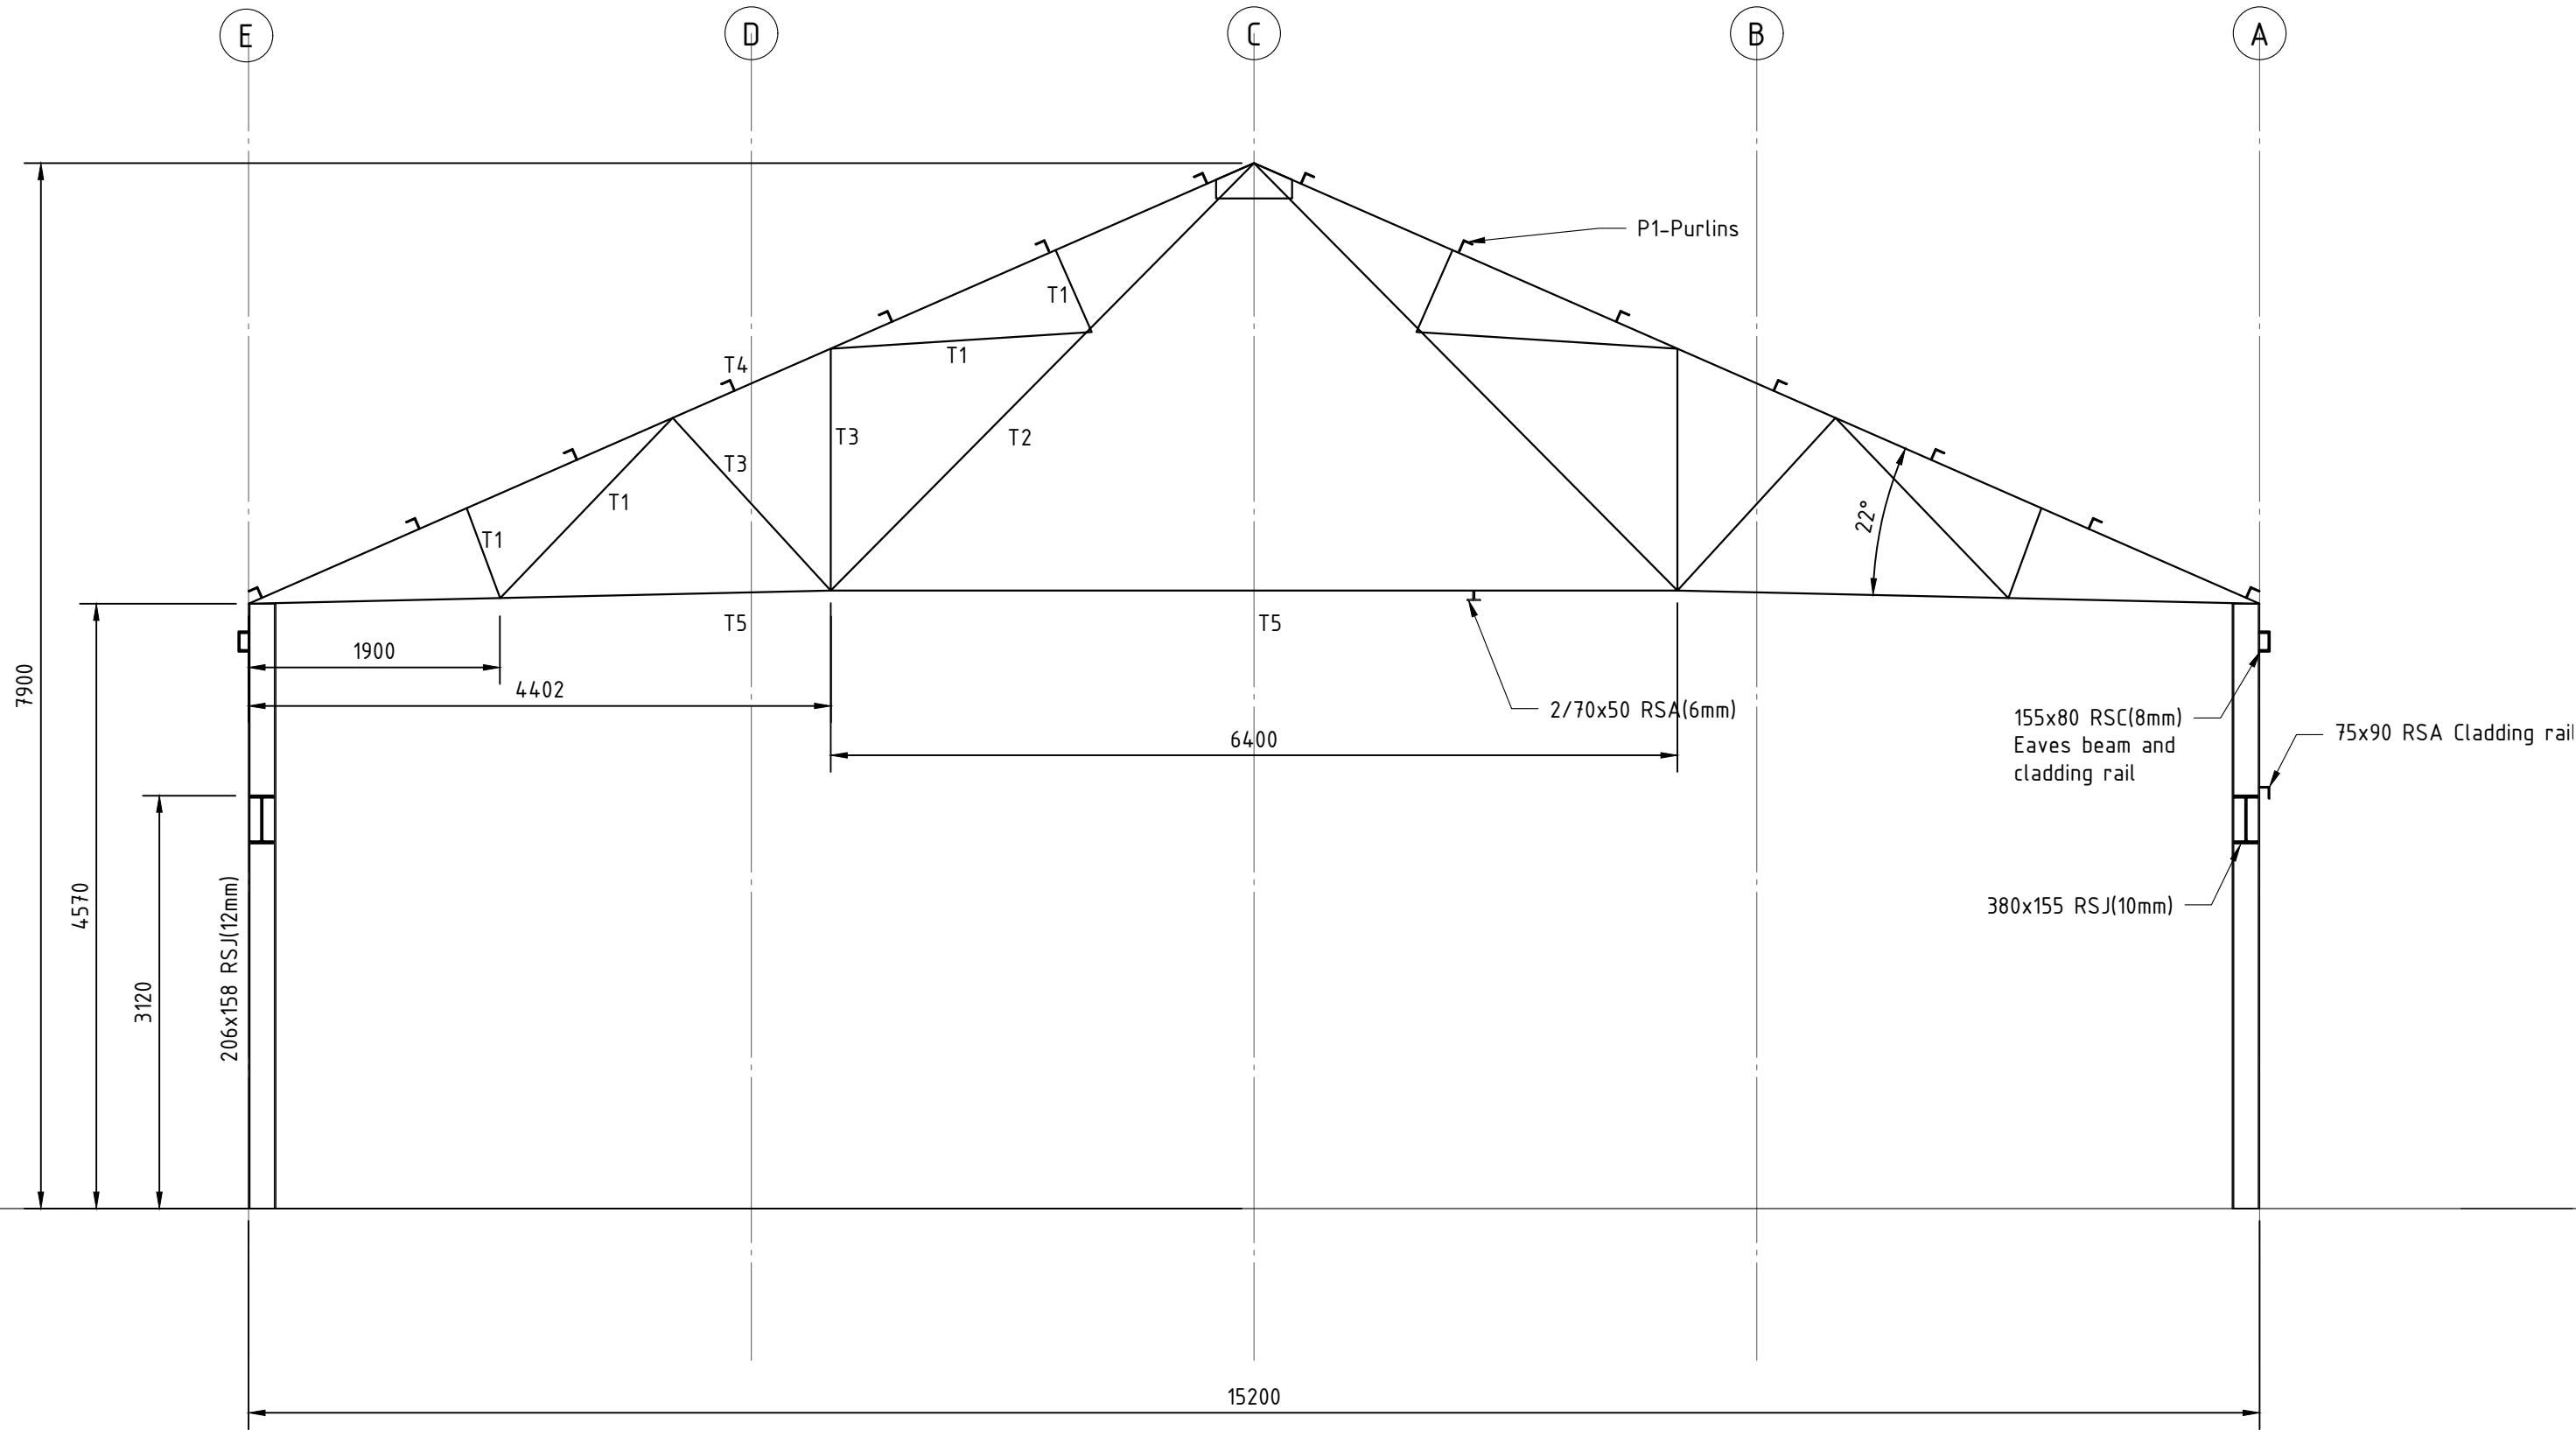

BLD A - Section A-A
1 : 50

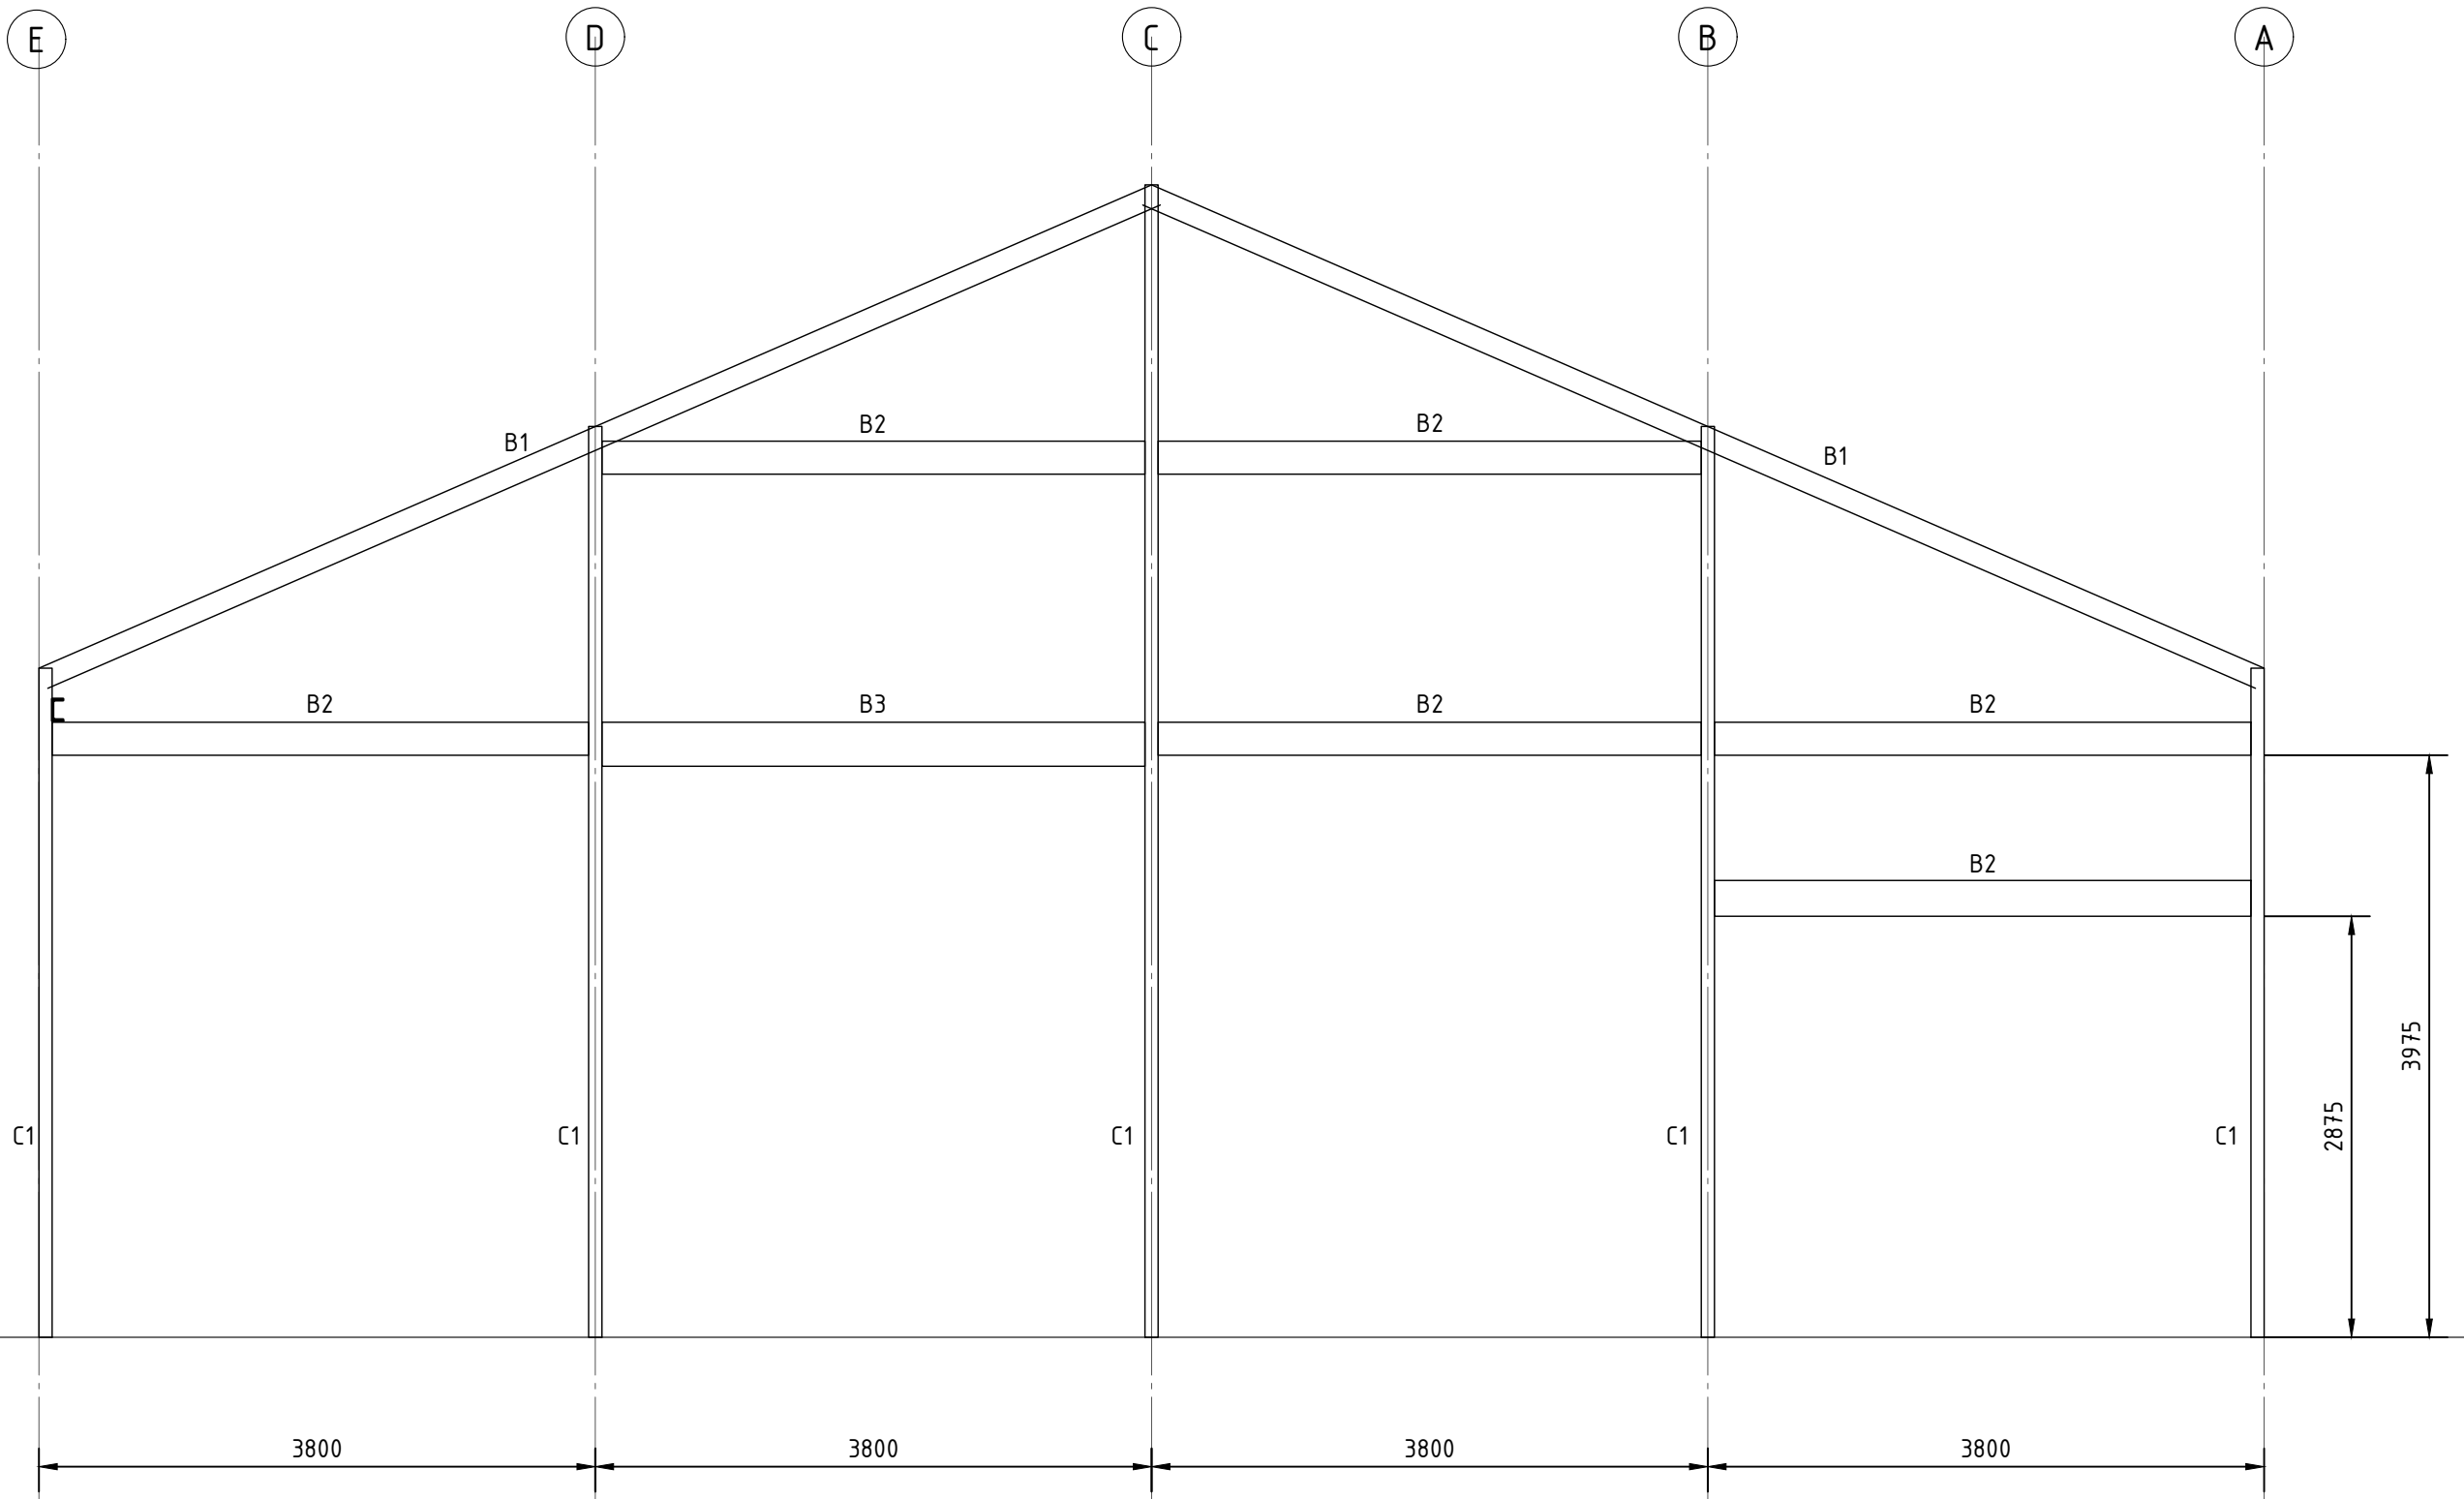

BLD A - Elevation 1
1 : 50

Notes:

This drawing is to be read in conjunction with all relevant Architect's and Engineer's drawings and the specification. This drawing should not be scaled. All dimensions are to be verified by the contractor on site. All discrepancies should be reported to the C.A. prior to the commencement of the works. Only drawings with 'CONSTRUCTION' status are to be used for construction.

01.11.22	P01	Issued for Information	CS	KP
DATE:	REV:	DESCRIPTION:	DRWN:	CHKD:

kPa Consulting
Engineers Ltd

ADDRESS: Hambury Cottage, Southgate Road, Southgate Swansea SA3 2BT
TELEPHONE: 01792 455 817
ONLINE: www.kPaConsulting.co.uk

PROJECT:
Mr Huw Jenkins
Abbey Road Industrial Estate,
Neath,
SA10 7BR

TITLE:
BLD A - Existing Building Plan, Section,
Elevation & Details

PRELIMINARY				
SCALE:	DATE:	DRAWN:	CHECKED:	
1:100@A1	OCT'22	CS	KP	
JOB No:	DRG No:	REV:		
939	GA001	P01		