



SITE LOCATION

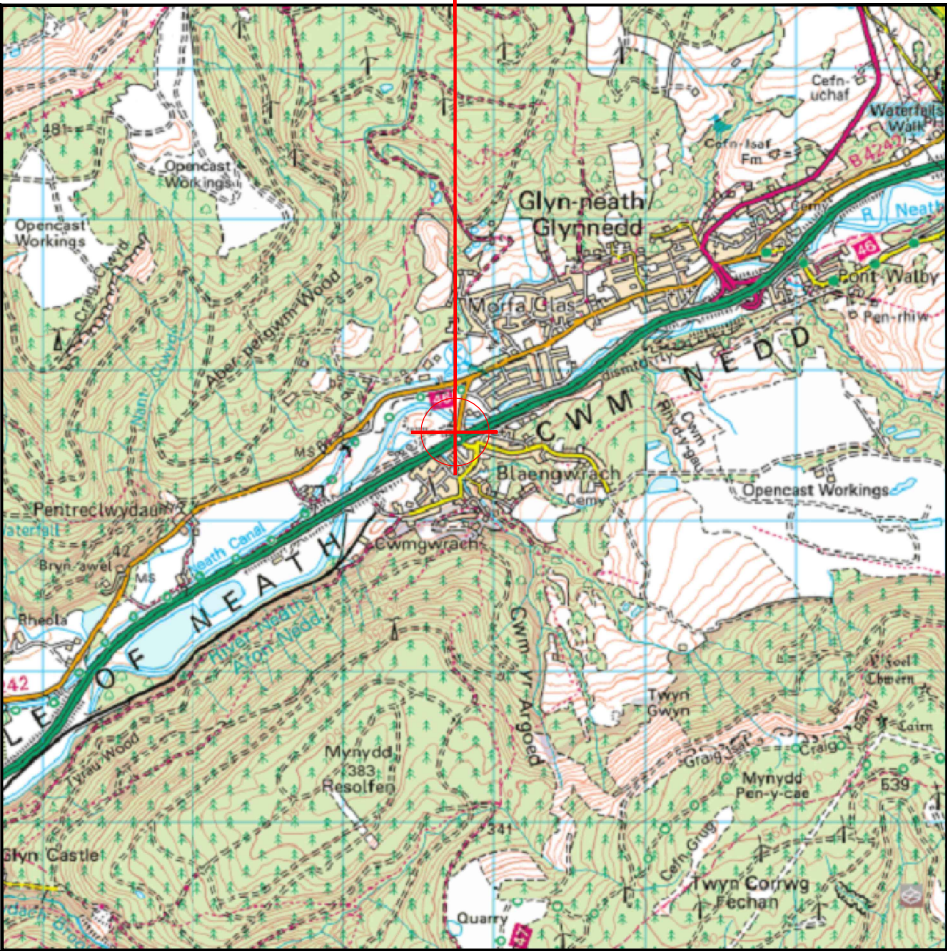


Reproduced by permission of Ordnance Survey on behalf of the Controller of Her Majesty's Stationary Office
All rights reserved. © Crown Copyright licence no. 100062043

SITE AREA PLAN

 


SITE PHOTOGRAPH

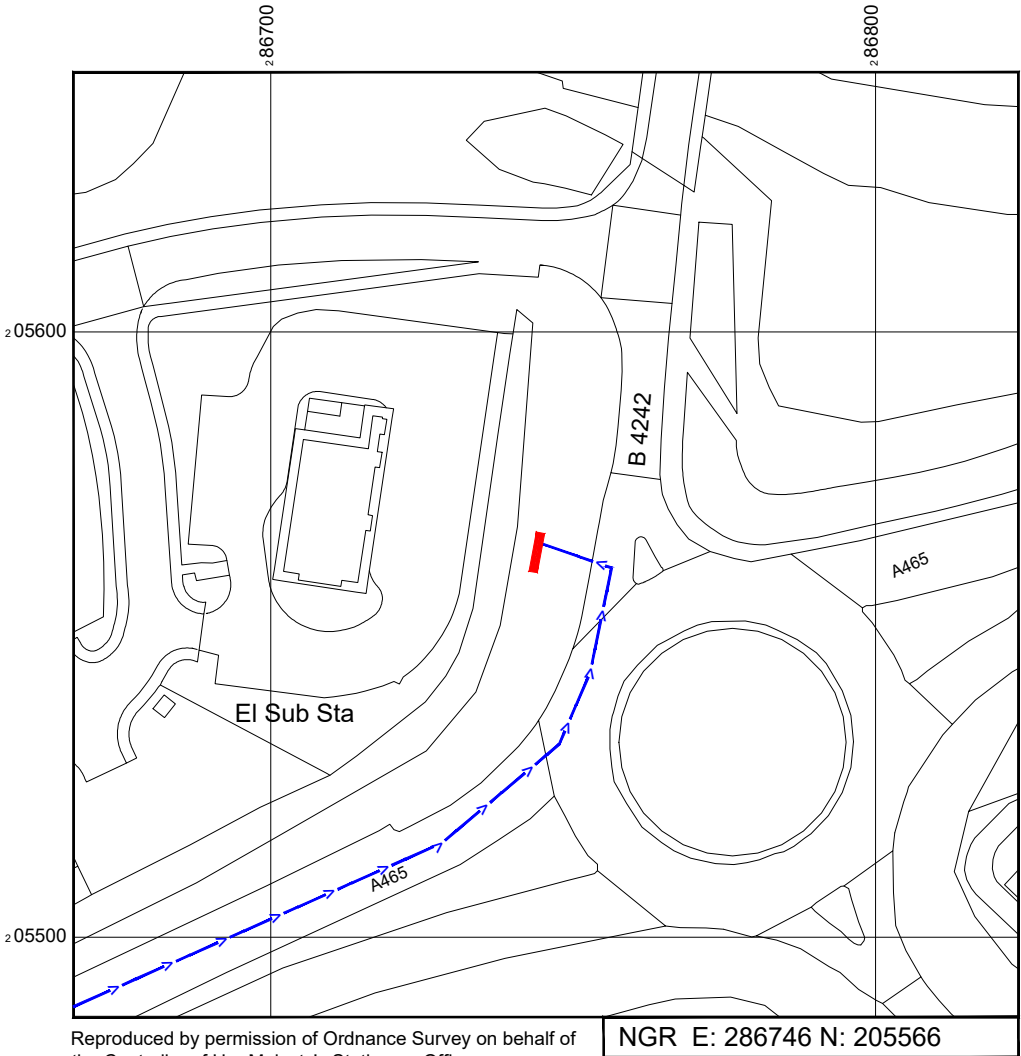

Reproduced by permission of Ordnance Survey on behalf of the Controller of Her Majesty's Stationary Office
All rights reserved. © Crown Copyright licence no. 100062043

NGR E: 286746 N: 205566

SITE LOCATION PLAN

 

GOOGLE MAPS QR CODE

GOOGLE MAPS - <https://goo.gl/maps/ur9Scgu8bABLTExk9>

GOOGLE STREETVIEW - <https://goo.gl/maps/zGR75GD1CRJ8sfS19>

NOTES:

1. ALL DIMENSIONS IN MM UNLESS OTHERWISE NOTED.
- DIRECTIONS TO SITE:
Head northwest on M4. At junction 43, take the A465 exit to Neath/CastellNedd/Merthyr Tydfil. At Llandarcy Interchange, take the 3rd exit onto A465. At the roundabout, take the 2nd exit and stay on A465. At the roundabout, take the 1st exit onto B4242 and site location is on the left hand side.

Site Provider's Property Boundary: 
Access Route To Site: 
Access Route: 

Master:	MBNL / EE:	Project:	Purpose of Issue:	Issue:
M003	MBNL	3UK DNSW	Planning	C
Date:	20/12/2022	Revision / Upgrade Description:		
Drawn:	CDN	Pole location amended		
Checked:	DH			
Approved:	SD			
Master:	MBNL / EE:	Project:	Purpose of Issue:	Issue:
M002	MBNL	3UK DNSW	Planning	B
Date:	22/11/2021	Revision / Upgrade Description:		
Drawn:	CDN	Pole location amended		
Checked:	DH			
Approved:	SD			
Master:	MBNL / EE:	Project:	Purpose of Issue:	Issue:
M001	MBNL	3UK DNSW	Planning	A
Date:	07/06/2021	Revision / Upgrade Description:		
Drawn:	CDN	First Issue - Site nomination dated: TBC		
Checked:	DH			
Approved:	SD			

CK Hutchison Networks (UK) Limited

Great Brighams Mead,
Vastern Road, Reading,
Berkshire, England,
RG1 8DJ

Design Consultant & Principal Contractor:



WHP Telecoms

Unit 1 Maple Park,
Low Fields Avenue, Leeds
LS12 6HH

Tel: 01133023550
e-mail: info@whptelecoms.com


Site Name:	B4242 STREETWORKS		
Site ID:	NPT17245		
Address:	B4242, BLAENGWRACH, NEATH PORT TALBOT, WALES, SA11 5NZ		
Title:	002 SITE LOCATION PLAN		
Project:	3UK DNSW		
Purpose of Issue:	PLANNING		
EE Cell ID:	82833	MBNL Cell ID:	NPT075
Cell ID:	SA0553		
Master Drawing No:	NPT17245_M003		Issue:
			C




100mm

150mm

10mm

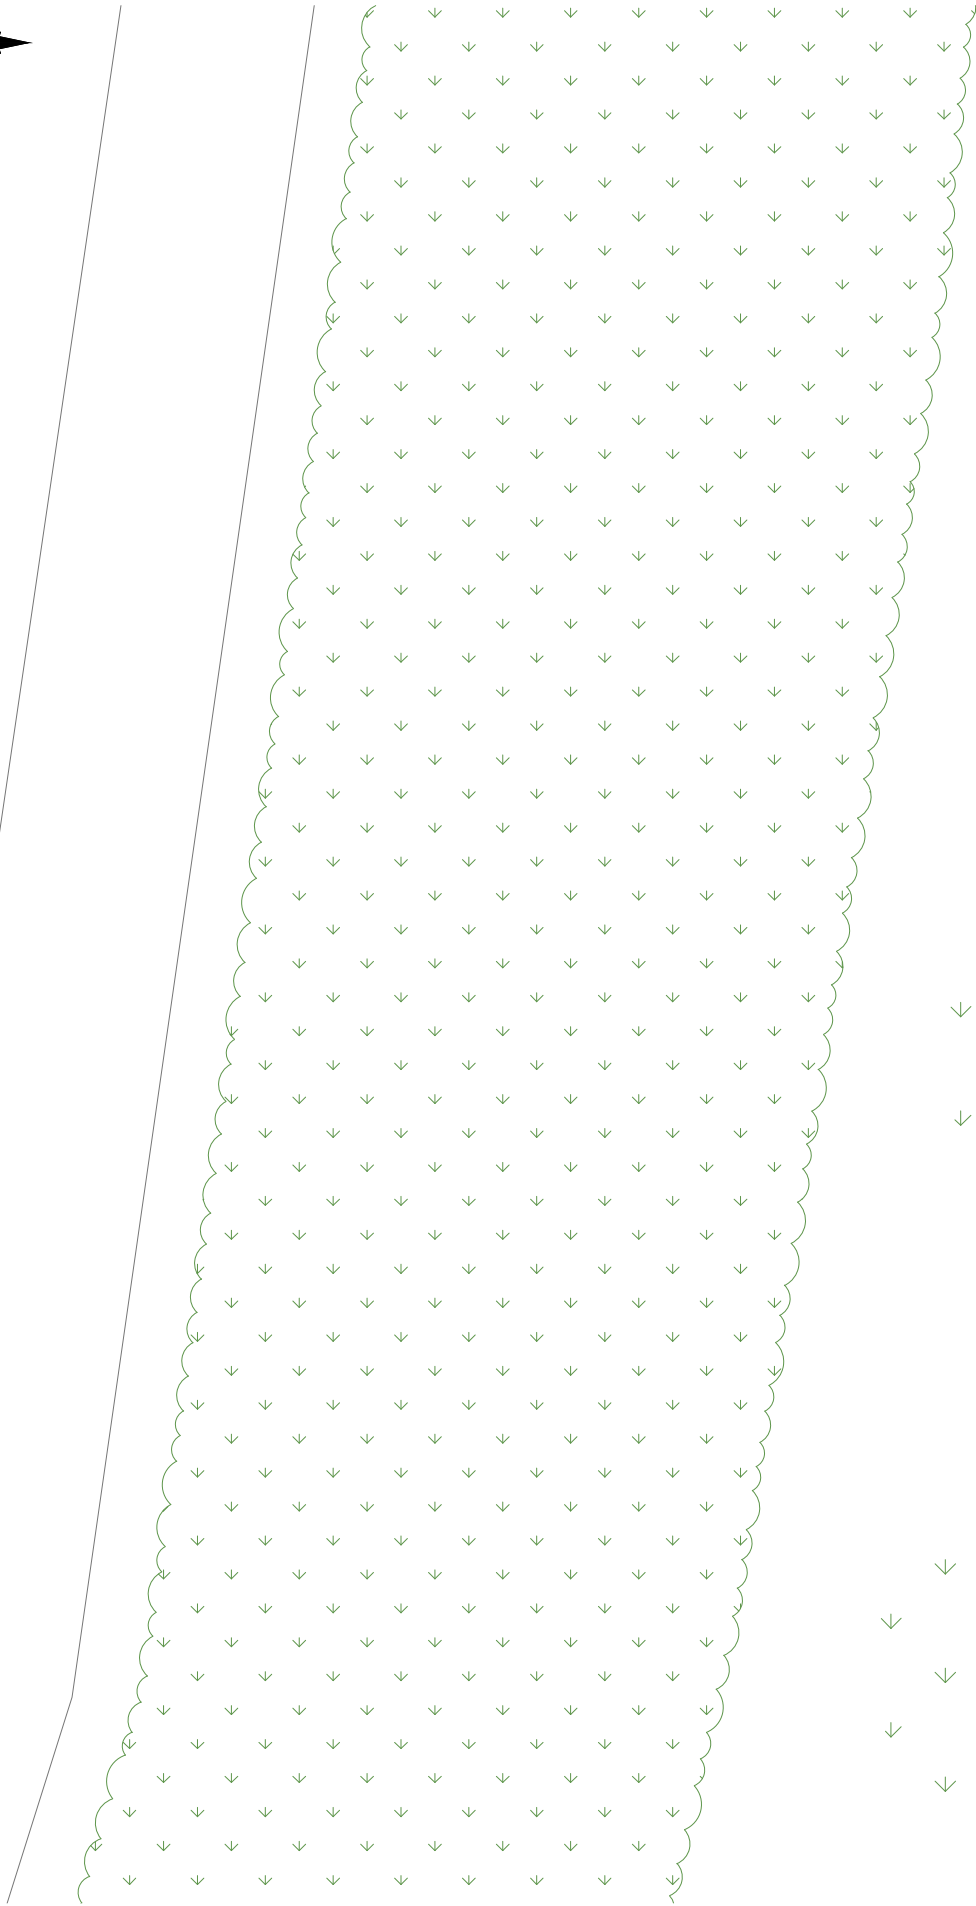

EXISTING SITE PLAN

 

- NOTES:
- ALL DIMENSIONS IN MM UNLESS OTHERWISE NOTED.

Master:	MBNL / EE:	Project:	Purpose of Issue:	Issue:
M003	MBNL	3UK DNSW	Planning	C
Date:	20/12/2022	Revision / Upgrade Description:		
Drawn:	CDN	Pole location amended		
Checked:	DH			
Approved:	SD			
Master:	MBNL / EE:	Project:	Purpose of Issue:	Issue:
M002	MBNL	3UK DNSW	Planning	B
Date:	22/11/2021	Revision / Upgrade Description:		
Drawn:	CDN	Pole location amended		
Checked:	DH			
Approved:	SD			
Master:	MBNL / EE:	Project:	Purpose of Issue:	Issue:
M001	MBNL	3UK DNSW	Planning	A
Date:	07/06/2021	Revision / Upgrade Description:		
Drawn:	CDN	First Issue - Site nomination dated: TBC		
Checked:	DH			
Approved:	SD			

**CK Hutchison
Networks (UK)
Limited**
Great Brighams Mead,
Vastern Road, Reading,
Berkshire, England,
RG1 8DJ



WHP Telecoms
Unit 1 Maple Park,
Low Fields Avenue, Leeds
LS12 6HH

Tel: 01133023550
e-mail: info@whptelecoms.com

Site Name:
B4242 STREETWORKS

Site ID:
NPT17245

Address:
**B4242, BLAENGWRACH,
NEATH PORT TALBOT, WALES,
SA11 5NZ**

Title:
100 EXISTING SITE PLAN

Project:
3UK DNSW

Purpose of Issue:
PLANNING


EE Cell ID: 82833	MBNL Cell ID: NPT075	Cell ID: SA0553
-----------------------------	--------------------------------	---------------------------

Master Drawing No: NPT17245_M003	Issue: C
--	--------------------


100mm

150mm

10mm

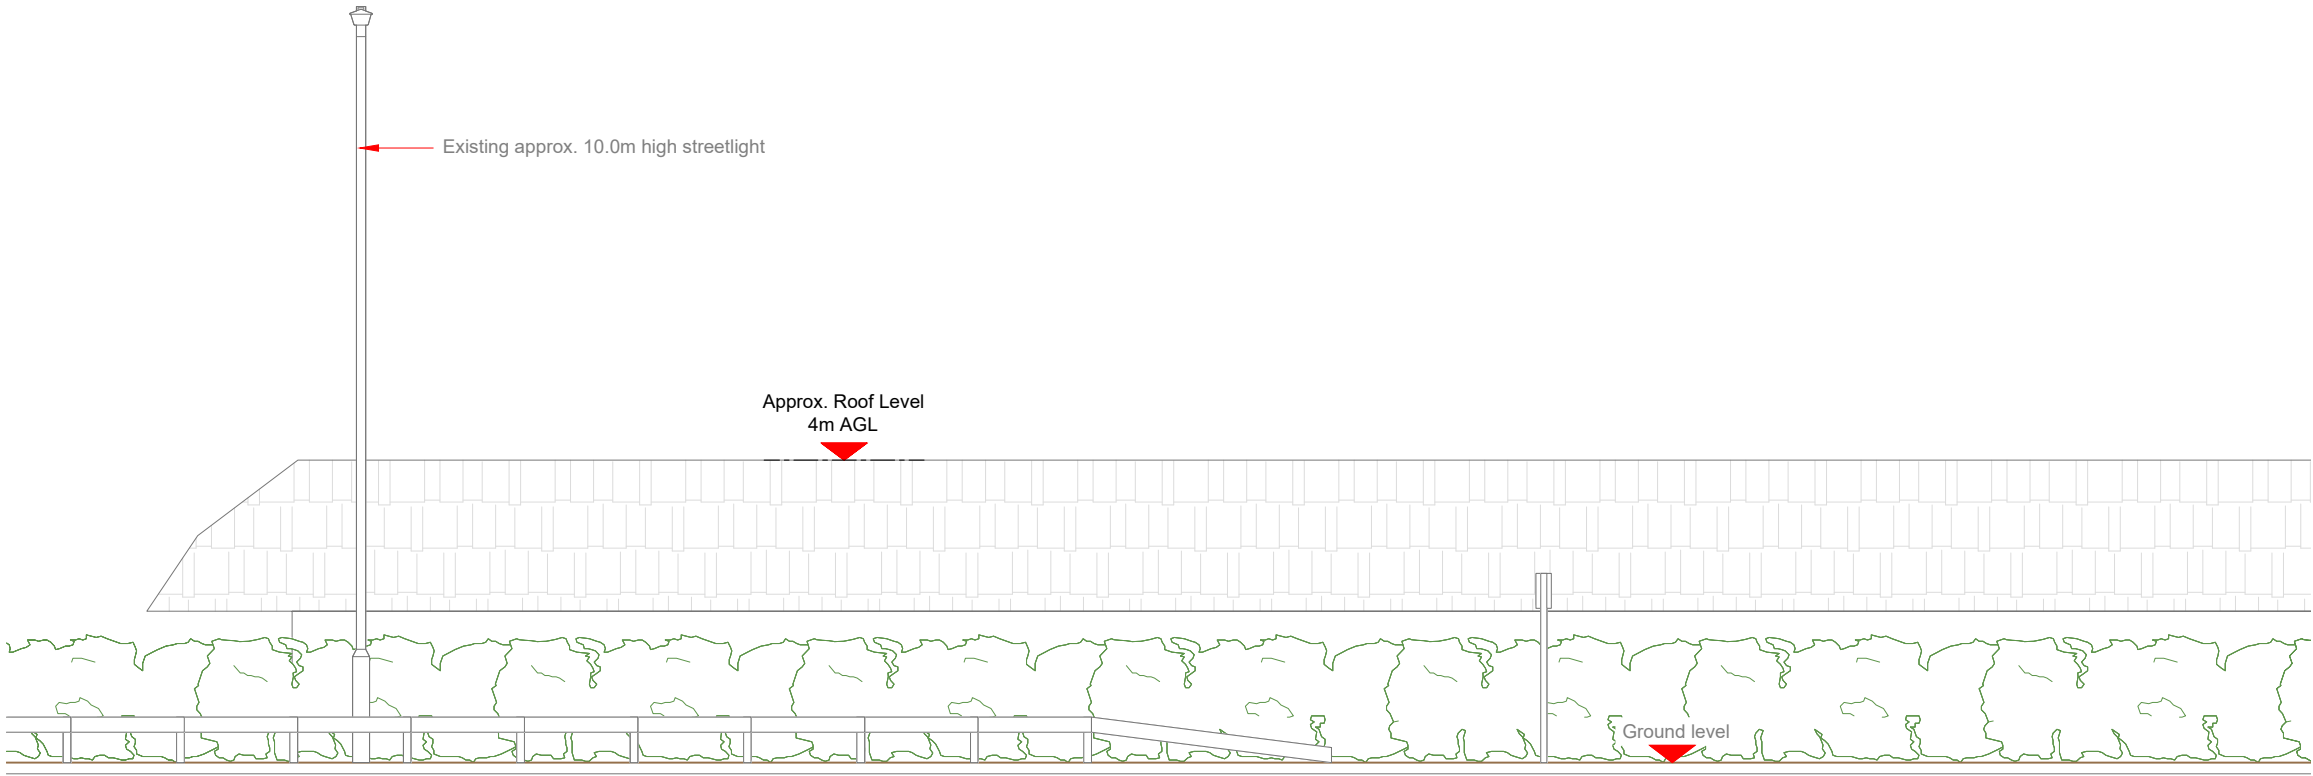

EXISTING ELEVATION A

 

- NOTES:
- ALL DIMENSIONS IN MM UNLESS OTHERWISE NOTED.

Master:	MBNL / EE:	Project:	Purpose of Issue:	Issue:
M003	MBNL	3UK DNSW	Planning	C
Date:	20/12/2022	Revision / Upgrade Description:		
Drawn:	CDN	Pole location amended		
Checked:	DH			
Approved:	SD			
Master:	MBNL / EE:	Project:	Purpose of Issue:	Issue:
M002	MBNL	3UK DNSW	Planning	B
Date:	22/11/2021	Revision / Upgrade Description:		
Drawn:	CDN	Pole location amended		
Checked:	DH			
Approved:	SD			
Master:	MBNL / EE:	Project:	Purpose of Issue:	Issue:
M001	MBNL	3UK DNSW	Planning	A
Date:	07/06/2021	Revision / Upgrade Description:		
Drawn:	CDN	First Issue - Site nomination dated: TBC		
Checked:	DH			
Approved:	SD			

CK Hutchison
Networks (UK)
Limited

Great Brighams Mead,
Vastern Road, Reading,
Berkshire, England,
RG1 8DJ

Design Consultant & Principal Contractor:



WHP Telecoms
Unit 1 Maple Park,
Low Fields Avenue, Leeds
LS12 6HH

Tel: 01133023550
e-mail: info@whptelecoms.com

Site Name:
B4242 STREETWORKS

Site ID:
NPT17245

Address:
B4242, BLAENGWRACH,
NEATH PORT TALBOT, WALES,
SA11 5NZ

Title:
150 EXISTING ELEVATION A

Project:
3UK DNSW

Purpose of Issue:
PLANNING

EE Cell ID: 82833	MBNL Cell ID: NPT075	Cell ID: SA0553
----------------------	-------------------------	--------------------

Master Drawing No: NPT17245_M003	Issue: C
-------------------------------------	-------------




100mm

150mm

10mm



PROPOSED SITE PLAN

 

B4242
(40mph)

ELEVATION A

B4242
(30mph)

Existing street sign

Existing utv chamber

Existing utv chamber

Existing approx. 10.0m high streetlight

Proposed Phase 8 monopole c/w
wraparound cabinet at base

Proposed 10No. paving slabs

Proposed 2No. cabinets

Proposed G-100876 cabinet

Antenna Aperture ID
A1
A2
B1
B2
C1
C2

Proposed 4G/5G Bearing
40°
40°
160°
160°
280°
280°

NOTES:
1. ALL DIMENSIONS IN MM UNLESS OTHERWISE NOTED.

Master: M003	MBNL / EE: MBNL	Project: 3UK DNSW	Purpose of Issue: Planning	Issue: C
Date: 20/12/2022	Drawn: CDN	Revision / Upgrade Description: Pole location amended		
Checked: DH	Approved: SD			

Master: M002	MBNL / EE: MBNL	Project: 3UK DNSW	Purpose of Issue: Planning	Issue: B
Date: 22/11/2021	Drawn: CDN	Revision / Upgrade Description: Pole location amended		
Checked: DH	Approved: SD			

Master: M001	MBNL / EE: MBNL	Project: 3UK DNSW	Purpose of Issue: Planning	Issue: A
Date: 07/06/2021	Drawn: CDN	Revision / Upgrade Description: First Issue - Site nomination dated: TBC		
Checked: DH	Approved: SD			

CK Hutchison Networks (UK) Limited

Great Brighams Mead,
Vastern Road, Reading,
Berkshire, England,
RG1 8DJ

Design Consultant & Principal Contractor:



WHP Telecoms

Unit 1 Maple Park,
Low Fields Avenue, Leeds
LS12 6HH

Tel: 01133023550
e-mail: info@whptelecoms.com

Site Name: B4242 STREETWORKS

Site ID: NPT17245

Address: B4242, BLAENGWRACH,
NEATH PORT TALBOT, WALES,
SA11 5NZ

Title: 210 PROPOSED SITE PLAN

Project: 3UK DNSW

Purpose of Issue: PLANNING


EE Cell ID: 82833

MBNL Cell ID: NPT075

Cell ID: SA0553

Master Drawing No: NPT17245_M003

Issue: C

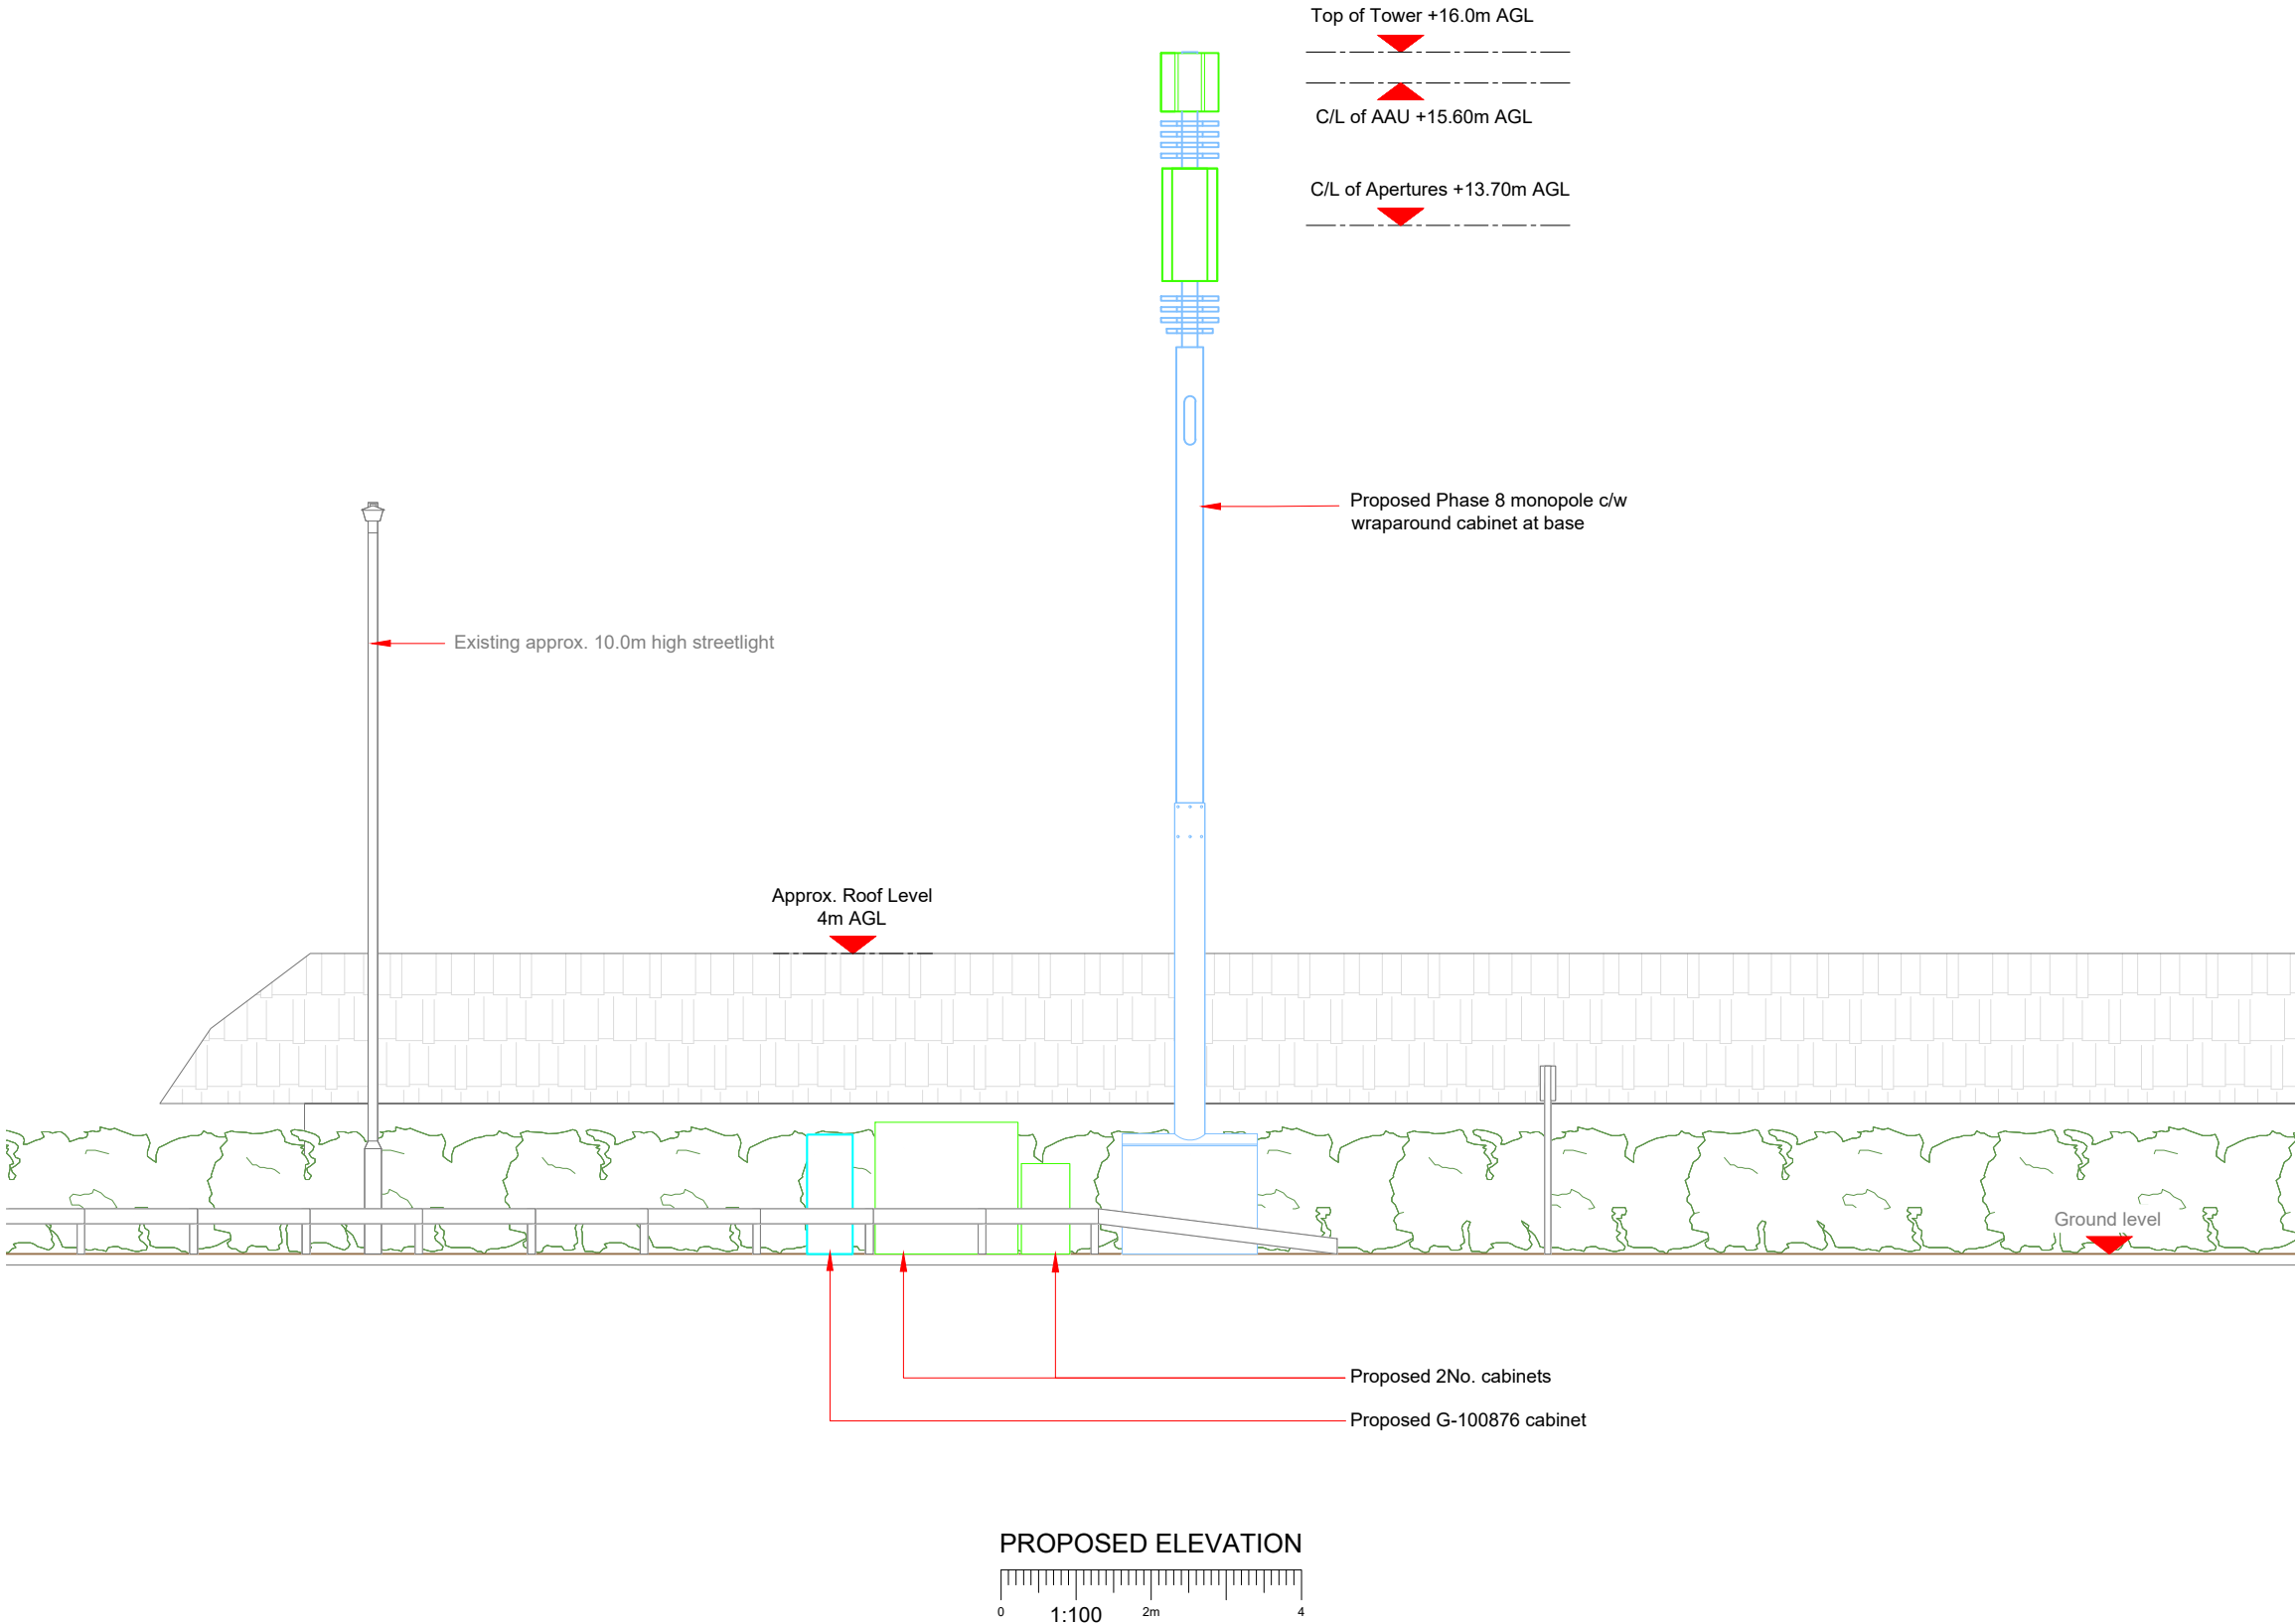

Antenna Aperture ID	Proposed 4G/5G Bearing
A1	40°
A2	40°
B1	160°
B2	160°
C1	280°
C2	280°

NOTES:

1. ALL DIMENSIONS IN MM UNLESS OTHERWISE NOTED.

Master:	MBNL / EE:	Project:	Purpose of Issue:	Issue:
M003	MBNL	3UK DNSW	Planning	C
Date:	20/12/2022	Revision / Upgrade Description:		
Drawn:	CDN	Pole location amended		
Checked:	DH			
Approved:	SD			
Master:	MBNL / EE:	Project:	Purpose of Issue:	Issue:
M002	MBNL	3UK DNSW	Planning	B
Date:	22/11/2021	Revision / Upgrade Description:		
Drawn:	CDN	Pole location amended		
Checked:	DH			
Approved:	SD			
Master:	MBNL / EE:	Project:	Purpose of Issue:	Issue:
M001	MBNL	3UK DNSW	Planning	A
Date:	07/06/2021	Revision / Upgrade Description:		
Drawn:	CDN	First Issue - Site nomination dated: TBC		
Checked:	DH			
Approved:	SD			

CK Hutchison Networks (UK) Limited

Great Brighams Mead,
Vastern Road, Reading,
Berkshire, England,
RG1 8DJ

Design Consultant & Principal Contractor:



WHP Telecoms

Unit 1 Maple Park,
Low Fields Avenue, Leeds
LS12 6HH

Tel: 01133023550
e-mail: info@whptelecoms.com

Site Name: **B4242 STREETWORKS**

Site ID: **NPT17245**

Address: **B4242, BLAENGWRACH,
NEATH PORT TALBOT, WALES,
SA11 5NZ**

Title: **260 PROPOSED ELEVATION**

Project: **3UK DNSW**

Purpose of Issue: **PLANNING**

EE Cell ID: 82833	MBNL Cell ID: NPT075	Cell ID: SA0553
-----------------------------	--------------------------------	---------------------------

Master Drawing No: NPT17245_M003	Issue: C
--	--------------------