


Superseded

30/1/2/2022 13:00:53

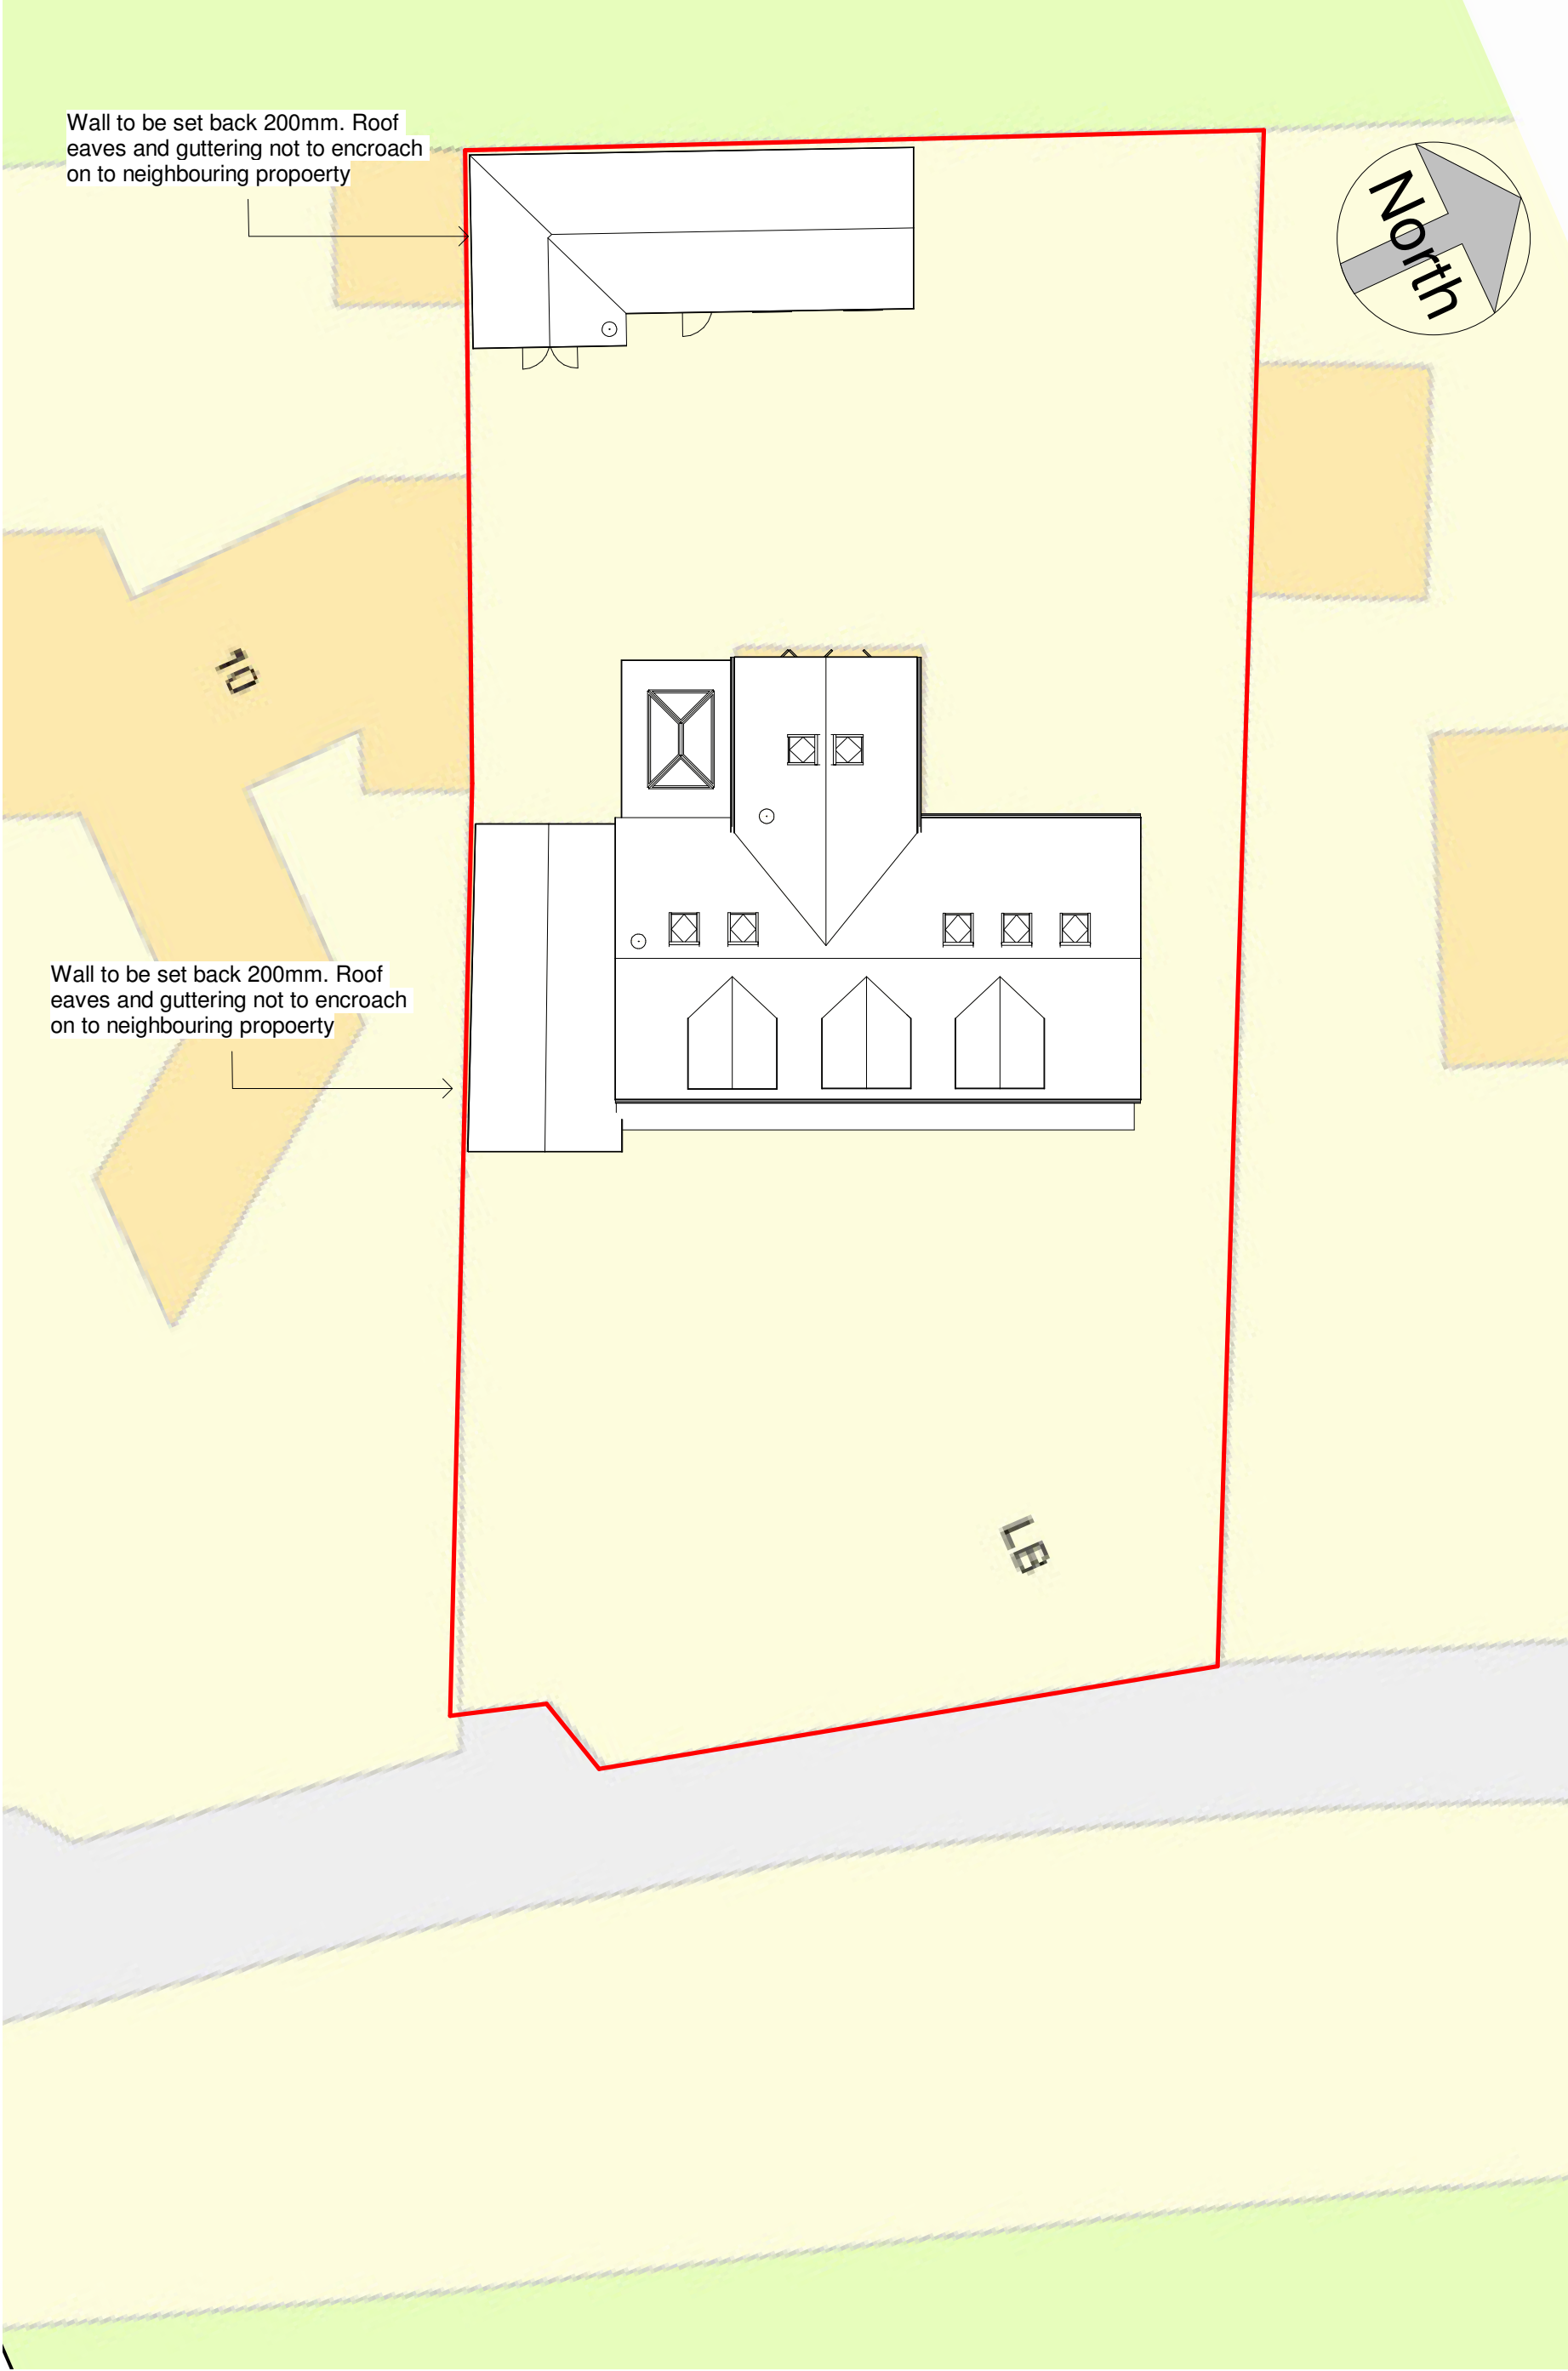

Site
1 : 200

No.		Description	Date

PROJECT		CLIENT	
9 Ten Acre Wood		Mr Alex Baker	
SHEET		Date	Project number
Proposed Site Plan		28/11/2022	28112022
		Drawn by	Scale (@ A3)
		CCS	1 : 200
		Checked by	REV
		Client	C

		www.ccs-solutions.co.uk	
CODE		PURPOSE OF ISSUE	
STATUS		SUITABILITY DESCRIPTION	