



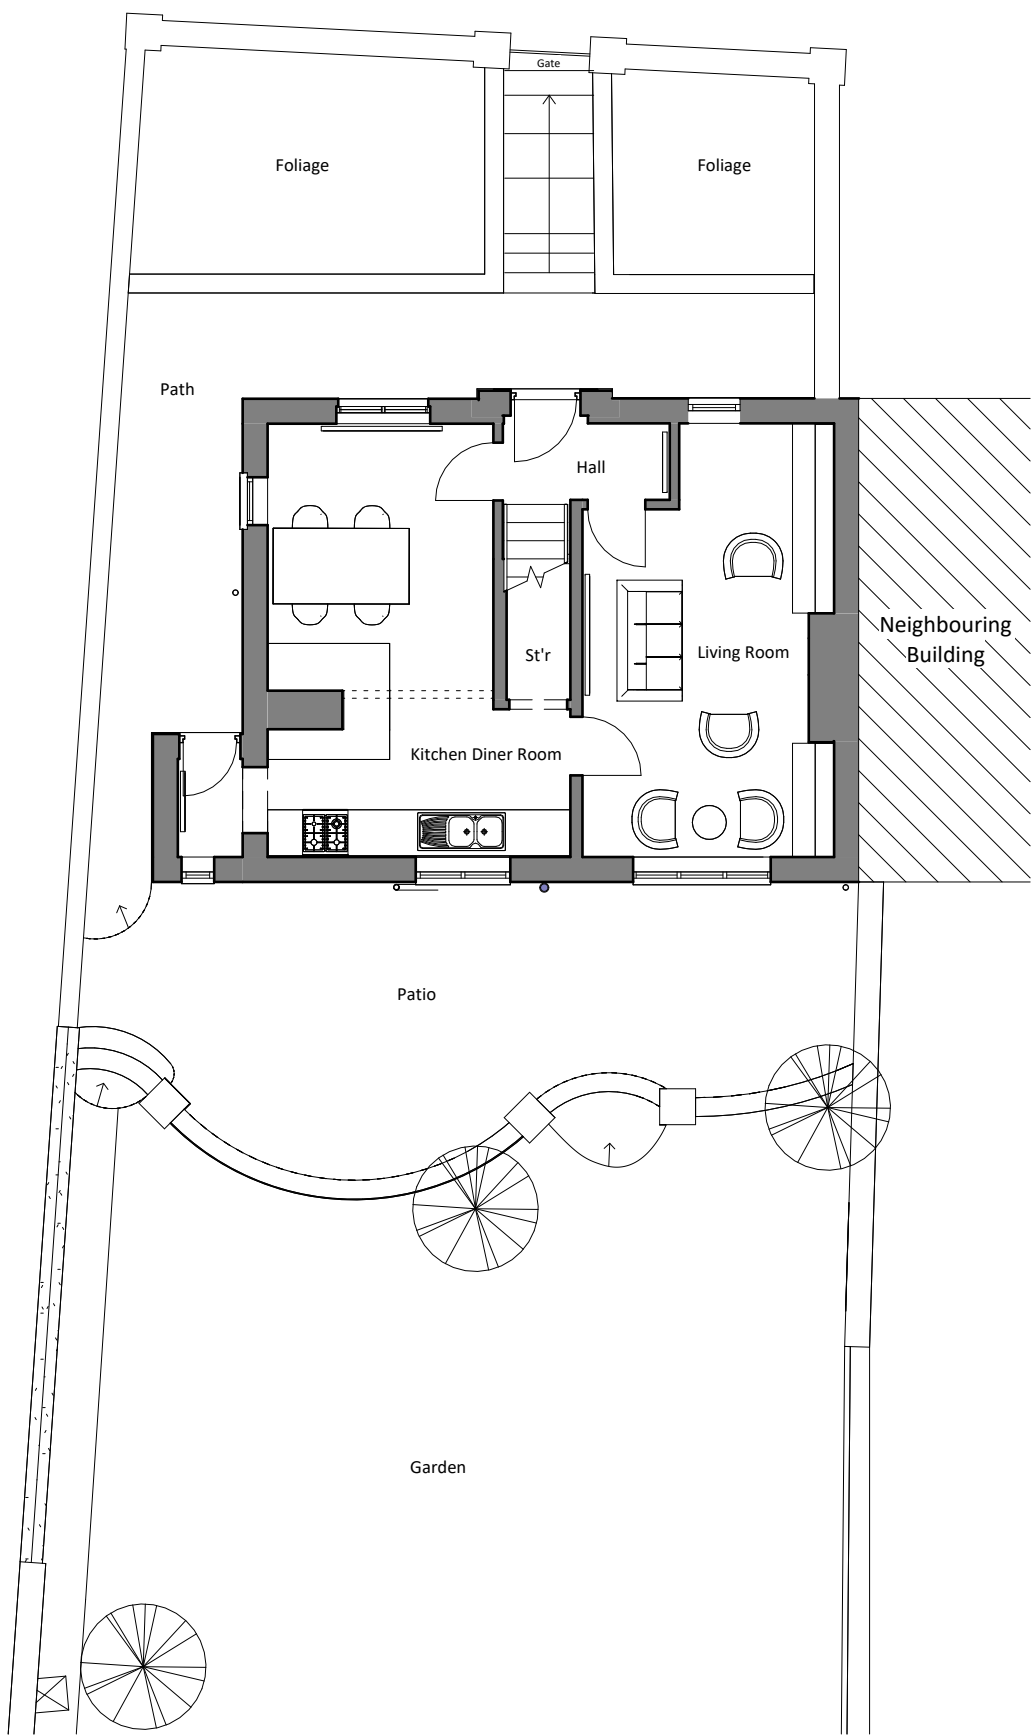

Ground Floor Plan

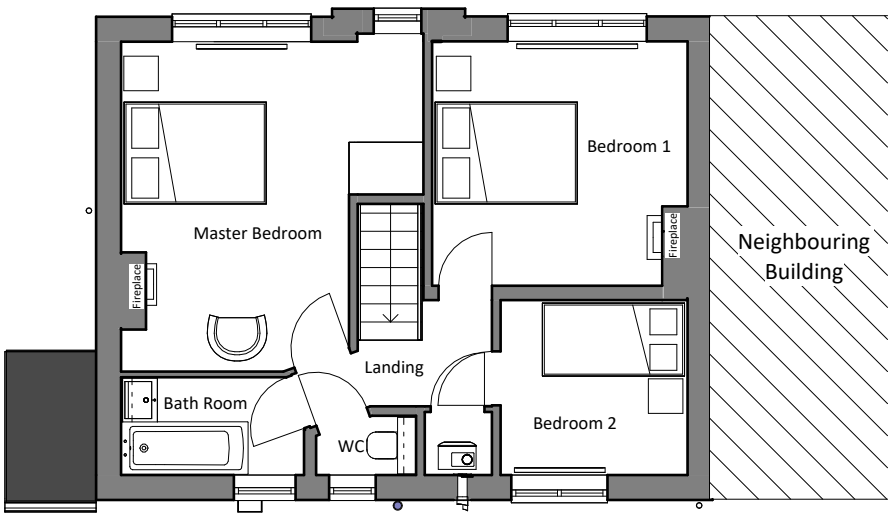

First Floor Plan

darkin
architects

drawing on
experience

www.darkinarchitects.com

CARDIFF 02922 744 005
LLANELLI 01554 778 730
NEATH 01639 505 566

info@darkinarchitects.com

RIBA



Chartered Practice

THIS DRAWING IS THE COPYRIGHT OF DARKIN ARCHITECTS AND MAY NOT BE COPIED, ALTERED OR REPRODUCED IN ANY FORM OR PASSED TO A THIRD PARTY WITHOUT THEIR CONSENT. DIMENSIONS MUST BE CHECKED AND VERIFIED ON SITE AND ANY DISCREPANCIES SHOULD BE REPORTED TO THE ARCHITECT. THIS DRAWING MUST NOT BE SCALED AND SHOULD BE READ IN CONJUNCTION WITH ALL OTHER CONSULTANT'S DRAWINGS. IF IN DOUBT ASK FOR CONFIRMATION.

No.	Description	By	Date

CLIENT

Ann Sedge

PROJECT

Domestic Refurbishment

PROJECT ADDRESS

12 Bron Y Wawr,
Pontardawe, Swansea SA8 4JY

DRAWING TITLE

Existing Floor Plans

DRAWN BY		CHECKED BY	© Copyright Darkin Architects 2022
BDR		TOM	
PROJECT REF	SCALE	PAPER SIZE	
RH538	1 : 100	A3	
DRAWING	REVISION	DATE	
101		24/08/22	