


NO.	NOTES
1	All dimensions in millimetres unless otherwise stated.
2	Do not scale off drawing. All dimensions to be checked on site by contractor.
3	Drawings to be used for purposes of Planning Application only.
4	These are not Construction Drawings.
5	The contractor is to set out, check and co-ordinate all dimensions on site during the course of works

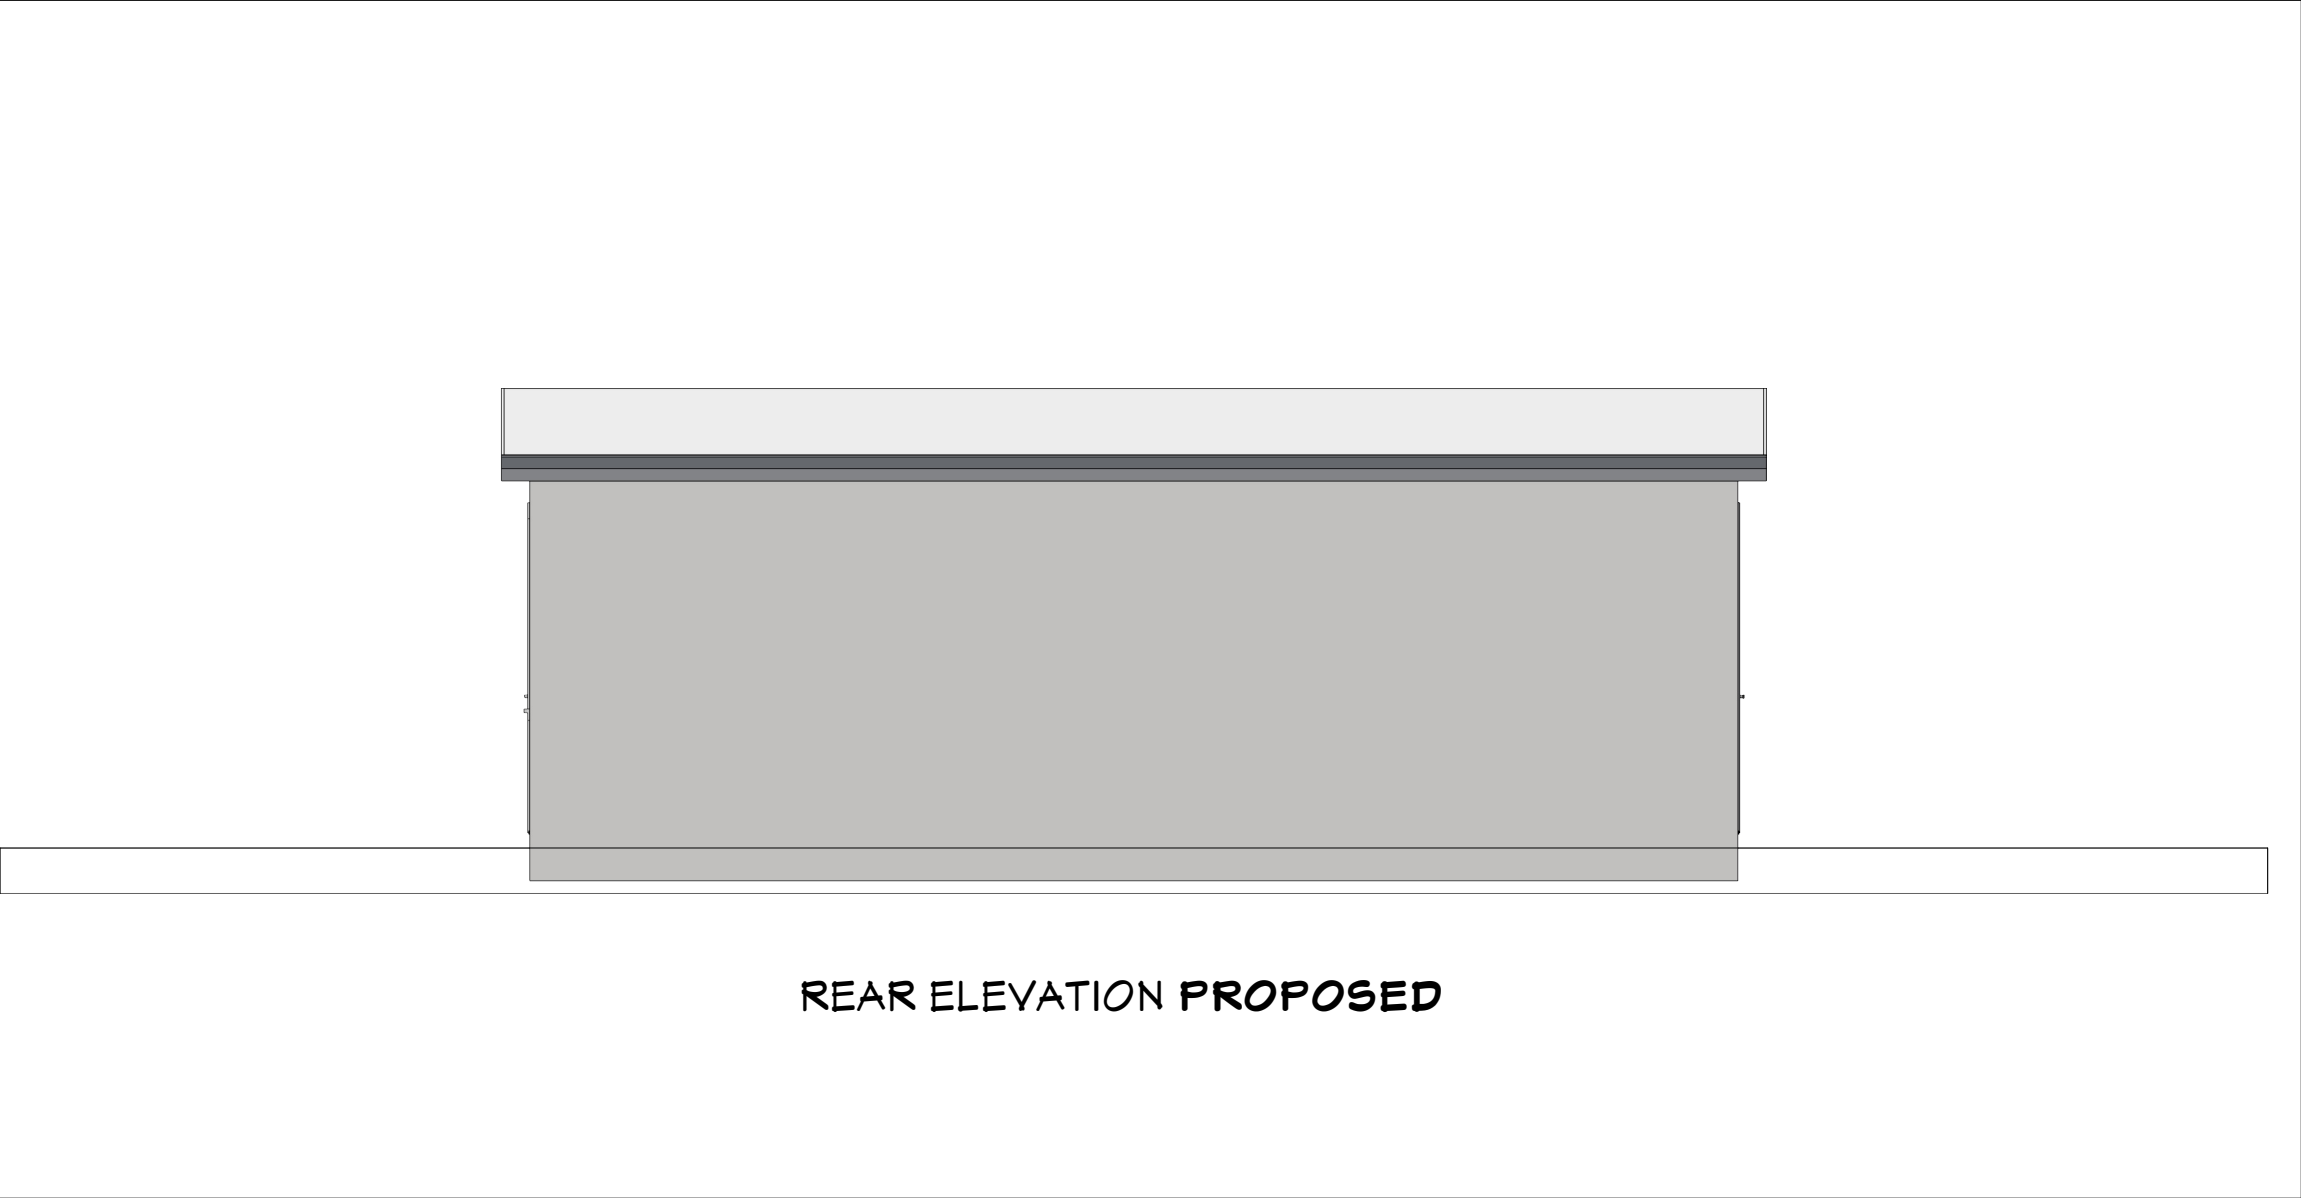

REAR ELEVATION PROPOSED

DRAWING NUMBER 2301 - AL(PE) 04



Scale 1:50

REVISIONS :

SHEET TITLE:
2301 - AL(PE) 04

PROJECT DESCRIPTION:
PROPOSED DOUBLE GARAGE
57 VILLAGE GARDENS
BAGLAN
PORT TALBOT, SA12 7LP

DATE:
DEC 2022

SCALE:
1:50

SHEET:
A-3