


Rev

Dis No

Project




Existing Side Elevation

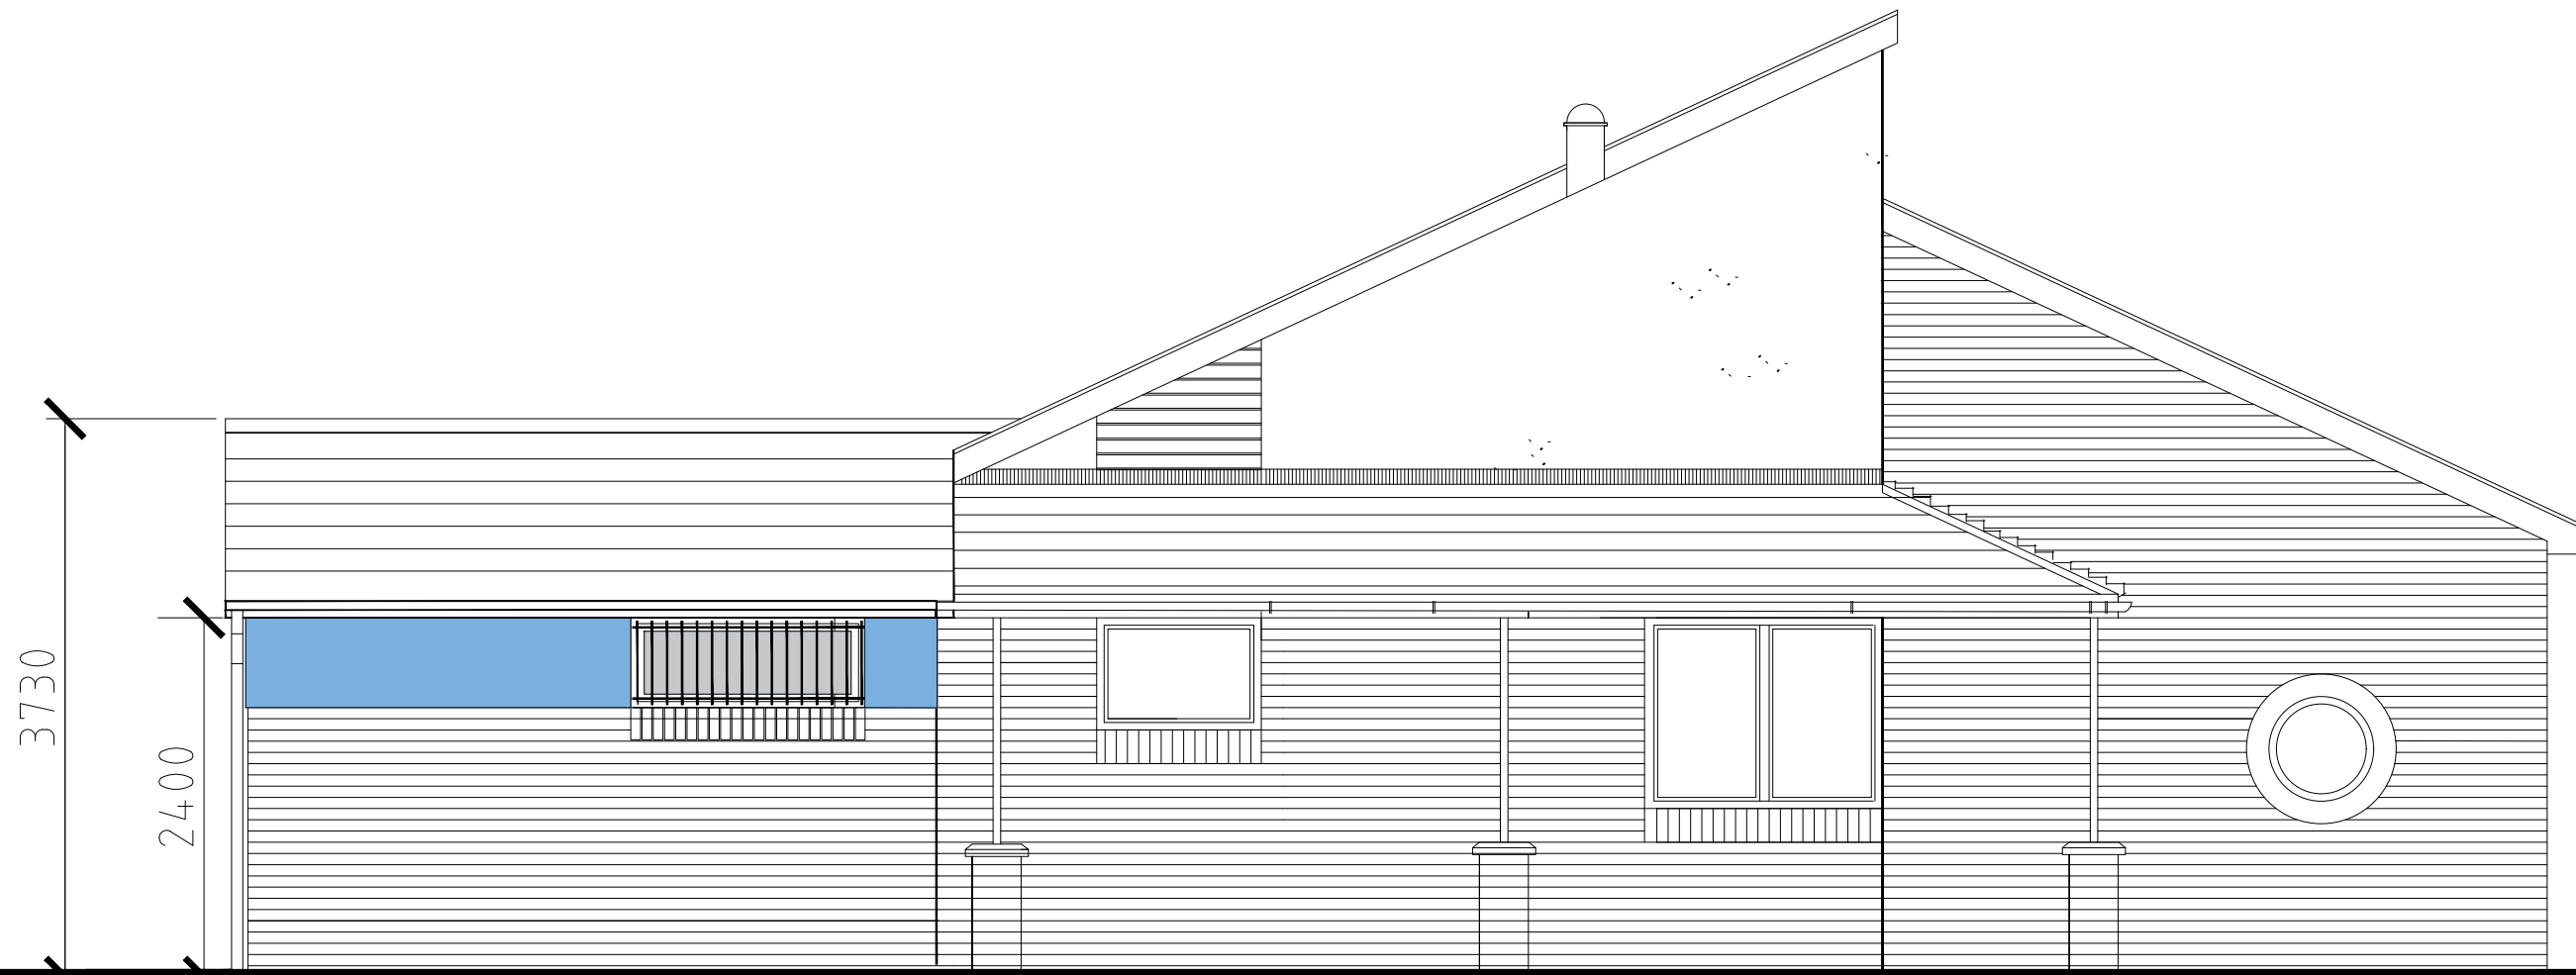

Existing Front Elevation



New RSPB approved Bird Nesting Box 200w x 160dp x 220h, 32mm Ø hole.

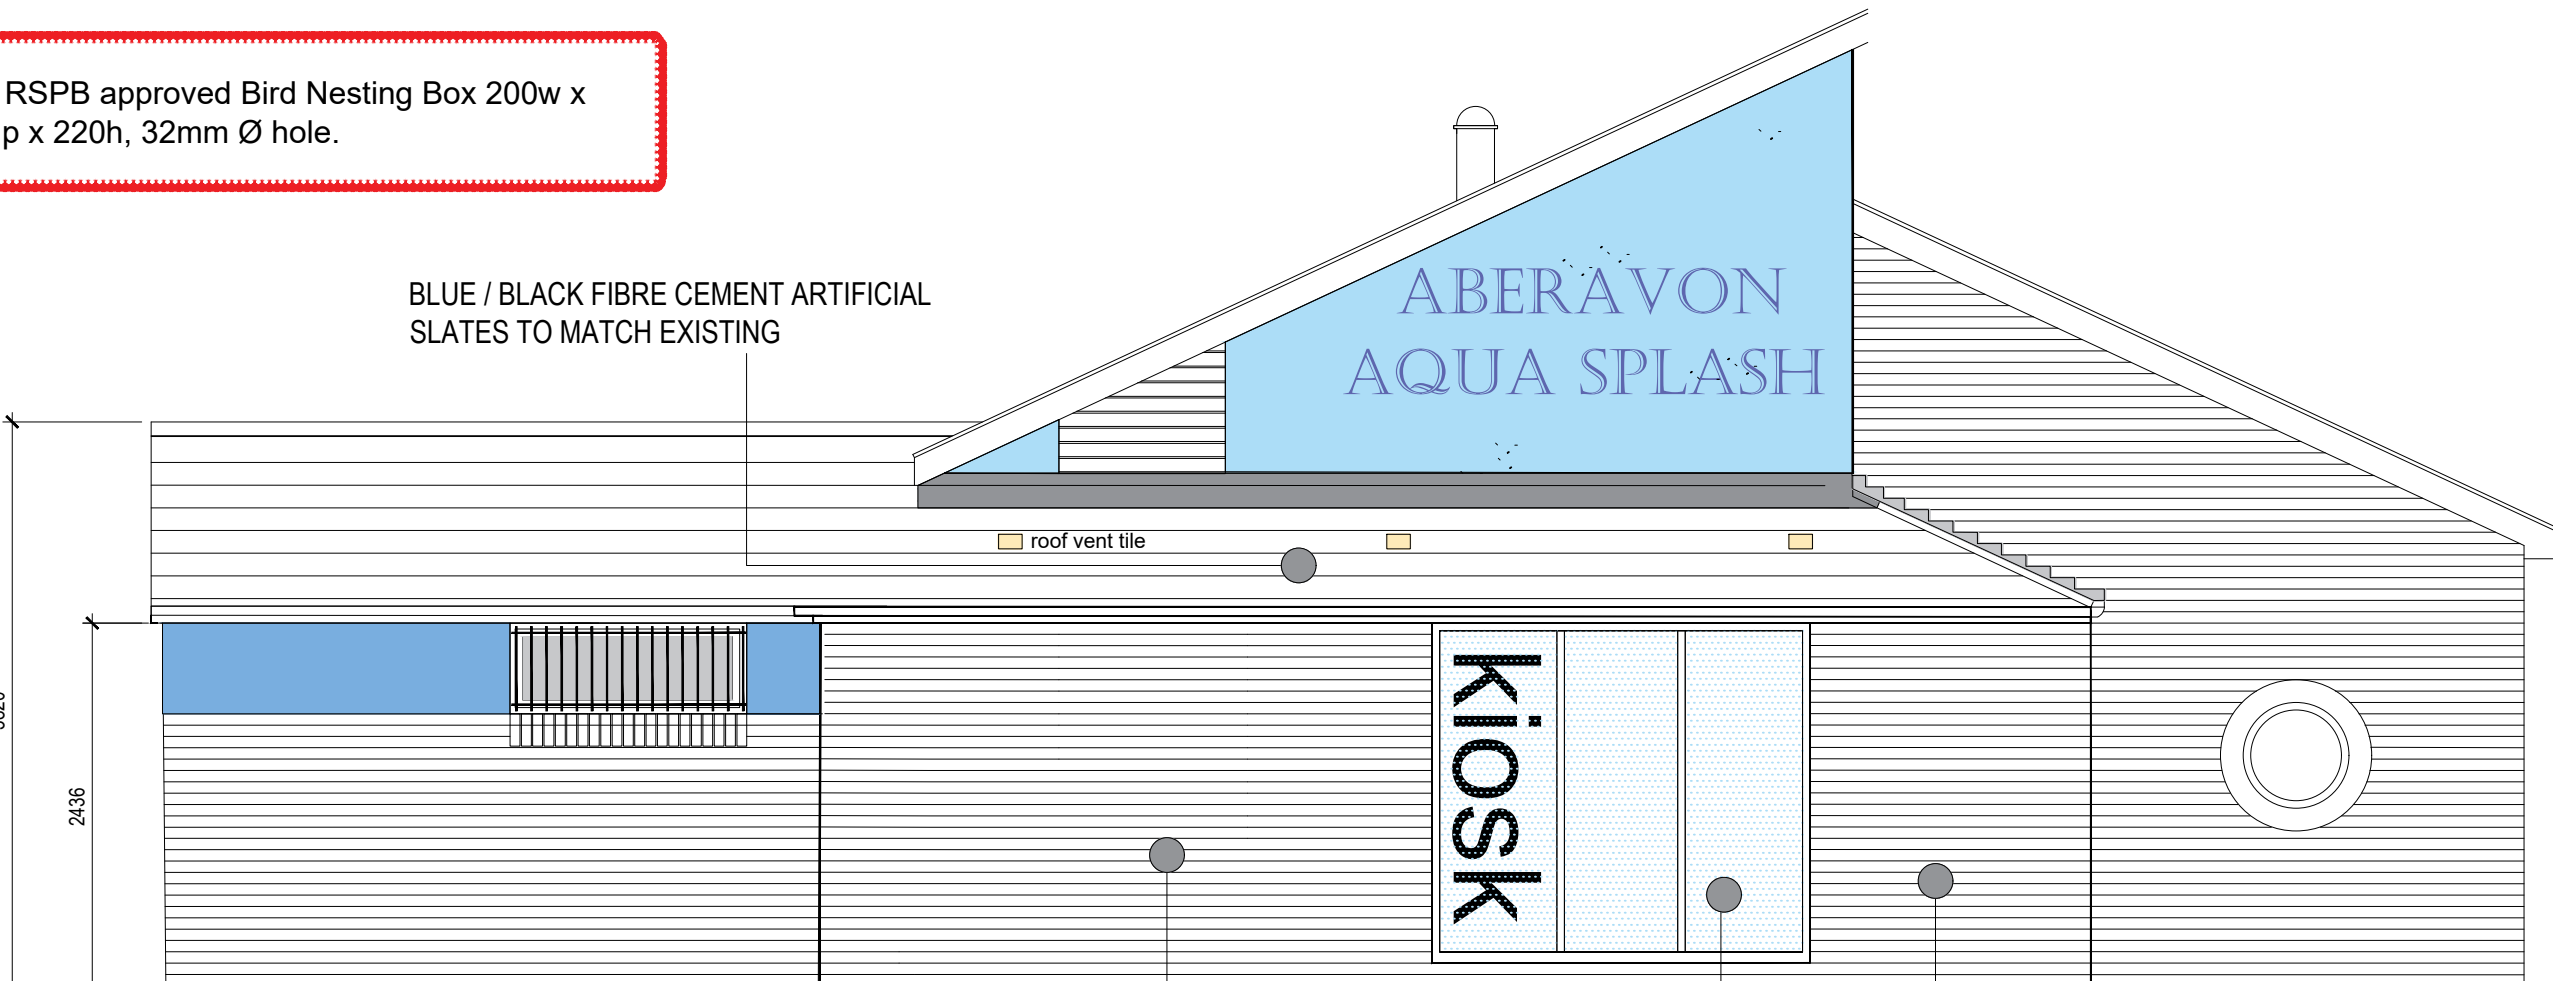

Phase 3 Proposed Front Elevation

Phase 3 Proposed Side Elevation

NOTES

1. All dimensions in millimetres unless otherwise stated.

A	Bird boxes indicated.	WGH			Dec 22
Rev	Details	Dr	Ch	Apr	Date



PROPERTY & REGENERATION
Nicola Pearce BSc(Hons) DipTP MRTPI
DIRECTOR OF ENVIRONMENT AND REGENERATION
THE QUAYS, BRUNEL WAY
BAGLAN ENERGY PARK SA11 2GG
www.npt.gov.uk

Project
AQUA SPLASH PHASE 3
ABERAVON SEAFRONT

Drawing Title
EXISTING & PROPOSED
ELEVATIONS

File No.		Property Ref. No.			
Drawn	WGH	Checked		Approved	
Date	OCT 2022	Date		Date	
Scales	1:50@A1				
Drawing No. A1265 - 103					Rev. A