


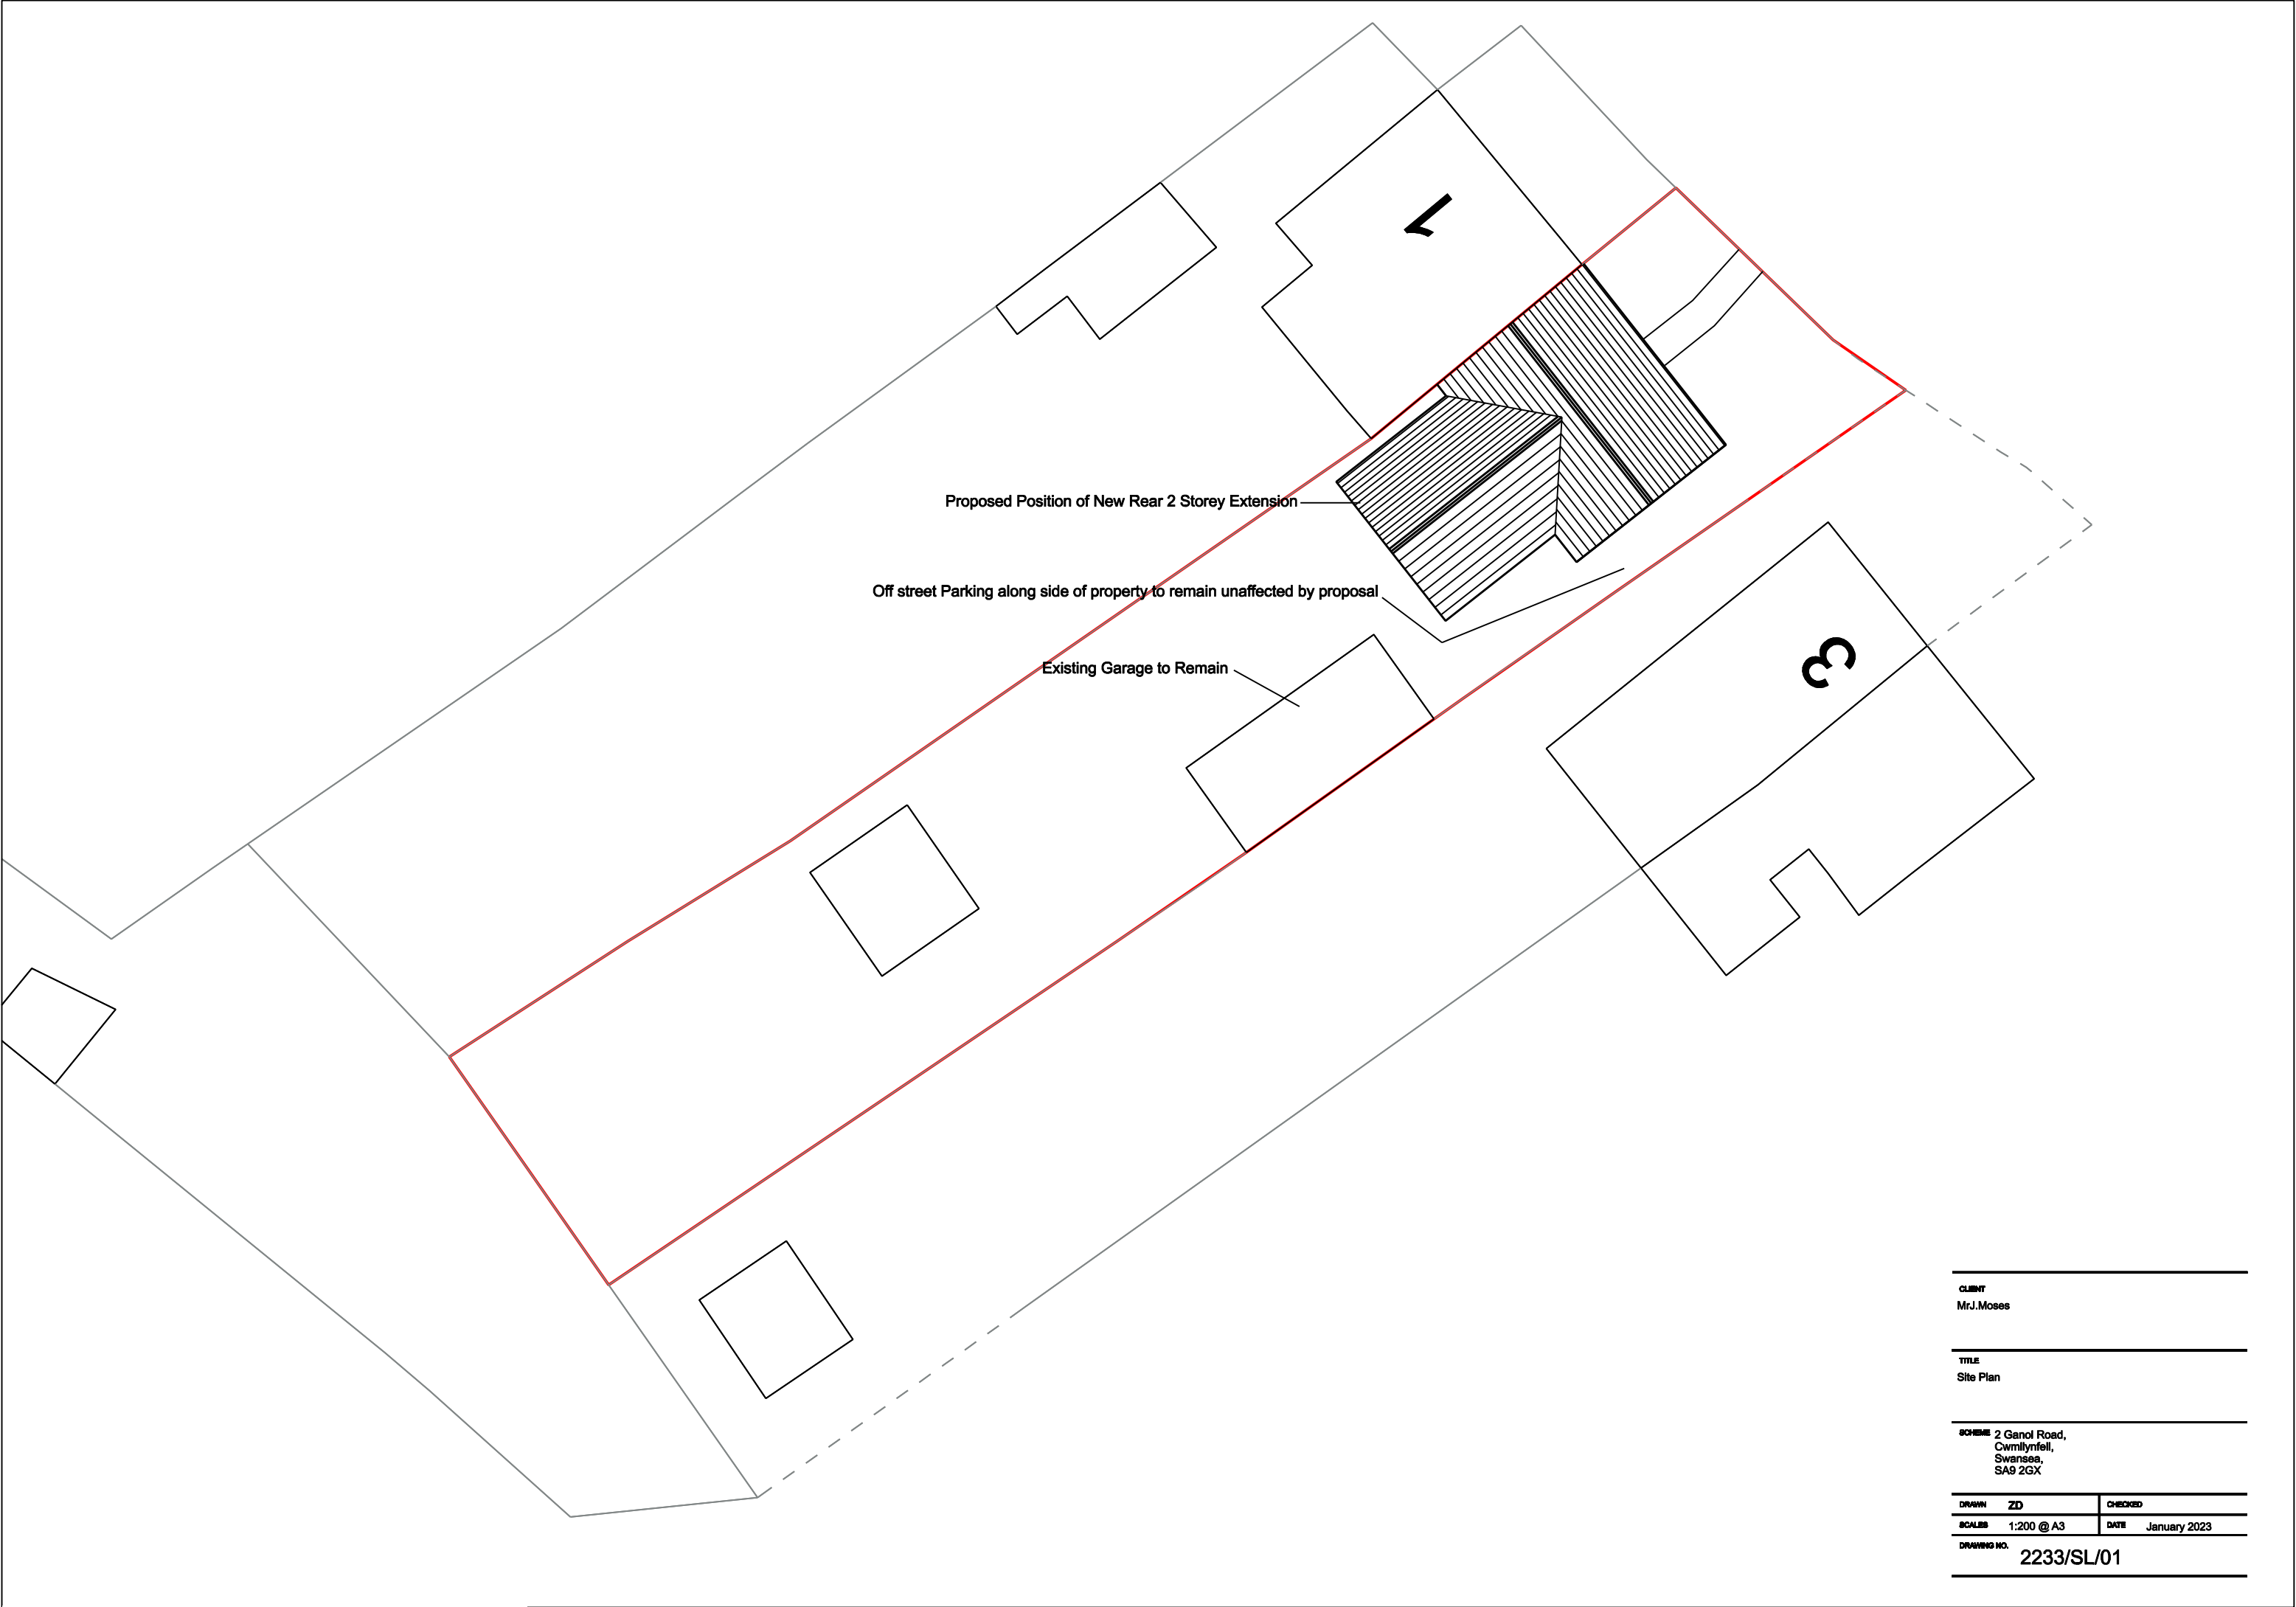

CLIENT		
Mr.J.Moses		
TITLE		
Site Plan		
ADDRESS		
2 Ganol Road, Cwmilynfell, Swansea, SA9 2GX		
DRAWN	ZD	CHECKED
SCALE	1:200 @ A3	DATE January 2023
DRAWING NO.		2233/SL/01