


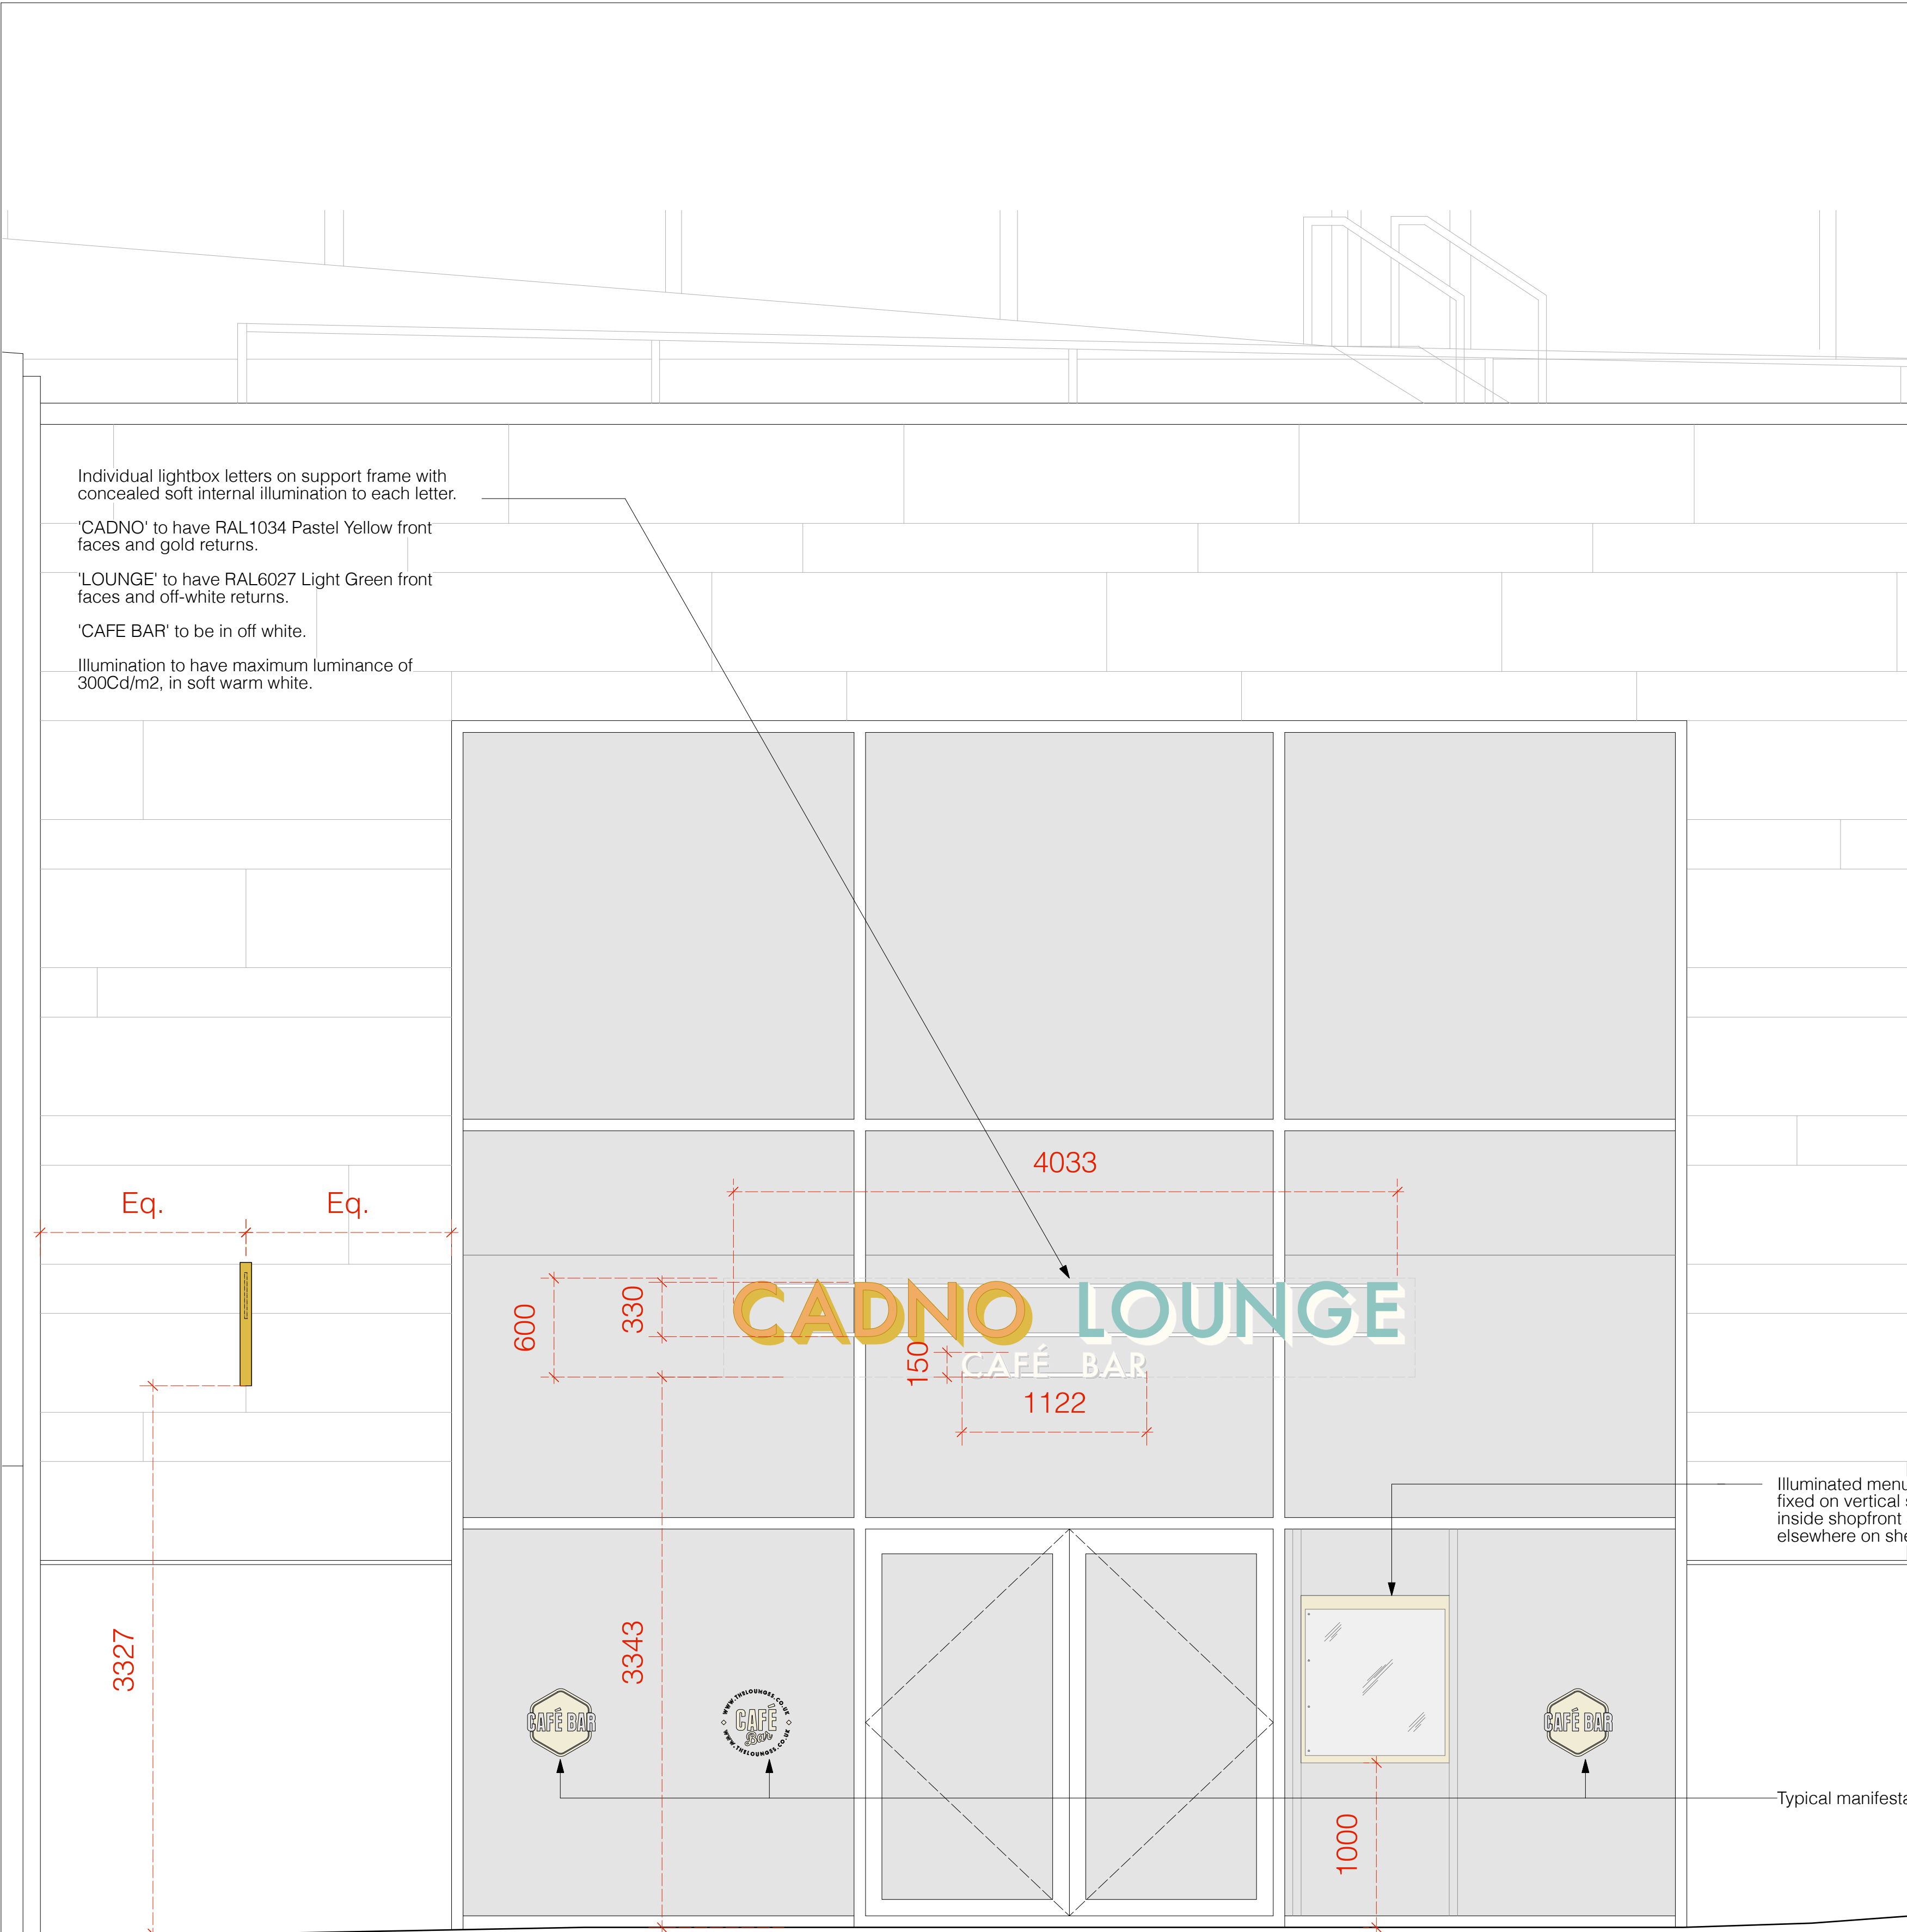
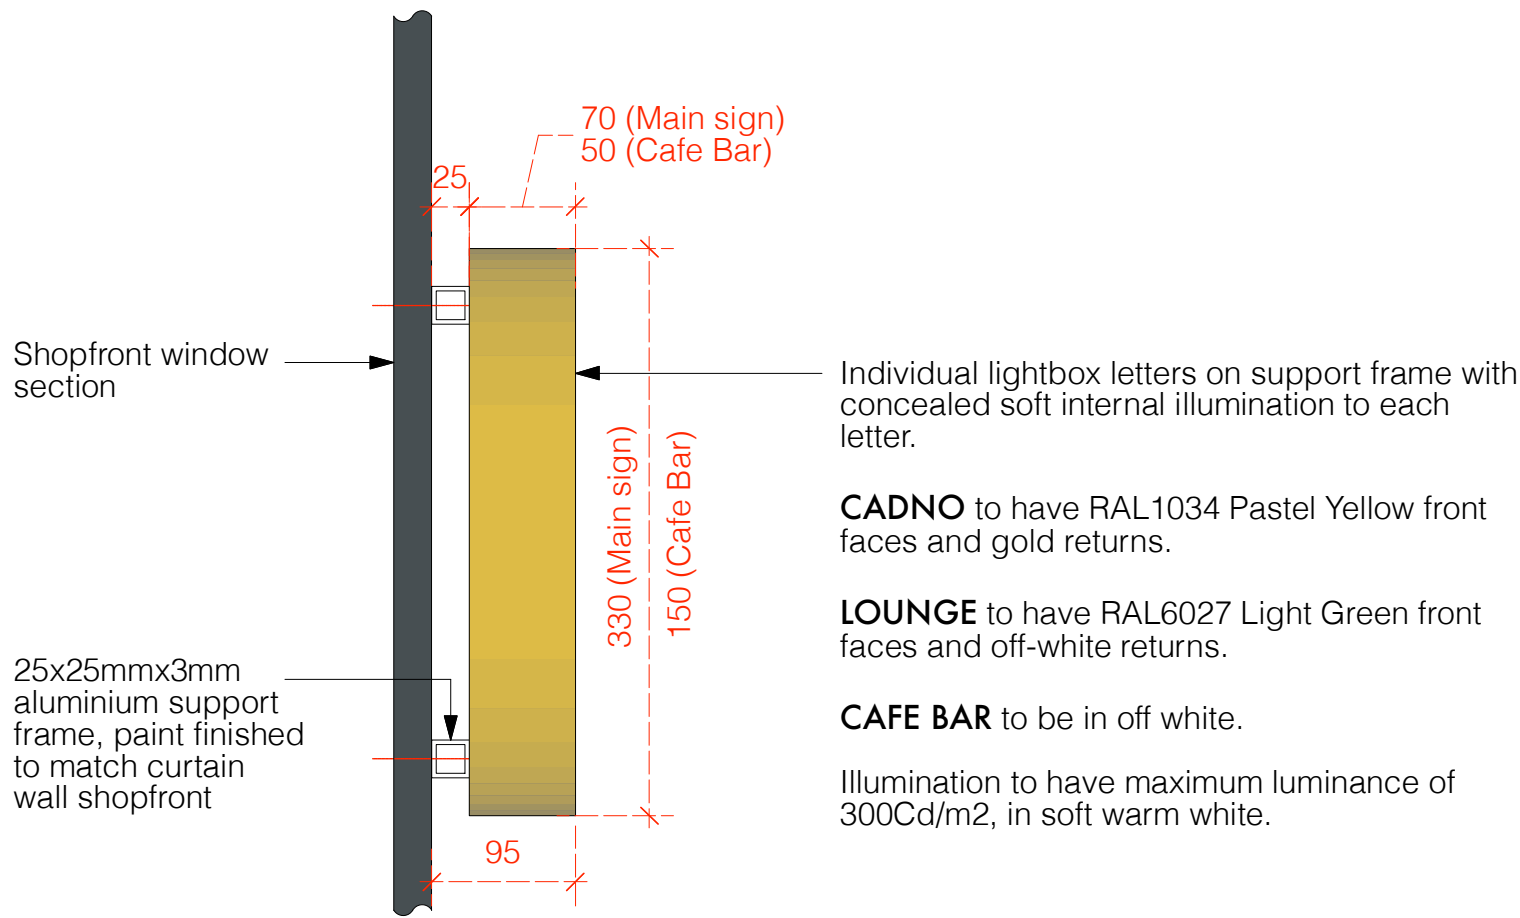


 



PROPOSED FRONT ELEVATION  
Scale 1:25@A1, 1:50@A3

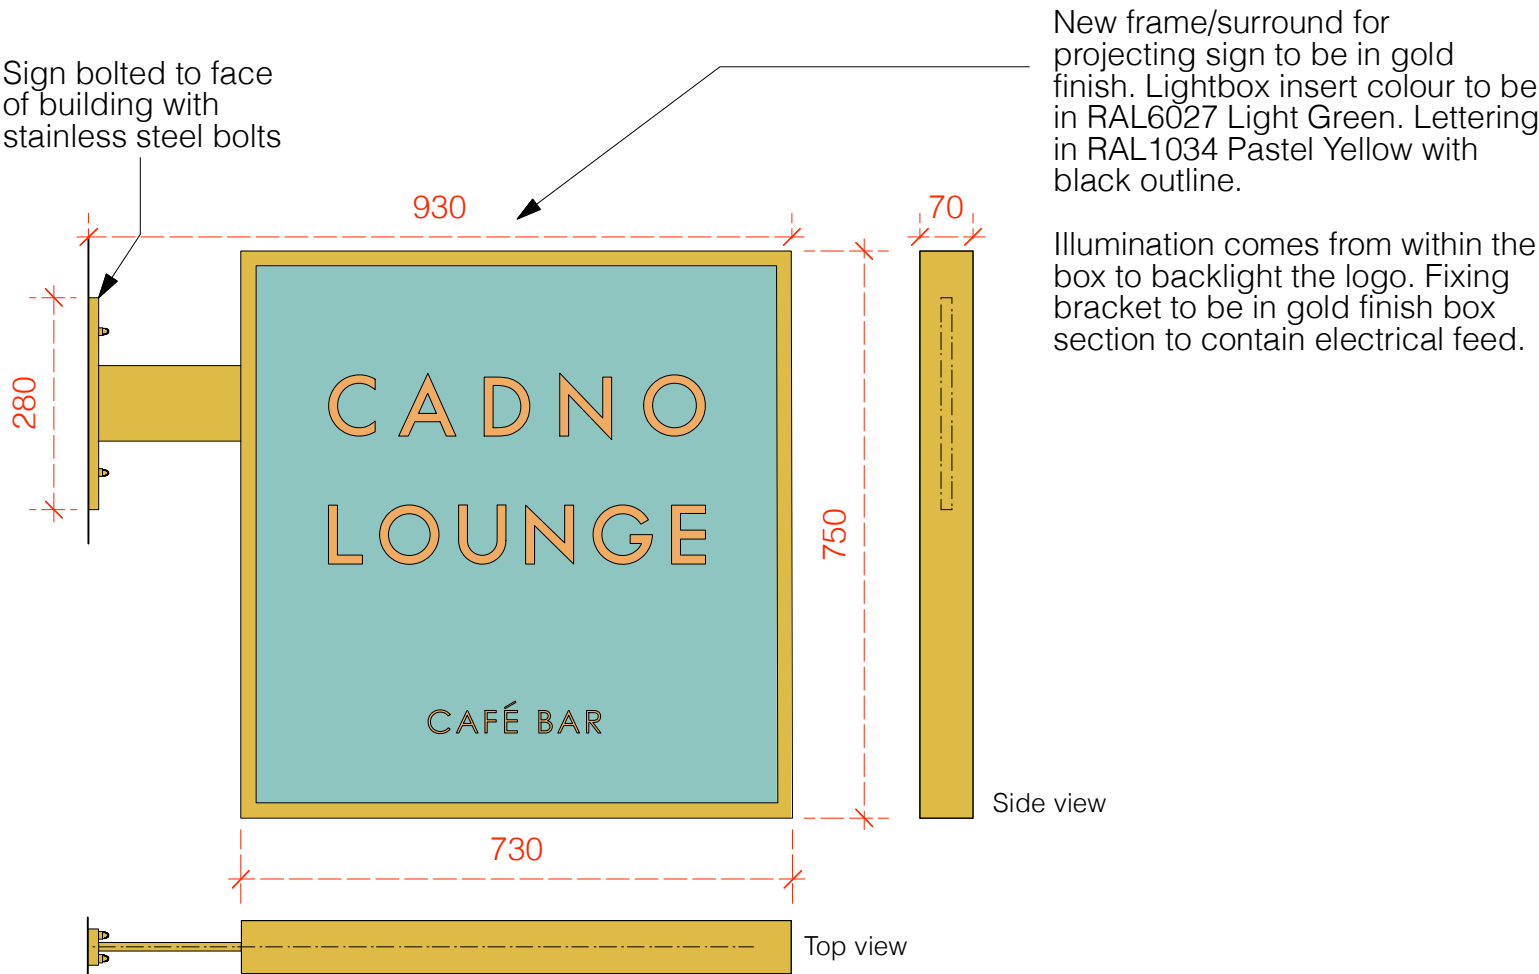

PROPOSED LETTERING DETAIL -  
Scale 1:5@A1, 1:10@A3

 

PROPOSED PROJECTING SIGN DETAIL -  
Scale 1:10@A1, 1:20@A3

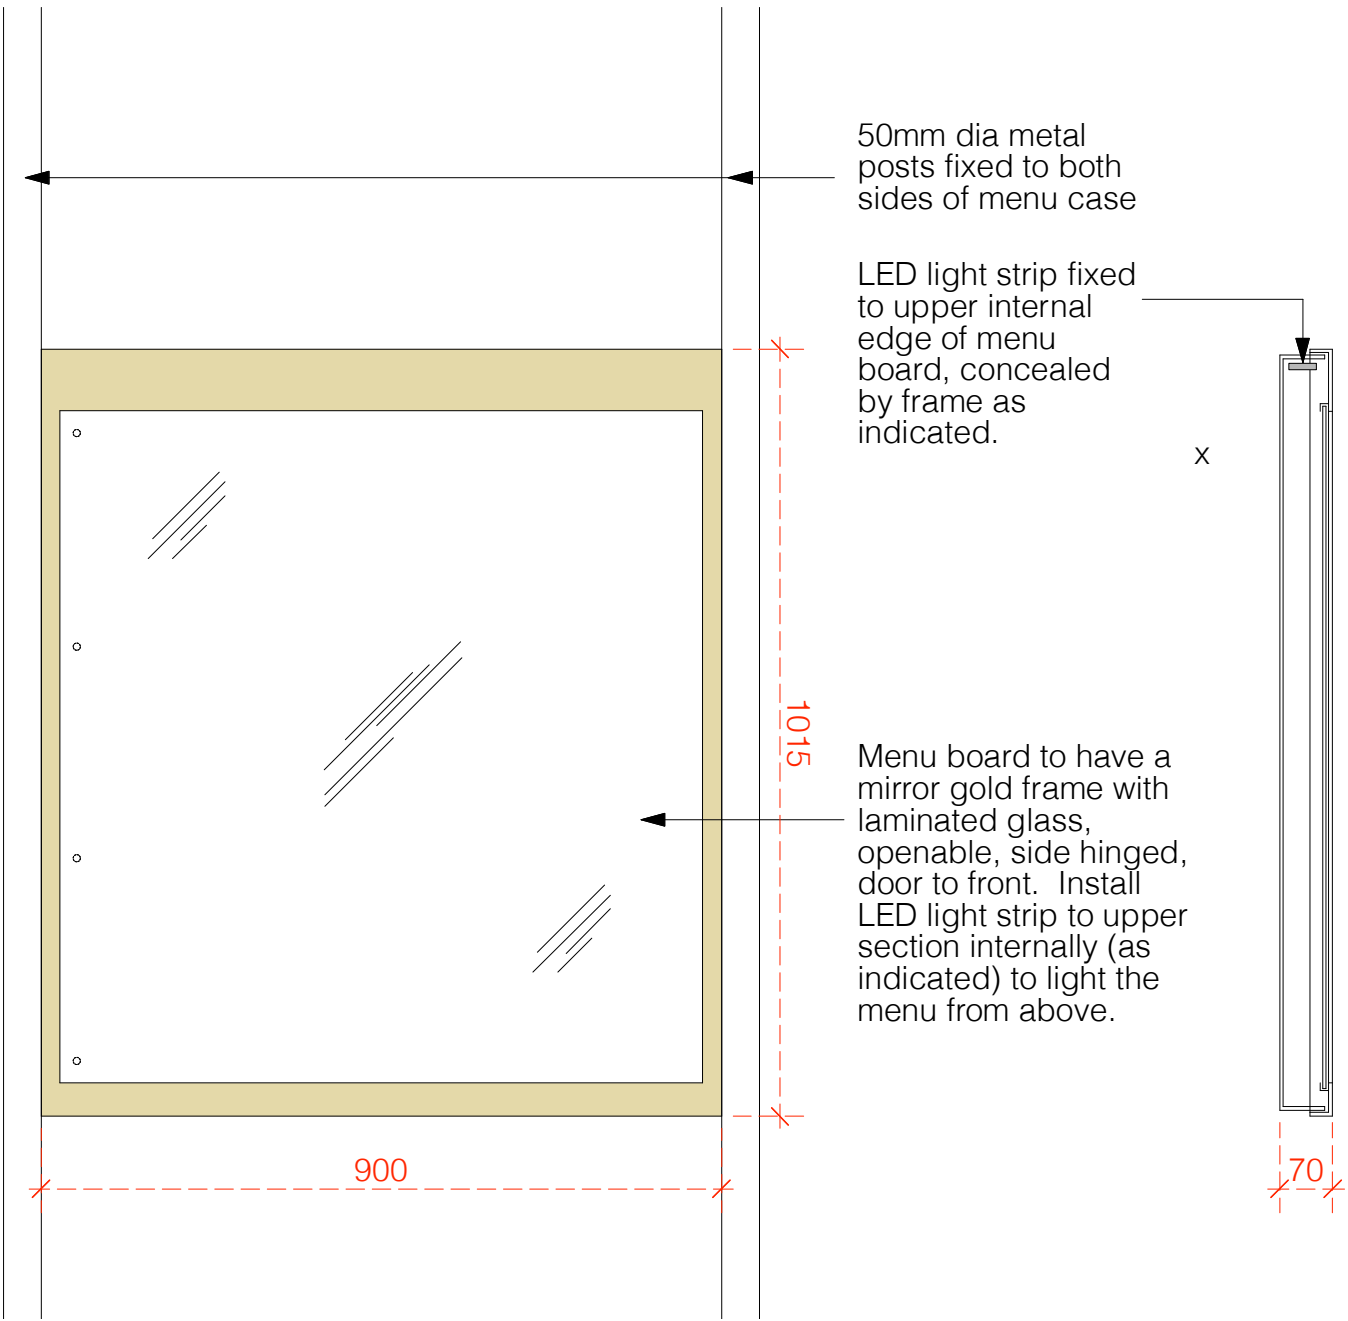 

PROPOSED MENU BOARD DETAIL -  
Scale 1:10@A1, 1:20@A3



|     |          |          |                                 |
|-----|----------|----------|---------------------------------|
| C   | 05-01-23 | DR       | Signage size amended, ADV issue |
| B   | 13-12-22 | FW       | Amends to manifestation         |
| A   | 13-12-22 | FW       | CL amends                       |
| Rev | Date     | Initials | Details                         |

Purpose of Issue  
APPLICATION FOR ADVERTISEMENT CONSENT

**RICHARD PEDLAR ARCHITECTS**  
ARCHITECTURE • CONSERVATION • URBAN DESIGN

RPCA St Brandon's House 29 Great George Street  
Bristol BS1 5QT • 0117 974 2612  
www.rpca.co.uk • info@rpca.co.uk

Project **CADNO LOUNGE** at Unit 1, Water Street, Neath

Client **Longers UK Limited**

Title **Proposed Signage**

Drawing No. **LNG4668.06C**

Scale **1:50@A1  
1:100@A3** Date **DEC 2022**

Responsibility is not accepted for errors made by others in scaling from this drawing. All construction information to be taken from figured dimensions only.