

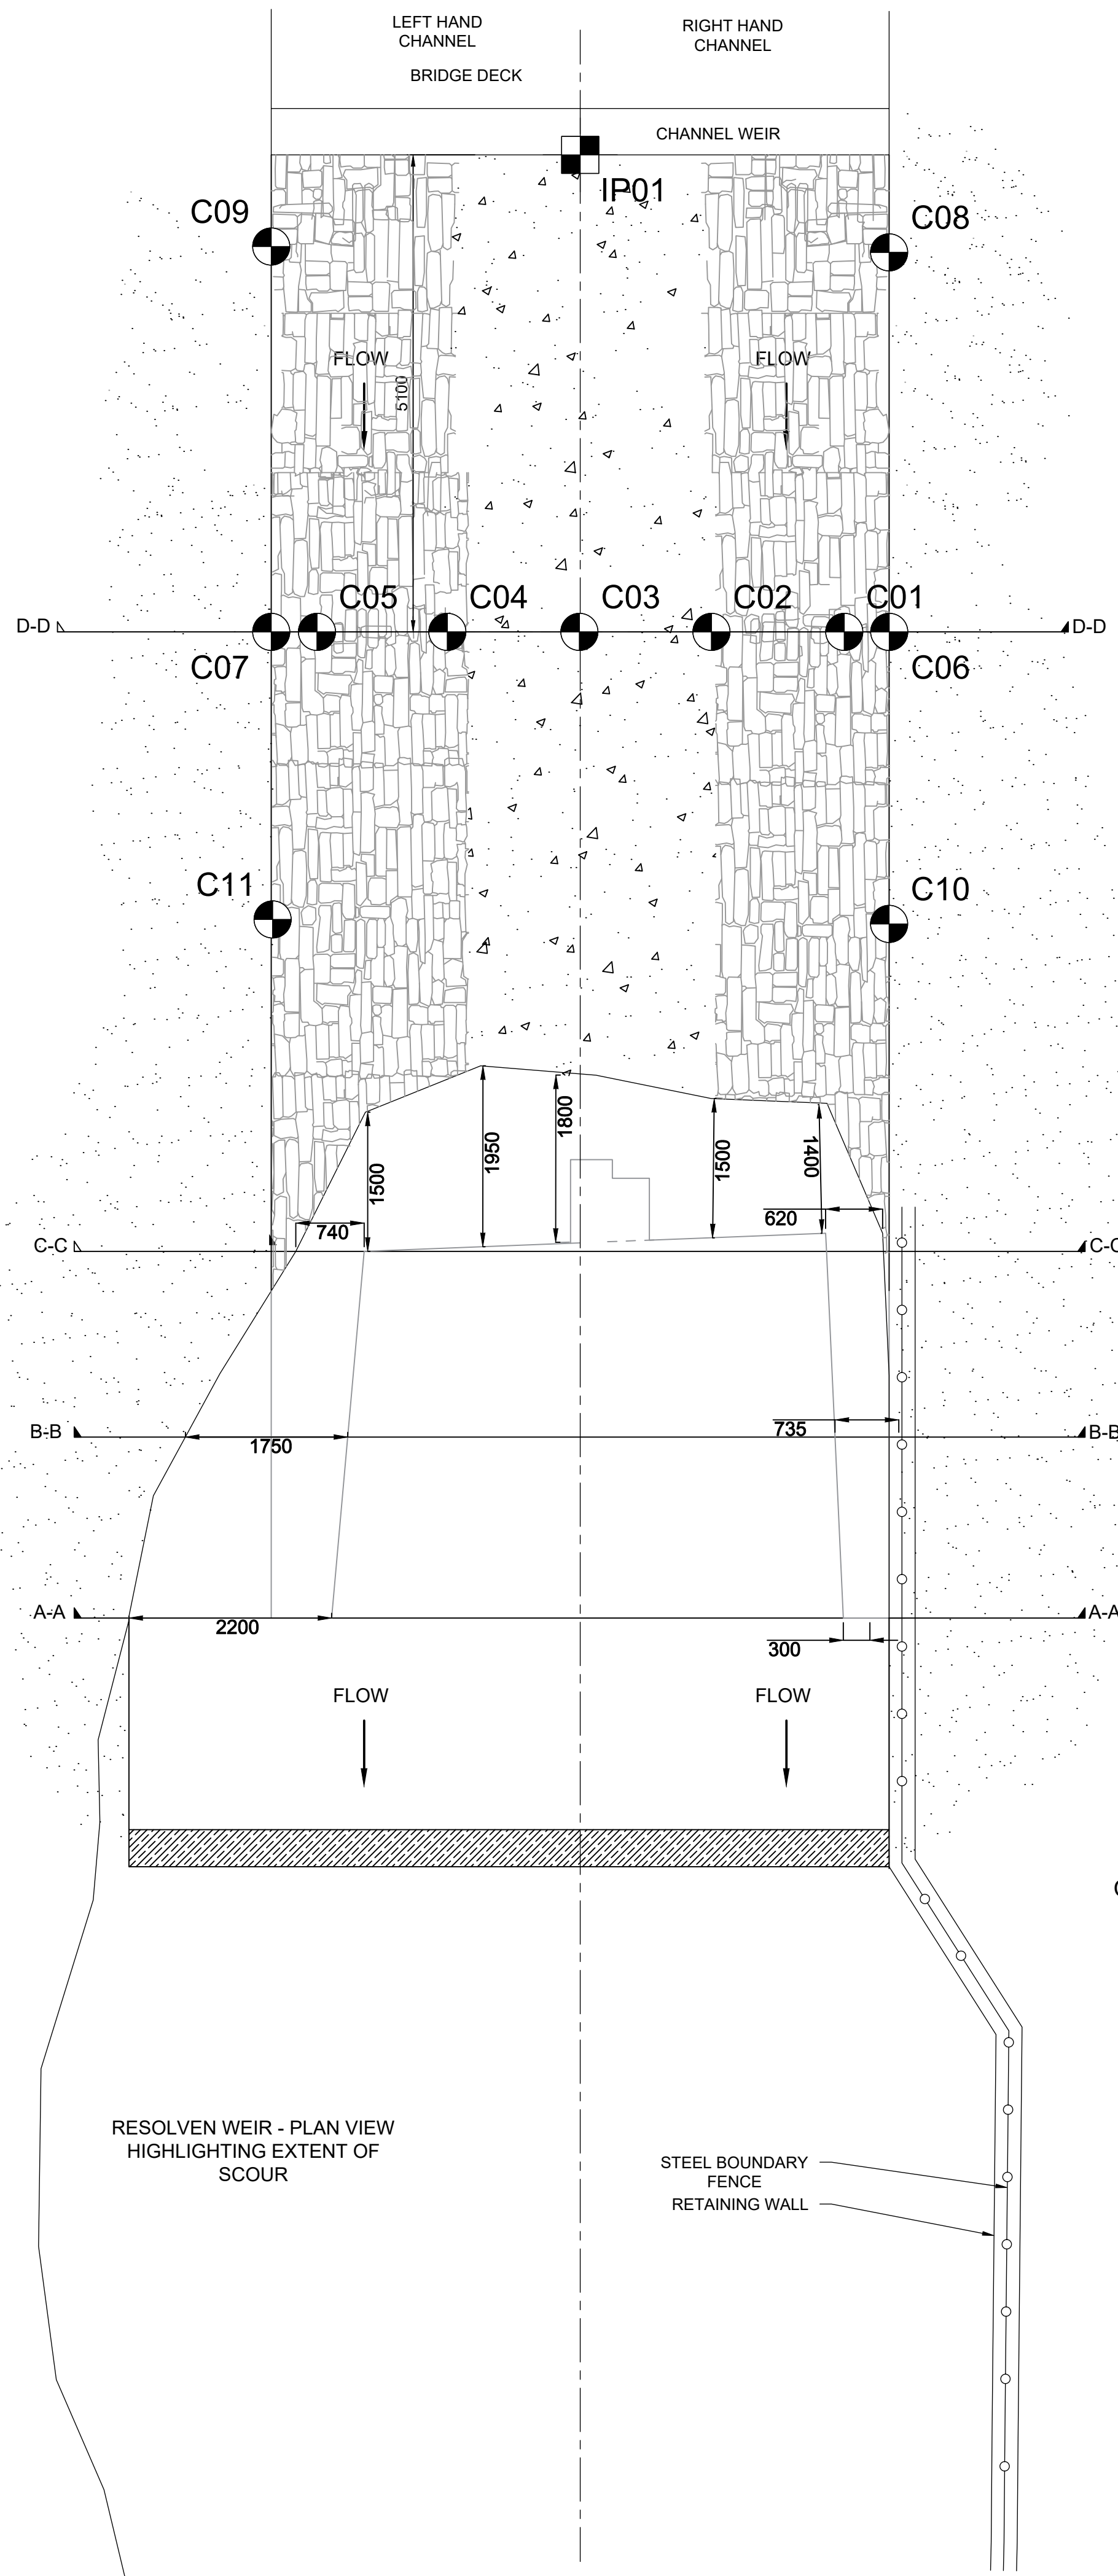


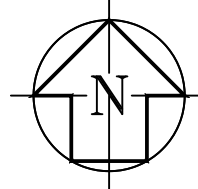

CLYDACH
BROOK
GARDEN

SITE PLAN
Scale: 1:100

RESOLVEN WEIR - SECTION DRAWING A-A, B-B, C-C & D-D

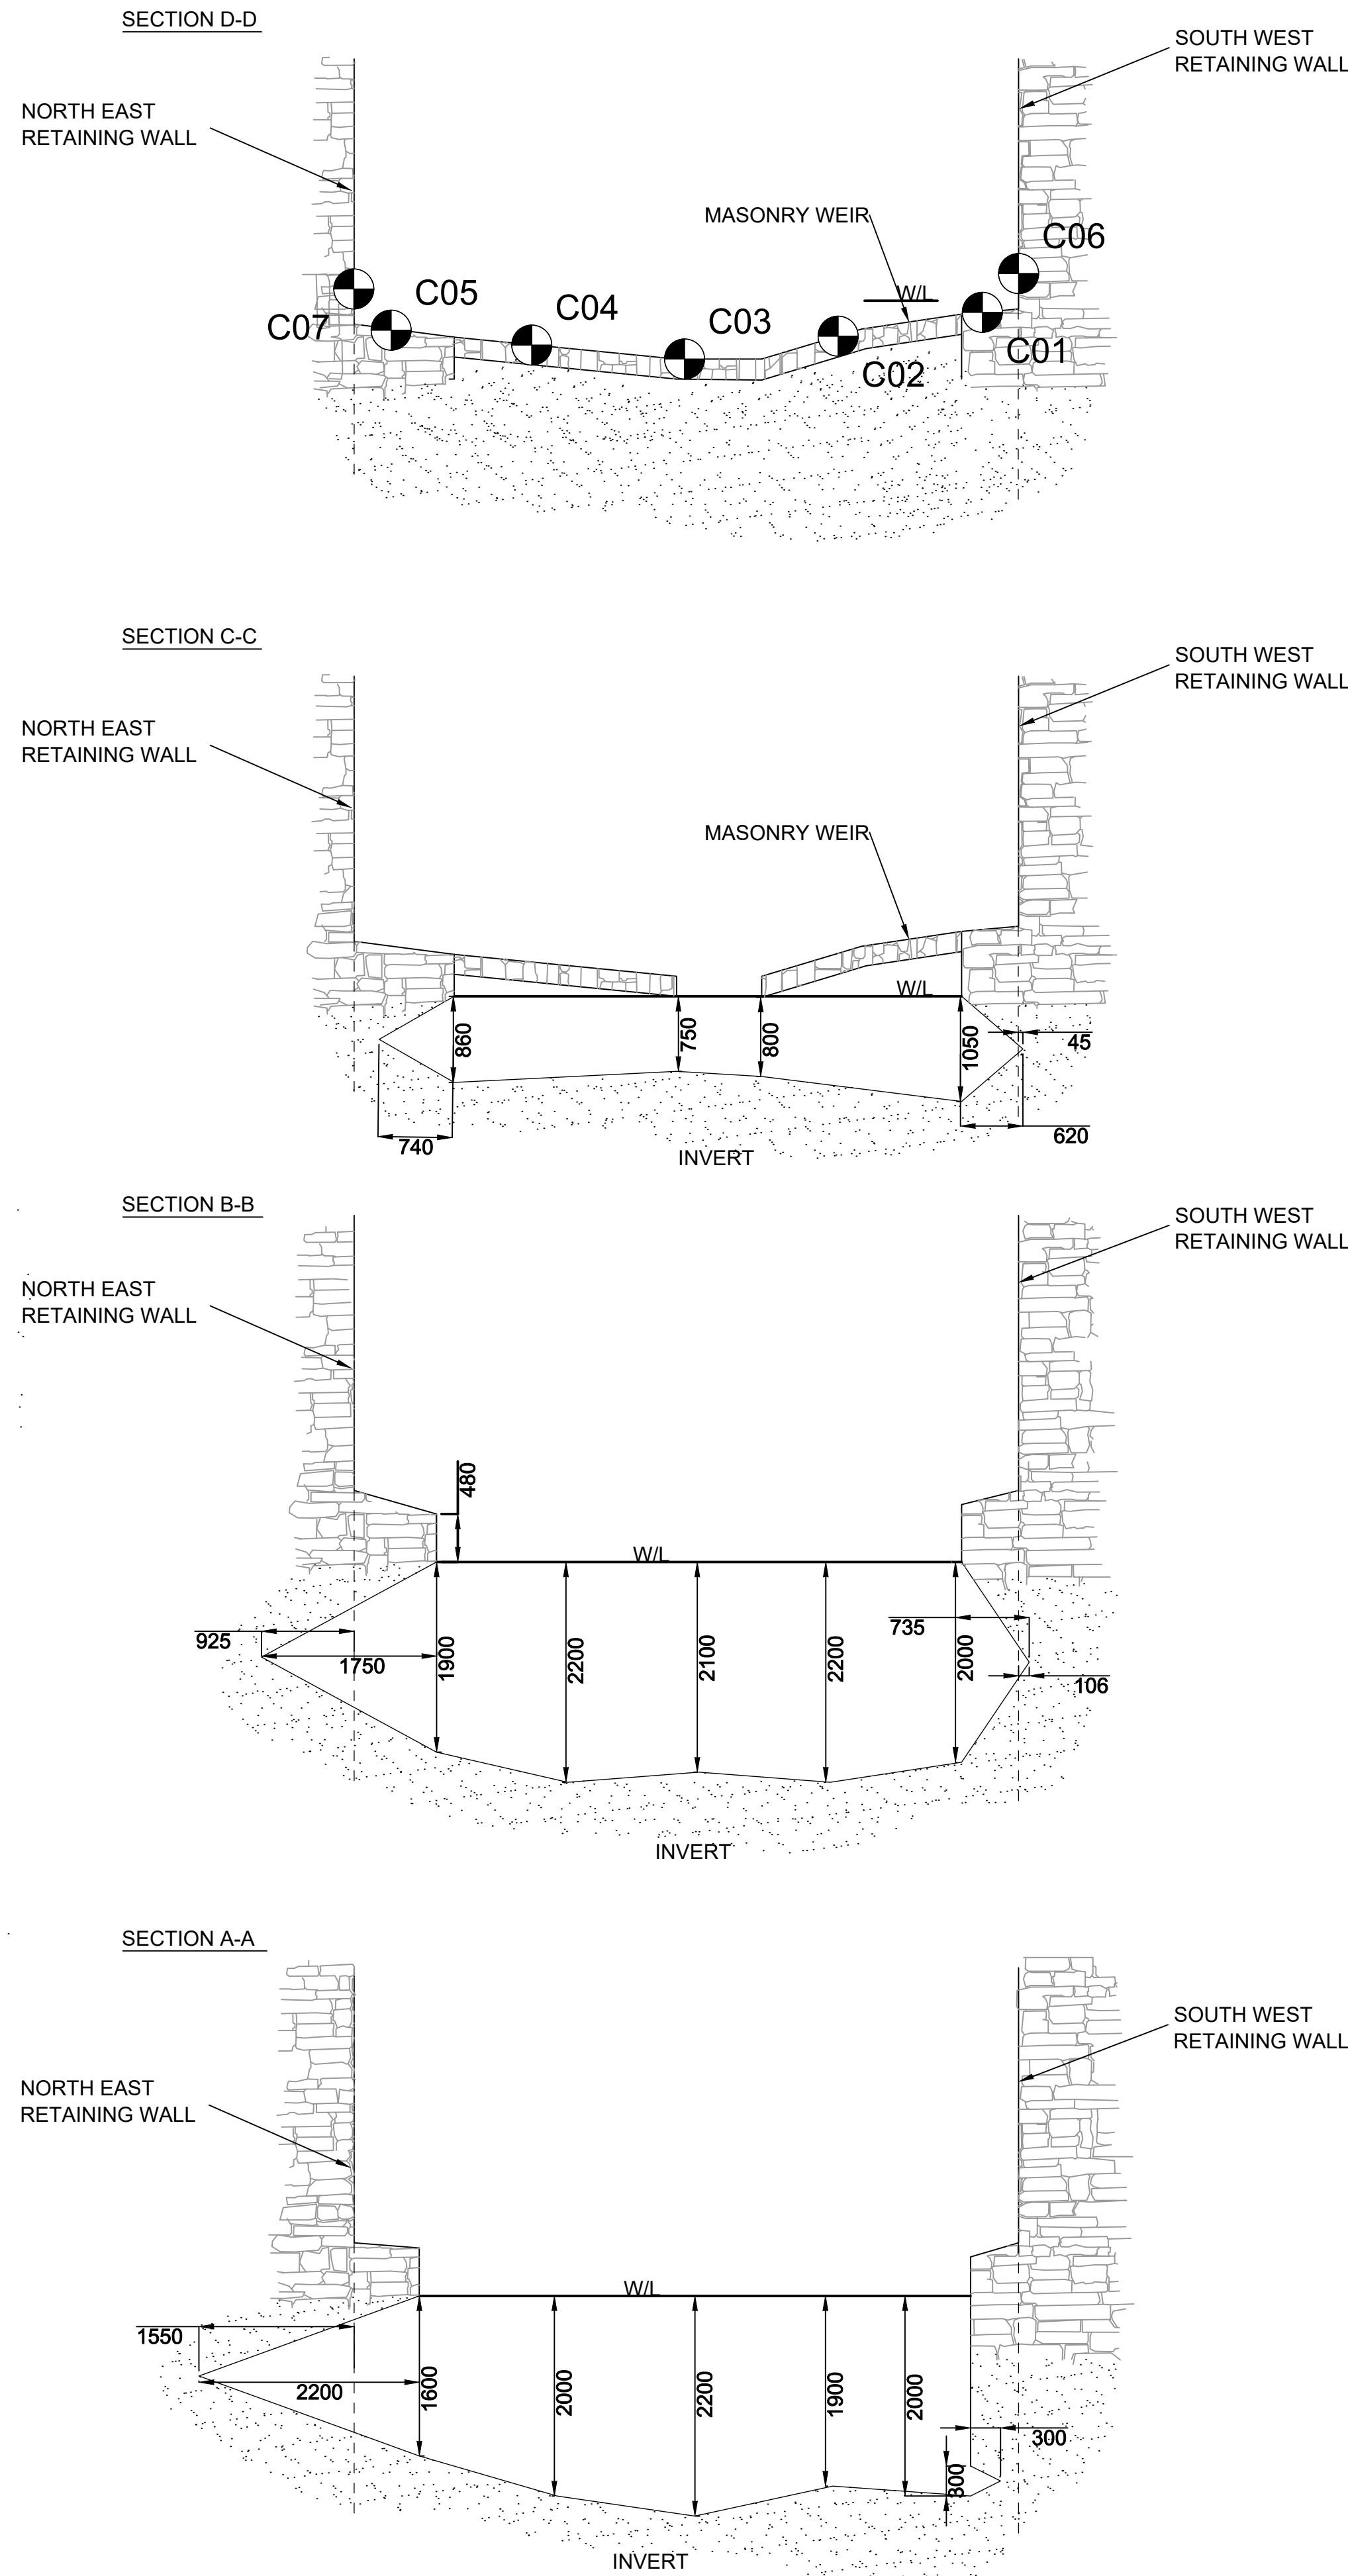

GENERAL NOTES

1. ALL DIMENSIONS ARE IN METRES UNLESS NOTED OTHERWISE.
2. ALL LEVELS ARE IN METRES RELATIVE TO ORDNANCE DATUM NEWLYN (OD) UNLESS NOTED OTHERWISE.
3. ALL COORDINATES ARE IN METRES RELATIVE TO ORDNANCE SURVEY NATIONAL GRID.
4. DO NOT SCALE FROM THIS DRAWING. ALL DIMENSIONS MUST BE CHECKED/VERIFIED ON SITE.
5. ANY DISCREPANCIES NOTED ON SITE ARE TO BE REPORTED TO THE SUPERVISOR IMMEDIATELY.
6. THE ELECTRONIC VERSION OF THIS DRAWING IS NOT TO BE USED FOR SETTING OUT.
7. REFER TO CONTRACT SPECIFICATION FOR DETAILS OF MATERIALS AND WORKMANSHIP TO BE USED FOR THE WORKS SHOWN ON THIS DRAWING.

KEY

- TPn TRAIL PIT
- BHn BOREHOLE
- Cn CORE

UTILITY SERVICES INVESTIGATION GAUGE TO PAS 128			
●	TYPE D: DESK STUDY		
○	TYPE C: DESK STUDY AND SITE RECONNAISSANCE		
○	TYPE B: DESK STUDY WITH SITE RECON AND UTILITY DETECTION SURVEY		
○	TYPE A: DESK STUDY WITH SITE RECON, UTILITY DETECTION SURVEY & TRIAL HOLES		
TYPE D	TYPE C	TYPE B	TYPE A
None			
THE POSITION OF ANY EXISTING PUBLIC OR PRIVATE SEWERS, UTILITY SERVICES, PLANT OR APPARATUS SHOWN ON THIS DRAWING HAS BEEN OBTAINED FROM STATUTORY RECORDS. THE INFORMATION SHOWN IS BELIEVED TO BE CORRECT BUT NO WARRANTY TO THIS IS EXPRESSED OR IMPLIED. OTHER SUCH PLANT OR APPARATUS MAY ALSO BE PRESENT BUT NOT SHOWN. INVESTIGATIONS SHOULD BE UNDERTAKEN ON SITE CONFIRMING LOCATIONS BEFORE BREAKING GROUND.			

Rev.:	Date	28/09/22	Drawn	HR	Designed	EH	Checked	EH	Approved	SC
Client Approval										
A - Approved										
B - Approved with Revisions										
C - Do Not Use										


The Old School House
St. Joseph's Street
Tadcaster
North Yorkshire
LS24 9HA

T +44 (0)1937 837900
E info@jbaconsulting.com
www.jbaconsulting.com
Twitter @JBAConsulting



Project **RESOLVEN AQUADUCT & WEIR**

Title **STRUCTURAL INVESTIGATION PLAN**

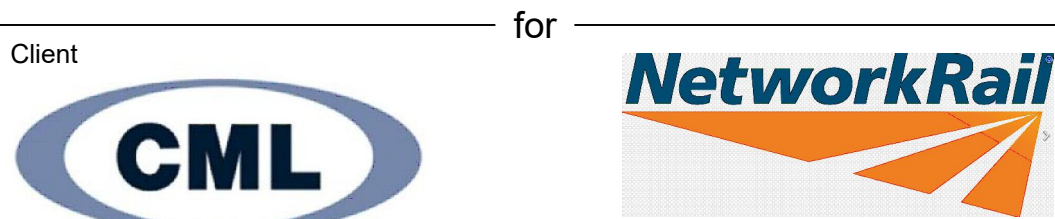

The property of this drawing and design vested in Jeremy Benn Associates Ltd. It shall not be reproduced in whole or in part, nor disclosed to a third party, without the prior written consent of Jeremy Benn Associates Ltd.									
Drawn:	M H RAUF	05/09/22	Designed:	M H RAUF	05/09/22				
Checked:	E HOGAN	07/09/22	Approved:	S RIDDLESTONE	07/09/22				
Project Reference: W22-1188			Scale: AS SHOWN						
Drawing Number: W22-1188-JBA-00-00-DR-GT-0002			Status:	A4	Revision:	C01	Sheet Size: A1		