



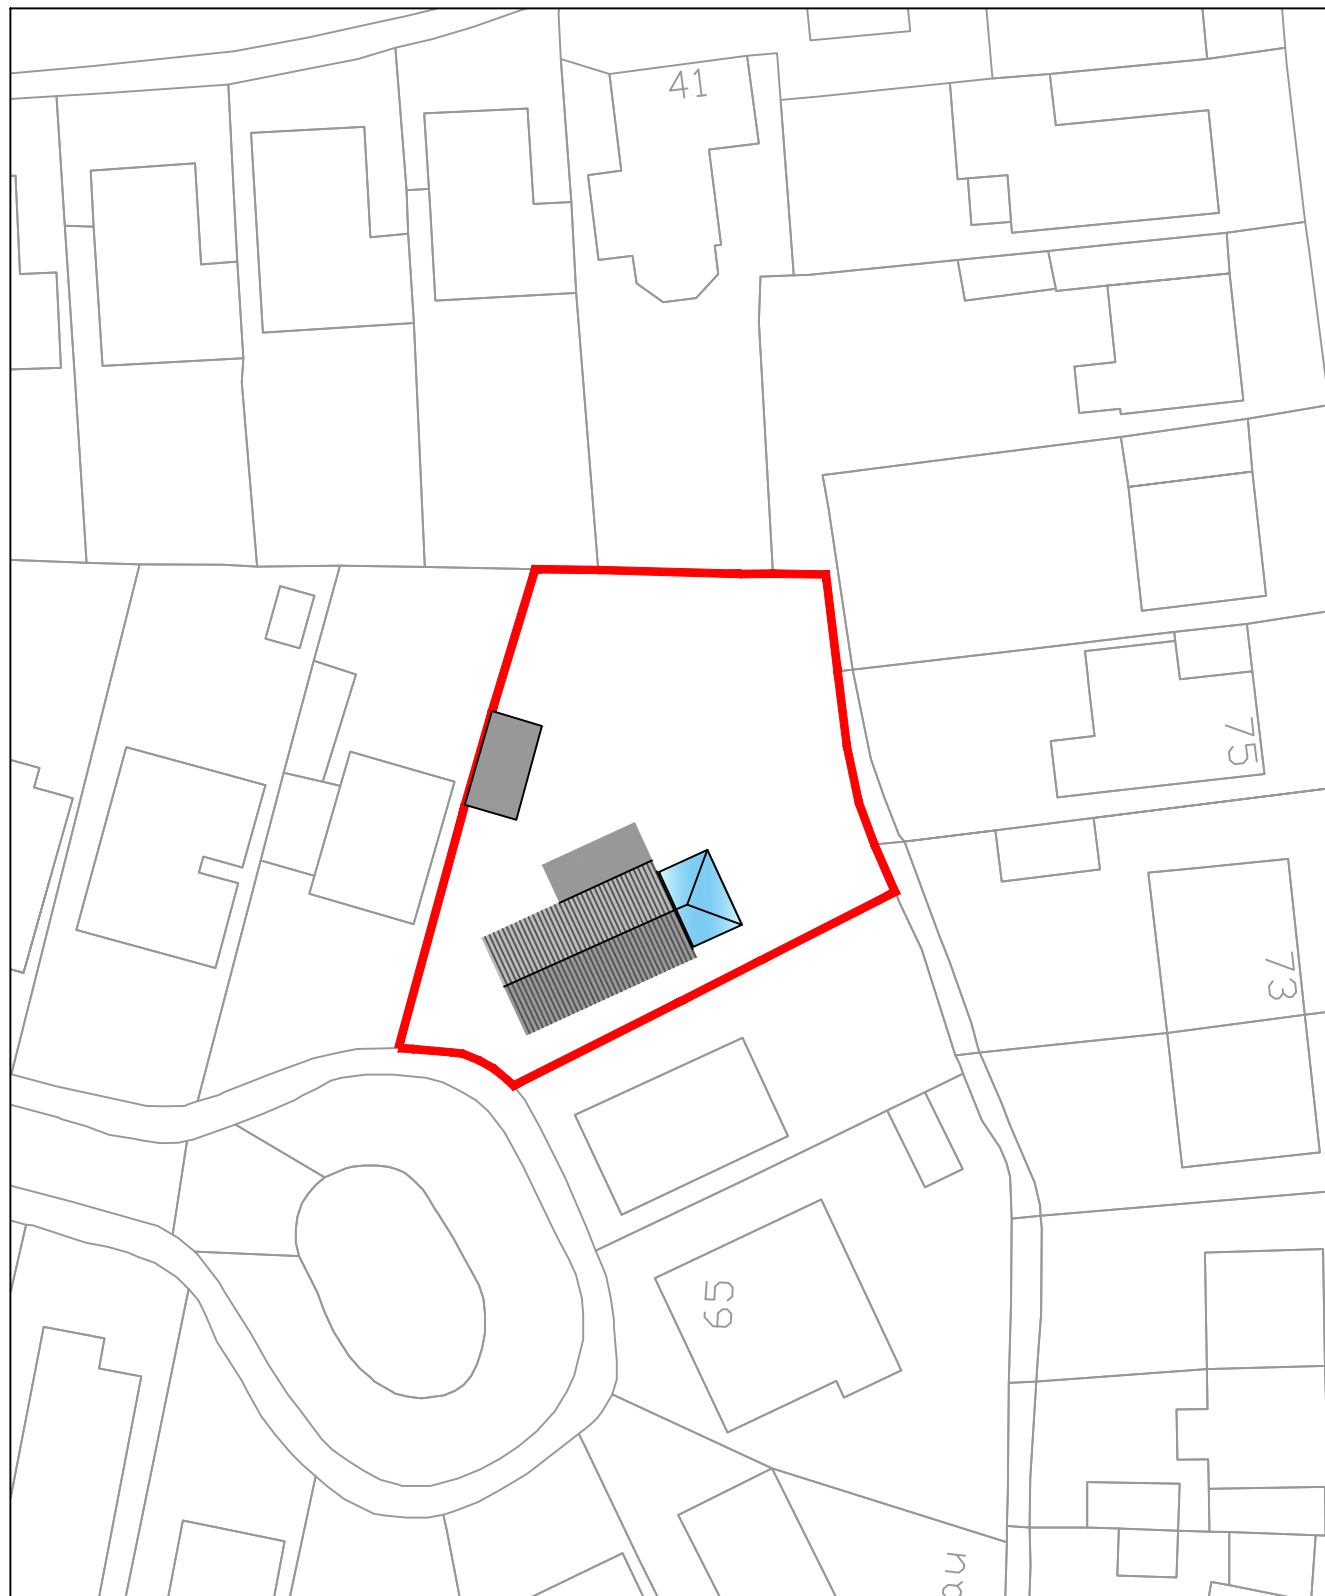

EXISTING SITE PLAN

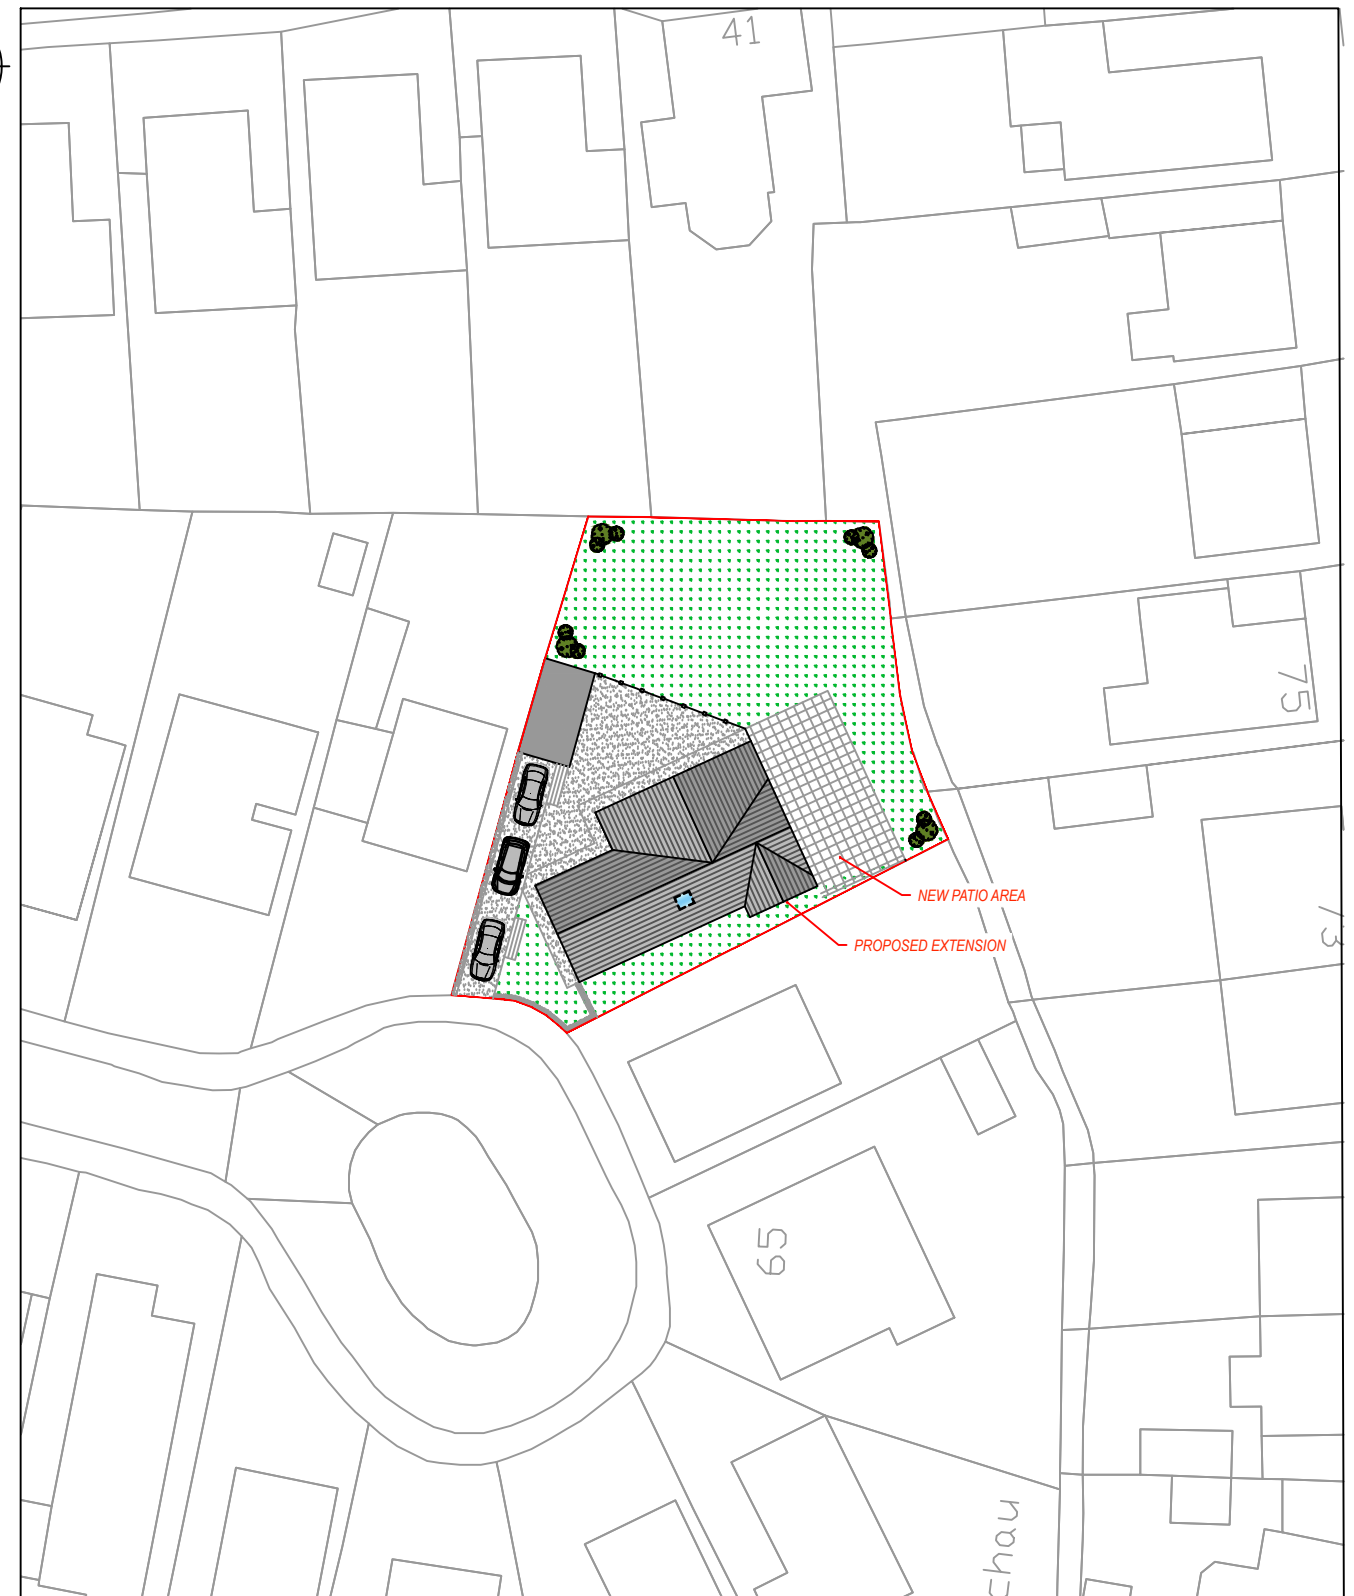

PROPOSED SITE PLAN

Client:

MRS ANN JONES,
61 DELFFORDD,
RHOS,
SA8 3EJ

Project Title:

PROPOSED BUNGALOW
EXTENSION

General Notes:

1. Do not scale from this drawing, take figured dimensions only.
2. Dimensions are in millimeters unless otherwise stated.

Drawing Issue:

PLANNING

Drawing Title:

EXISTING AND PROPOSED SITE PLAN

Drawing No: 200

Revision: A

Date: NOVEMBER 2022

Revised:

Scale(s): 1:500

Paper Size: A3