



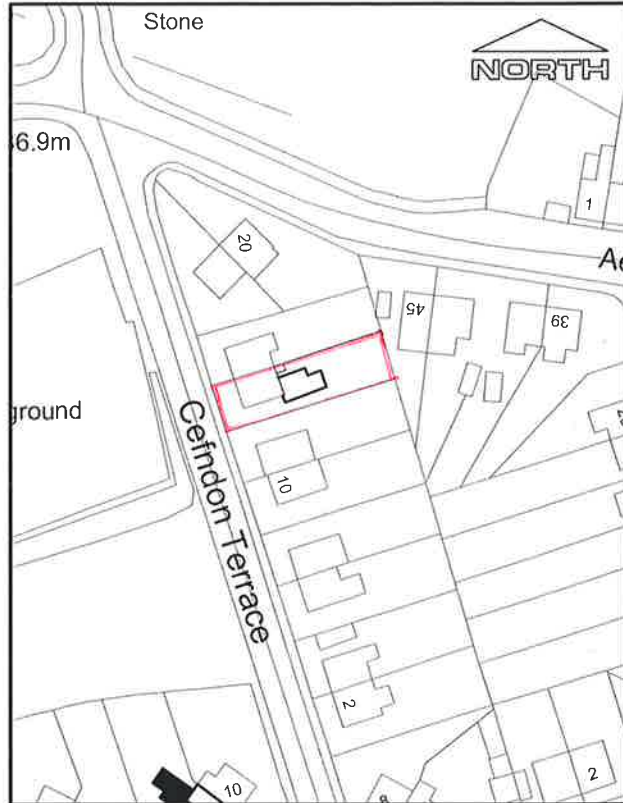


Site Location Plan - 1:1250

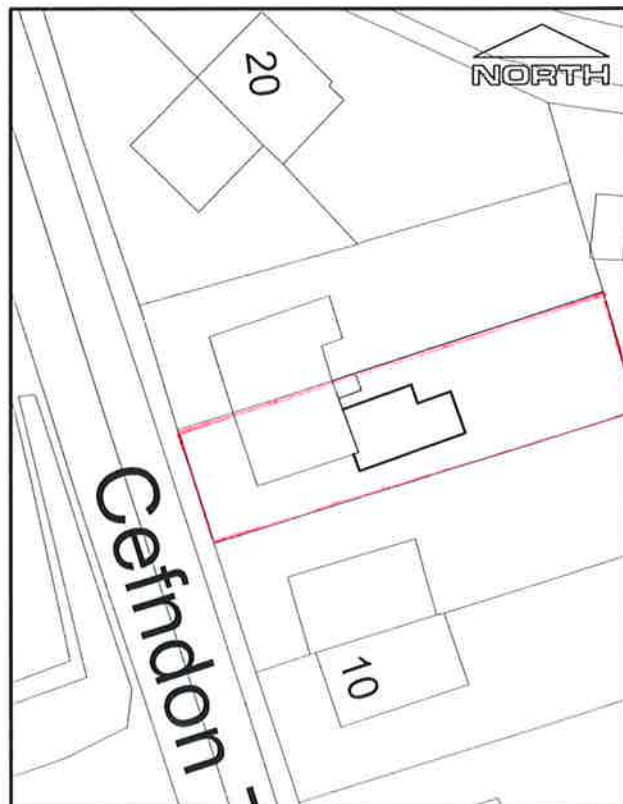

Site Plan - 1:500

Existing Plan - 1:100

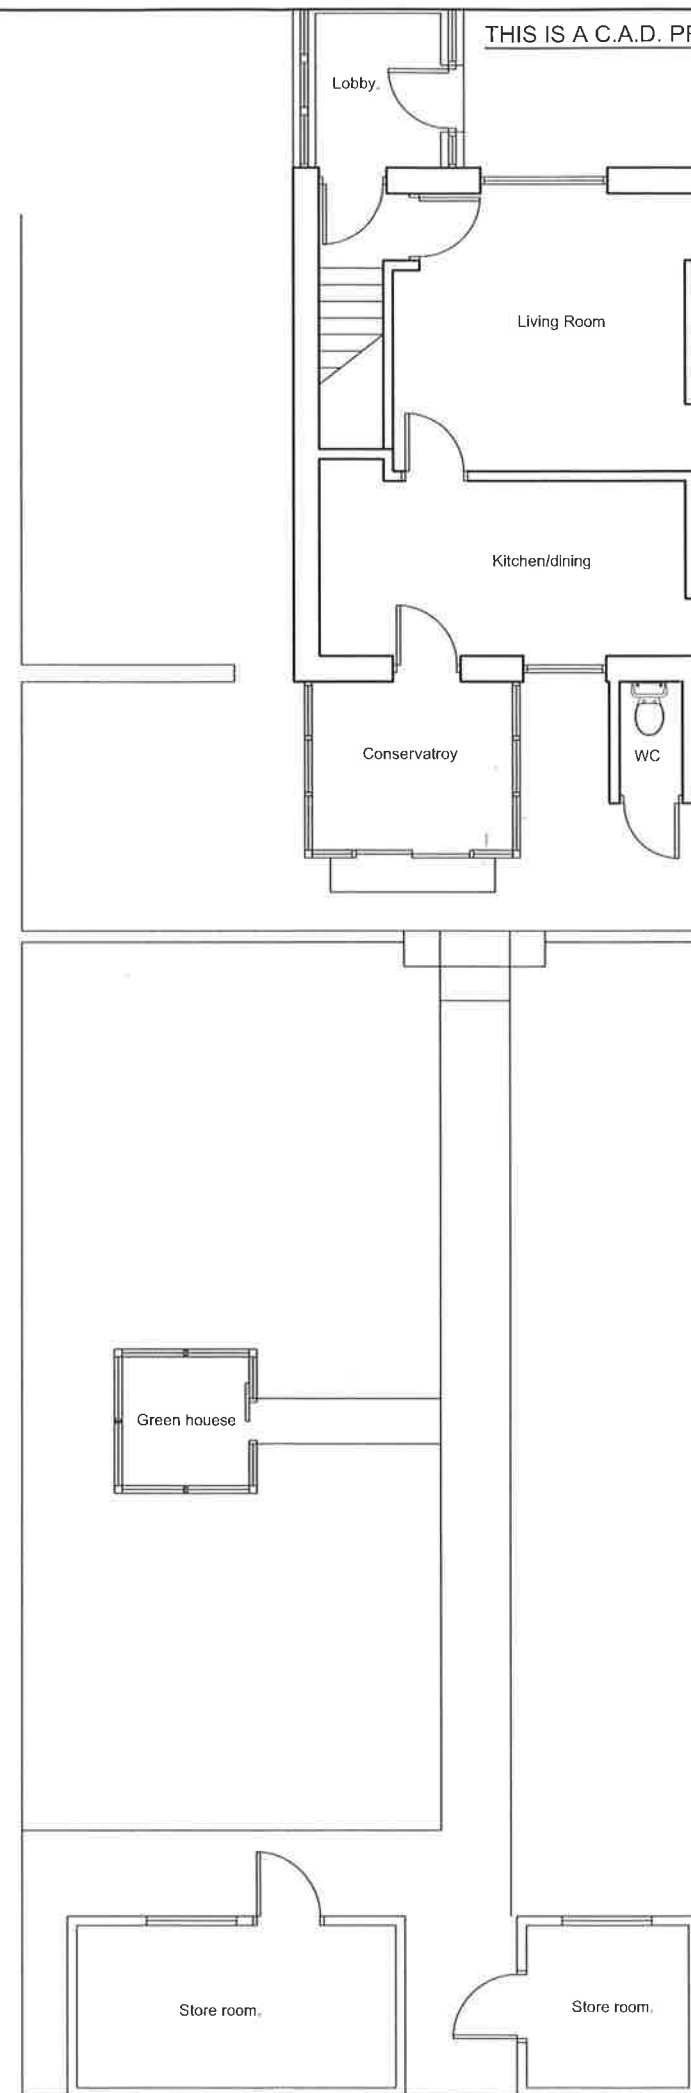

THIS IS A C.A.D. PRODUCED DRAWING AND SHOULD NOT BE AMENDED BY HAND.

NOTES

- 1 All dimensions in millimetres unless otherwise stated.
- 2 Do not scale off drawing. All dimensions to be checked on site.

Rev	Details	Dr	Date
Cyngor Castell-nedd Port Talbot Neath Port Talbot Council Cyngor Castell-nedd Port Talbot Neath Port Talbot Council Social Services, Health and Housing Housing Renewal and Adaptations Service Tregellies Court Neath Abbey Road Neath Abbey Neath SA10 7DF			
Project 14 Cefndon Terrace, Cwmavon, Port Talbot Bedroom/shower Extension Existing & Location Plans			
Drawn	sfc	Checked	Approved
Date	9.11.22	Date	Date
Scale	1:100 or as shown		
Drawing No.		DFG5507/01	