


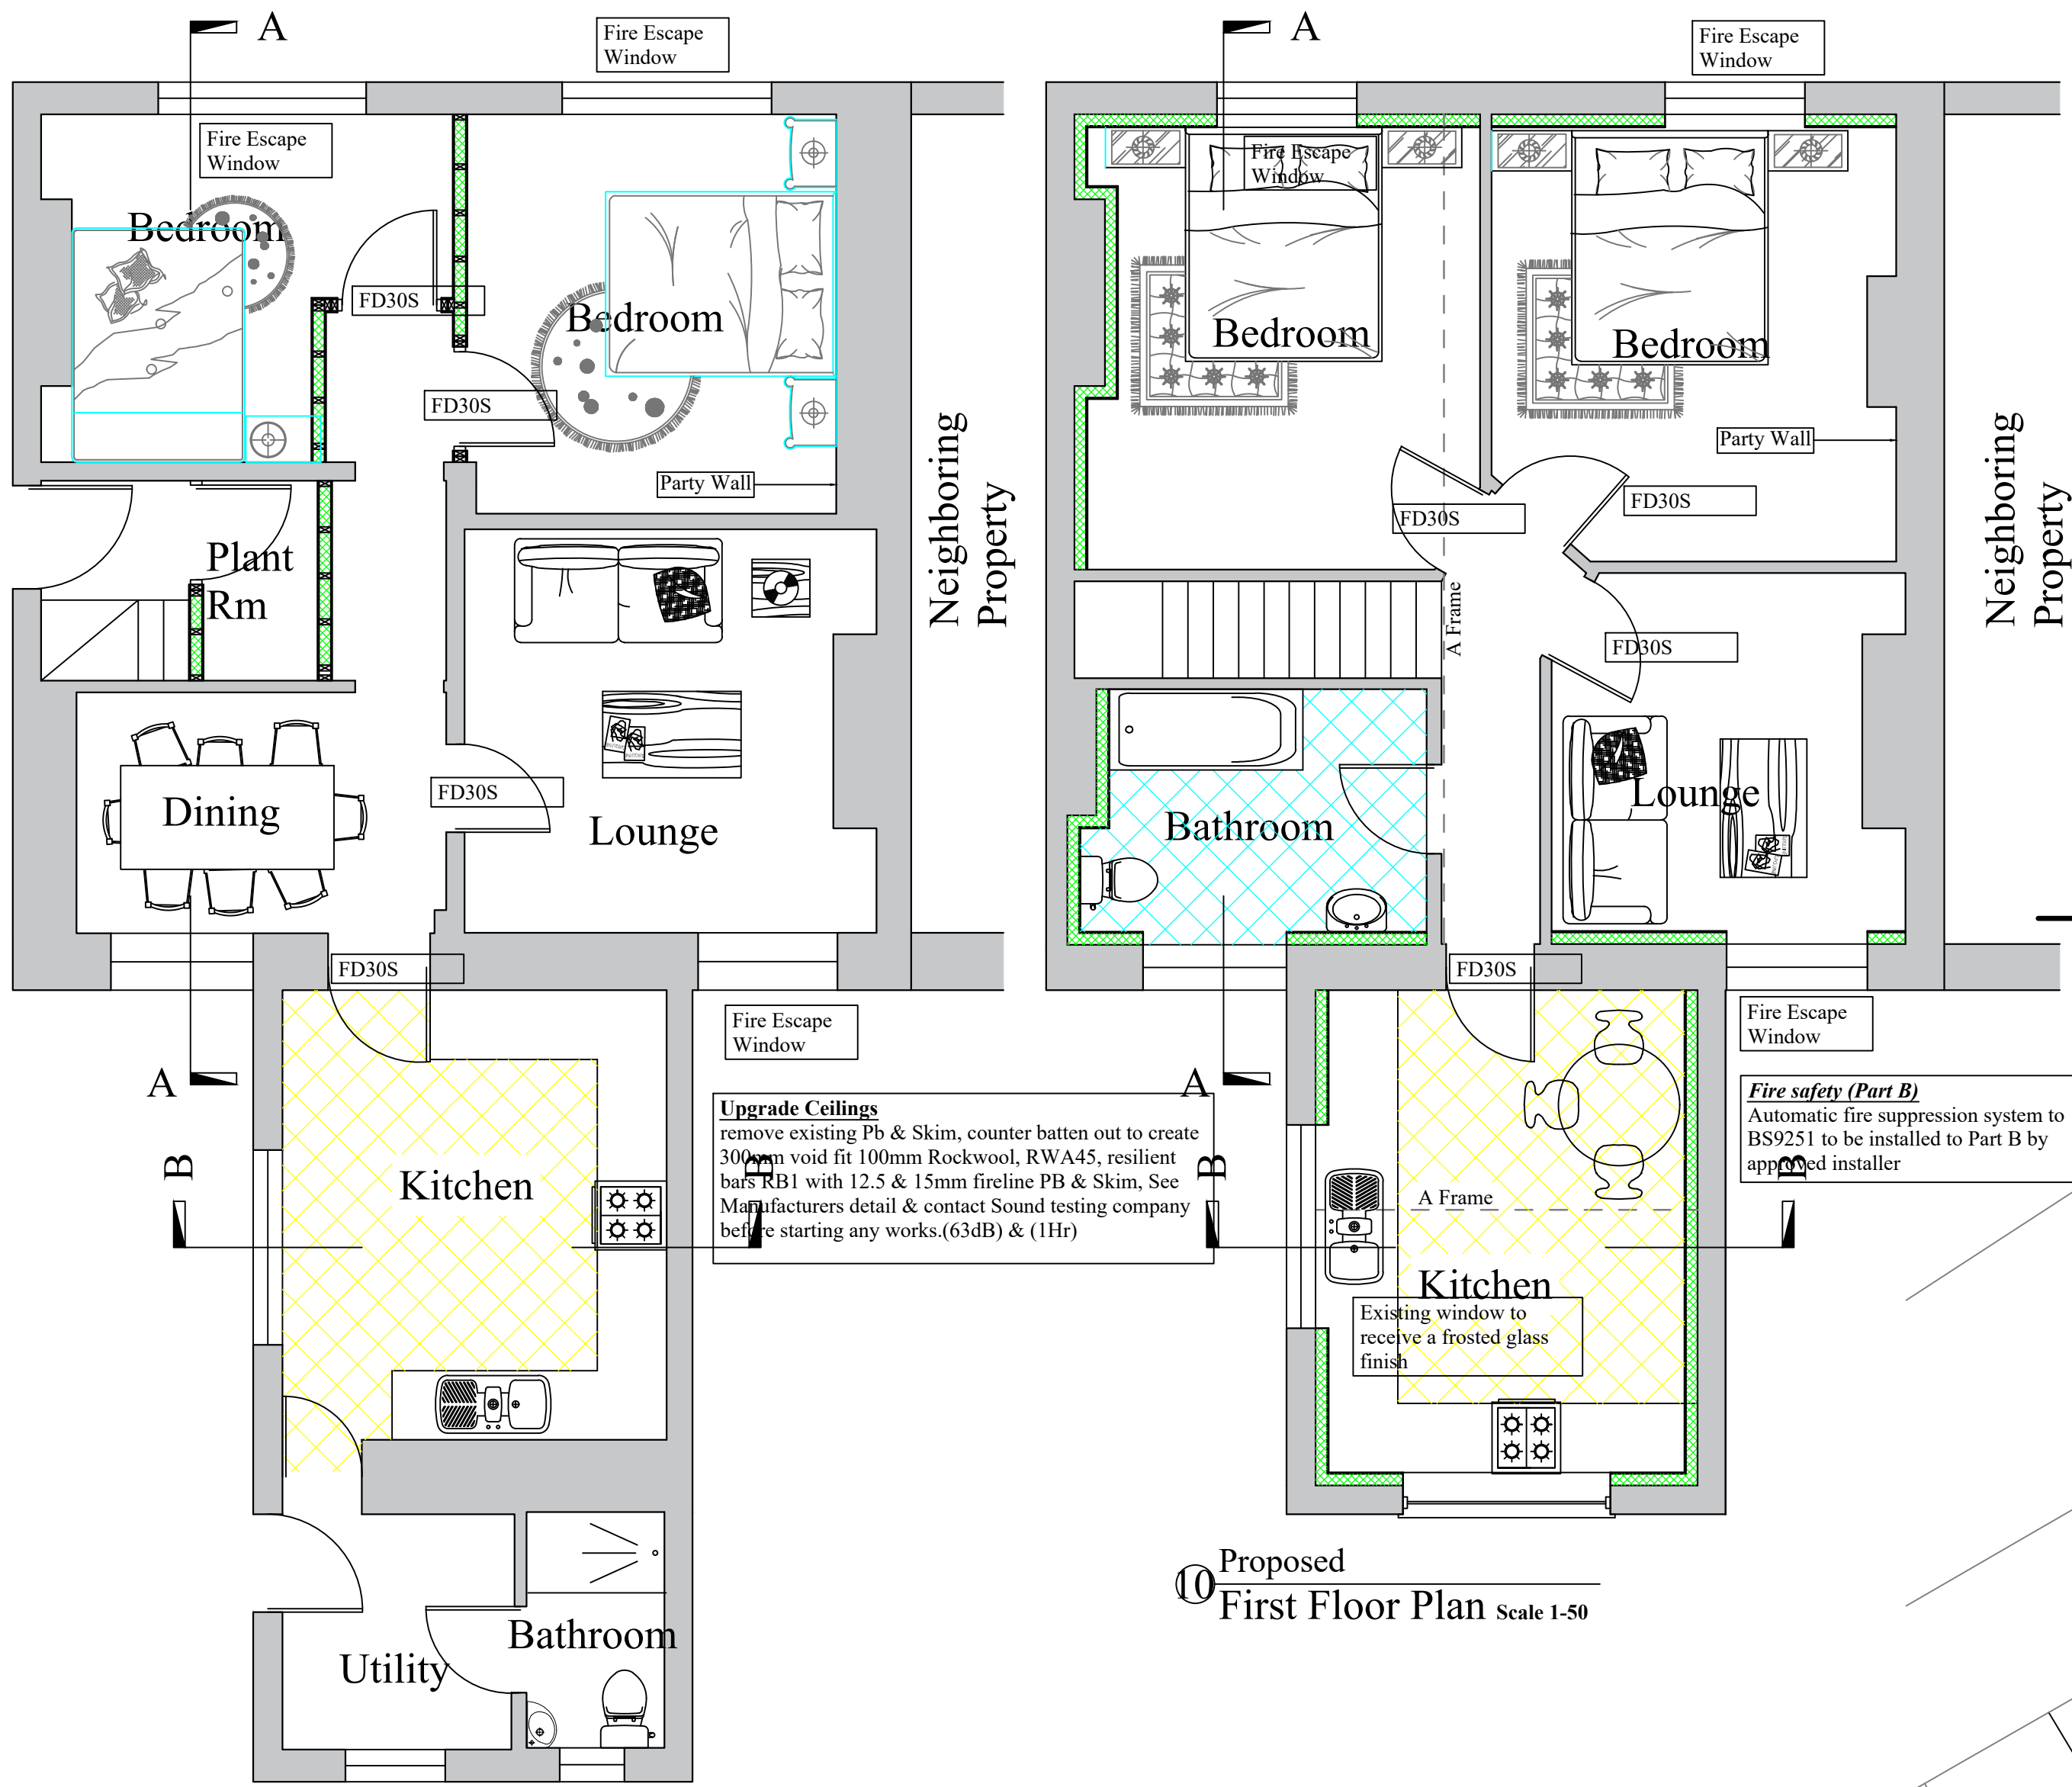


9 Proposed Ground Floor Plan Scale 1-50


12 Typical Section B-B Scale 1-50

11 Typical Section A-A Scale 1-50


10 Proposed First Floor Plan Scale 1-50

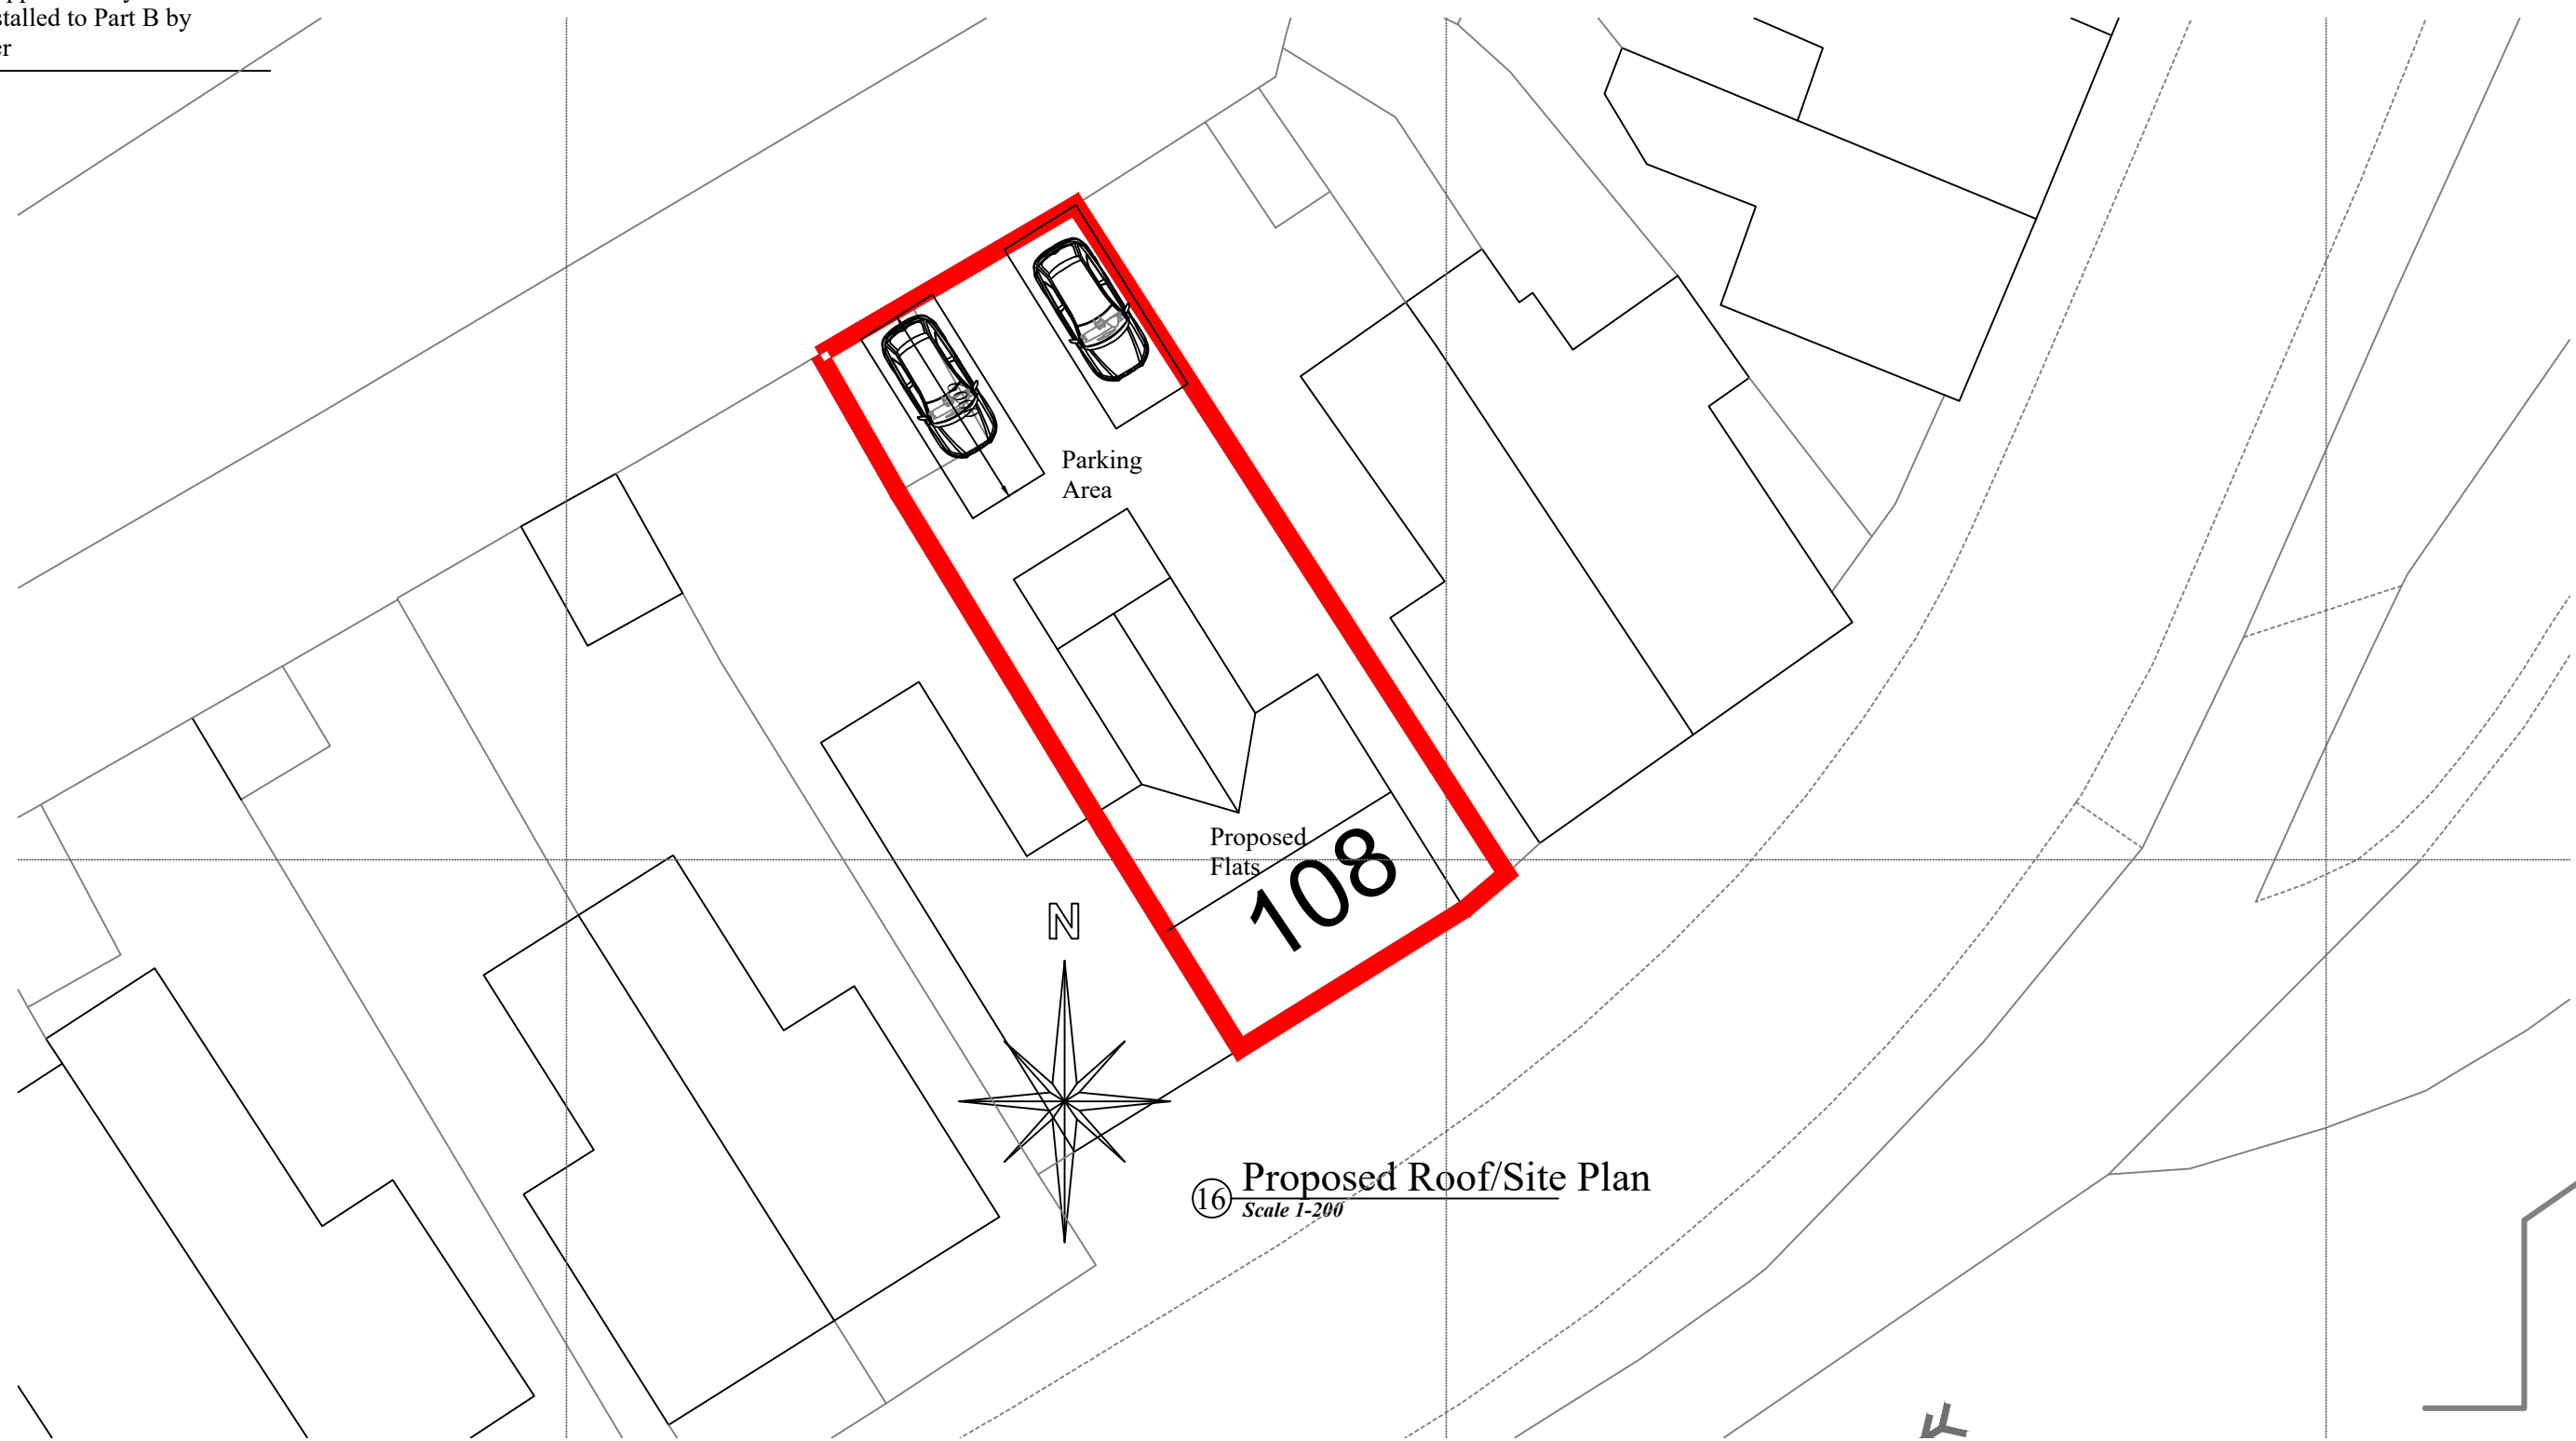

16 Proposed Roof/Site Plan Scale 1-200

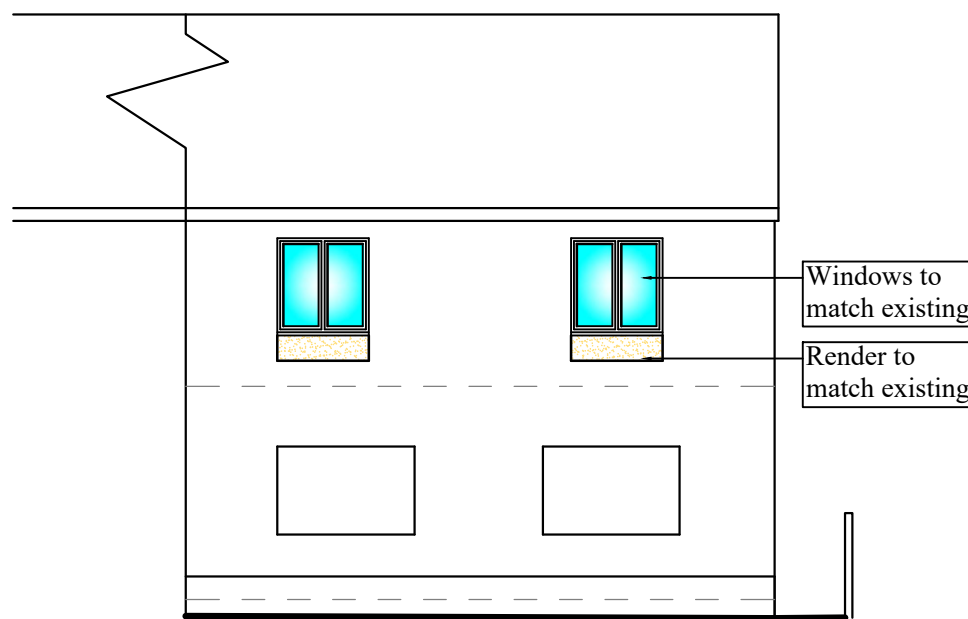

13 Proposed Front Elevation Scale 1-100

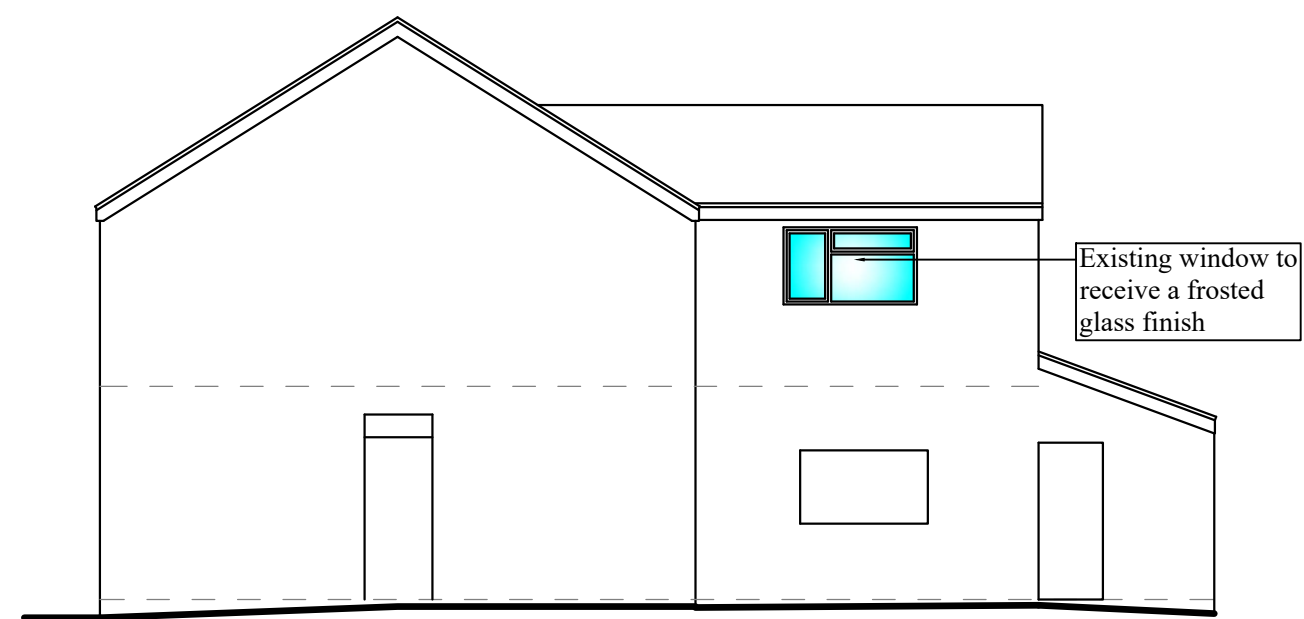

14 Proposed Side Elevation Scale 1-100



15 Proposed Rear Elevation Scale 1-100

ARCHI-TECH
Architectural Design & Management

Unit 3, Canolfan Teifi, Pendre, Cardigan, SA43 1JL

Tel: (01239) 621887. Mob: 07968941849. Email: info@architechwales.com
Archi-Tech is the trading name of Stewart J. Corbett Architectural Design & Management

PROJECT Proposed 108 High Street Glynneath SA11 5AL	Drg No- CD1129-P01C	Scale: 1/200, 1/100, 1/50.	Amended 09th January 2023

Revisions-
1)-Added frosted glass to existing window in first floor kitchen
2)-