




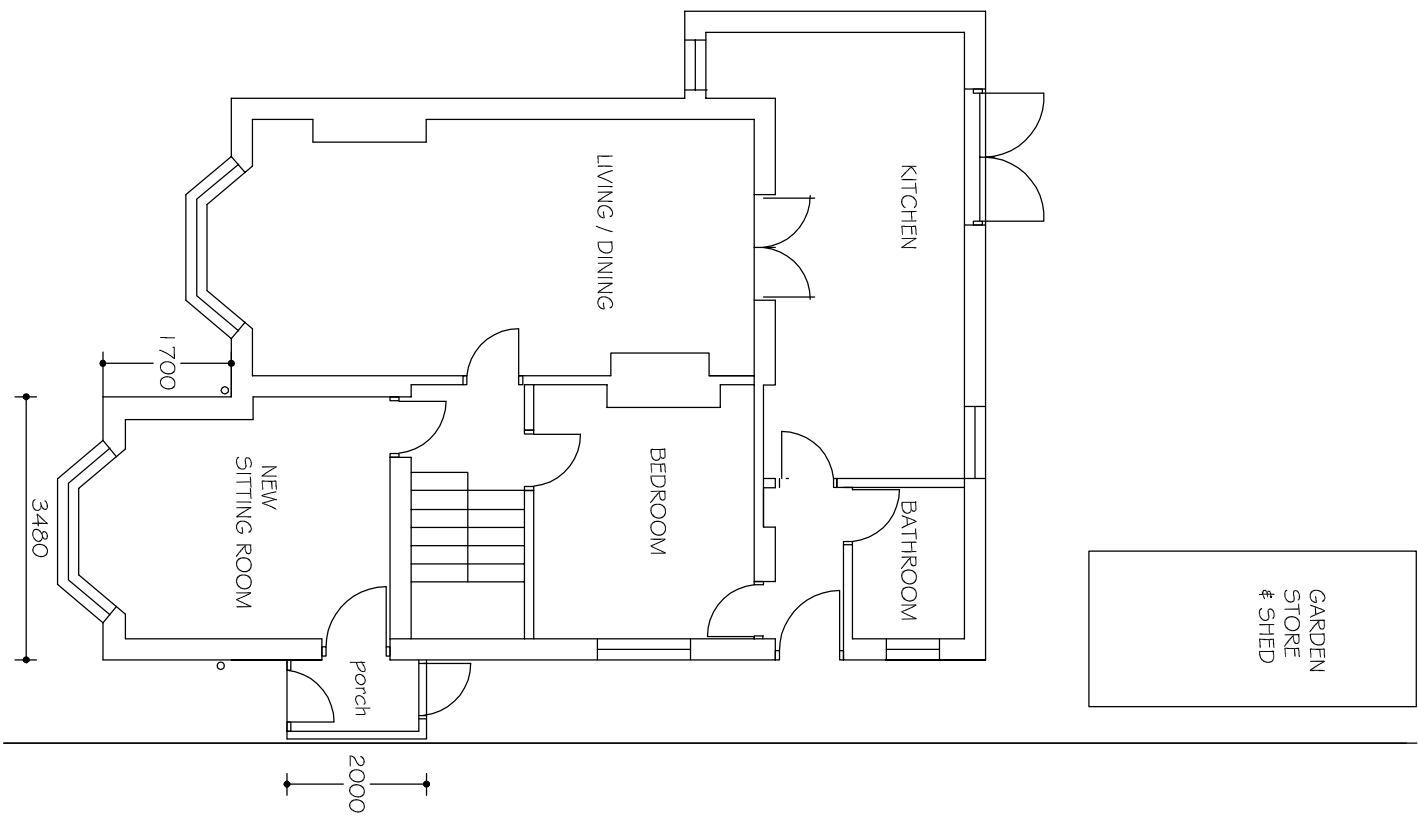


PROPOSED GROUND FLOOR PLAN

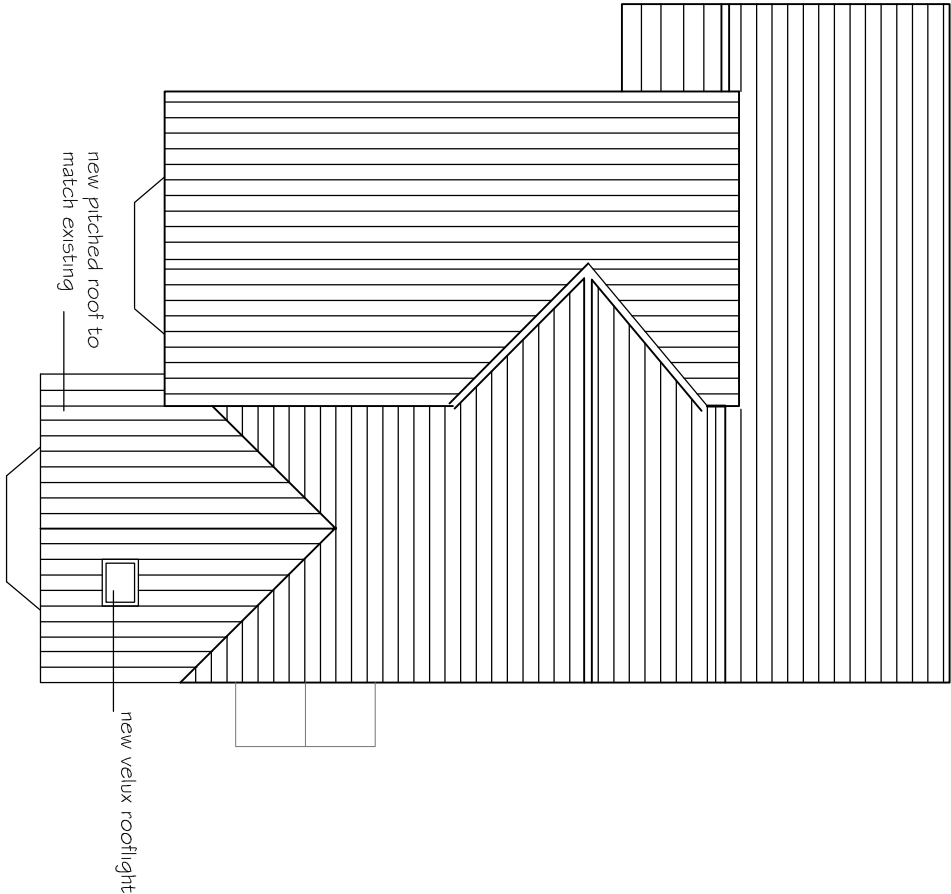

PROPOSED ROOF PLAN

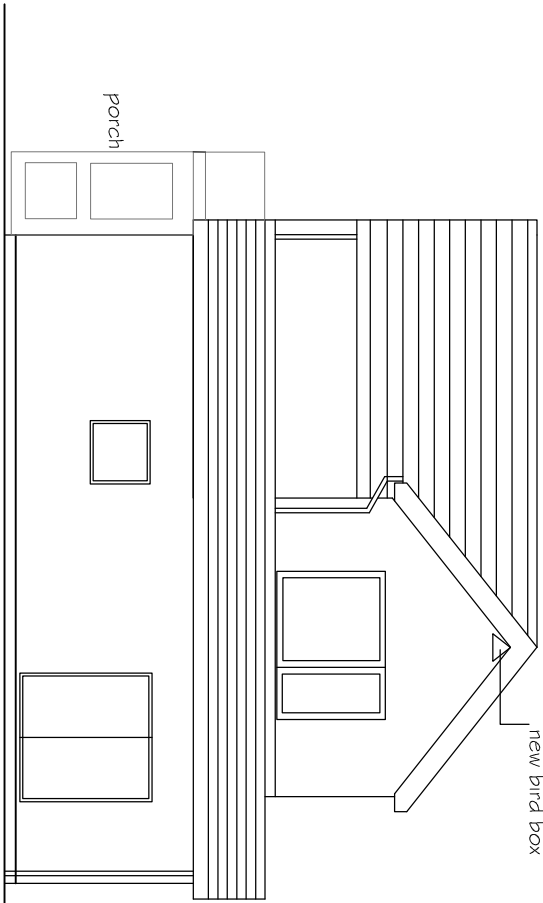

PROPOSED REAR ELEVATION

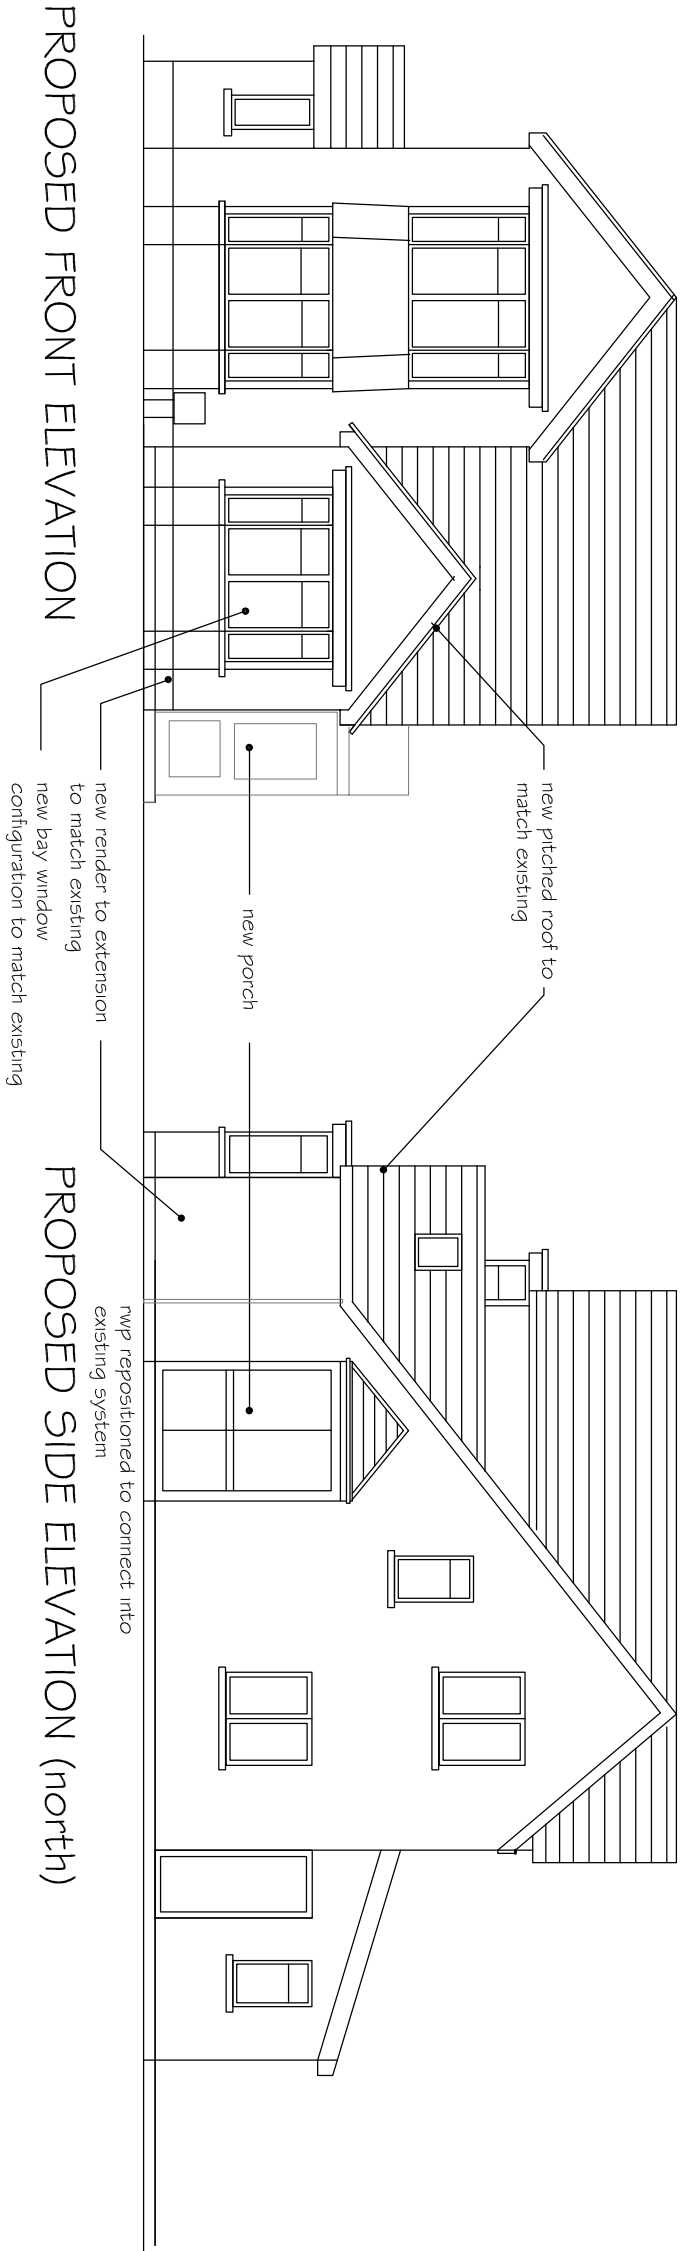

PROPOSED SIDE ELEVATION (north)

PROPOSED SIDE ELEVATION (south)

SCHEDULE OF MATERIALS
to new work
Walls ~ light grey spar dash render on blockwork.
Roof ~ Grey concrete tiles
grey membrane to bay window flat roof
Fenestration ~ White upvc windows and doors
Fascias soffits and rv goods ~ white upvc
Side porch ~ solid panel white upvc to boundary
facing wall, opaque glass to doors

PLANNING APPLICATION PROPOSED ARRANGEMENTS

PROPOSED SINGLE STOREY EXTENSION
247 SWANSEA ROAD, TREBANOS
FOR MR D. WALSH
GENERAL ARRANGEMENTS
Scale 1:100 @ A2 DEC 2022. DRWG NO 247 PL 2B