



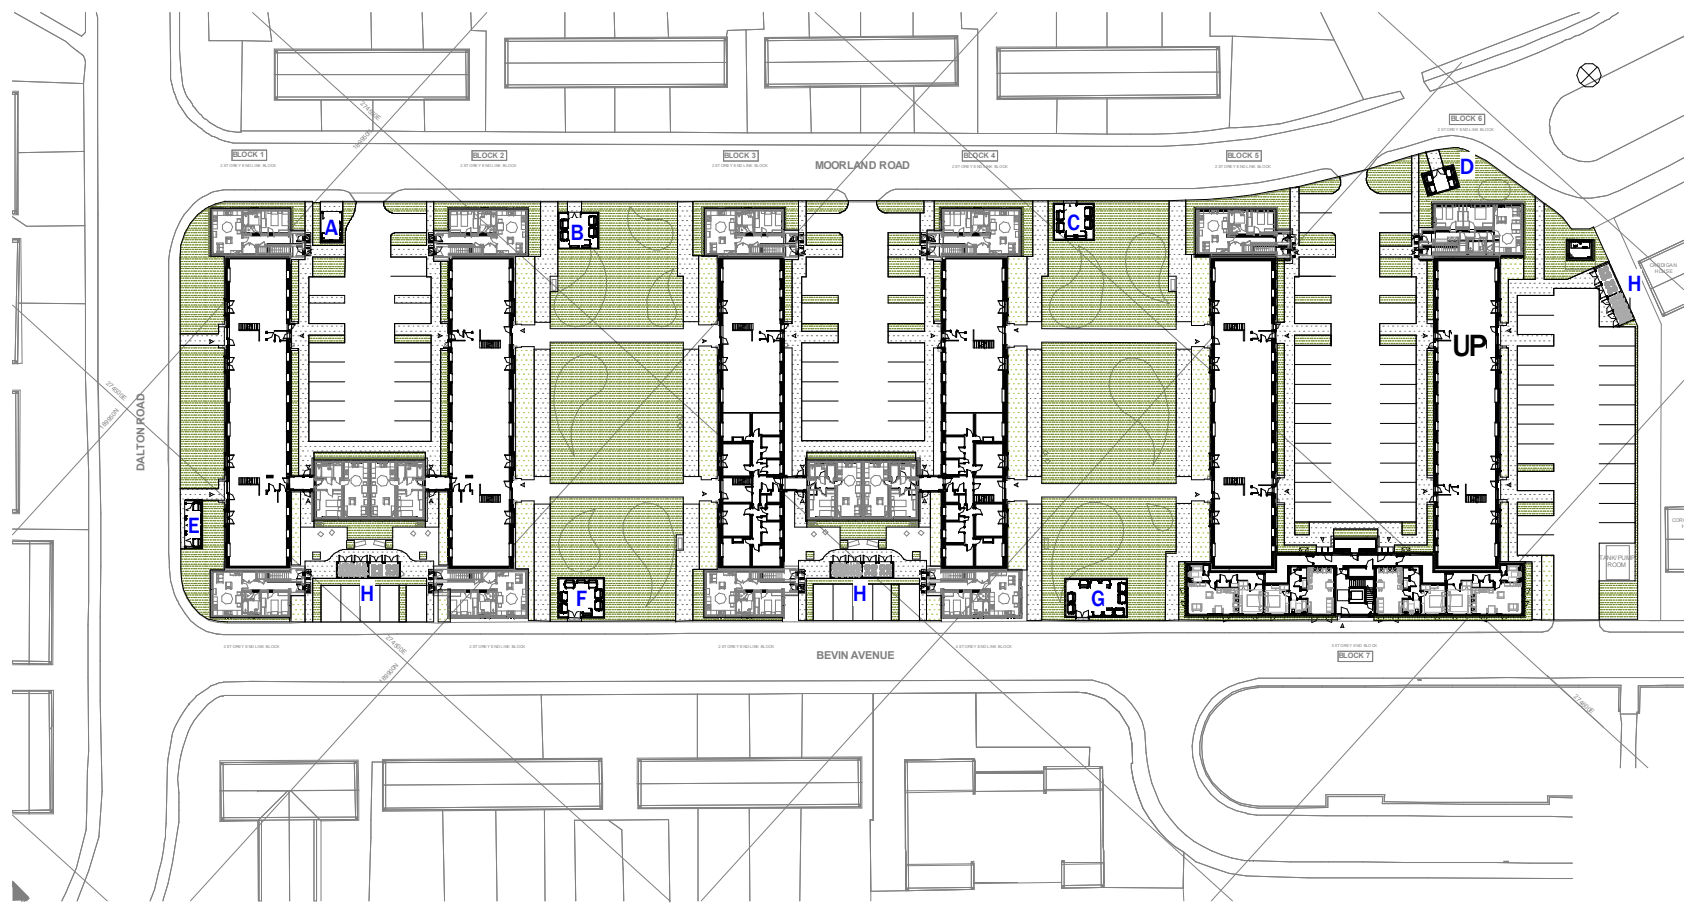



01 SITE PLAN - KEY

1 : 1000

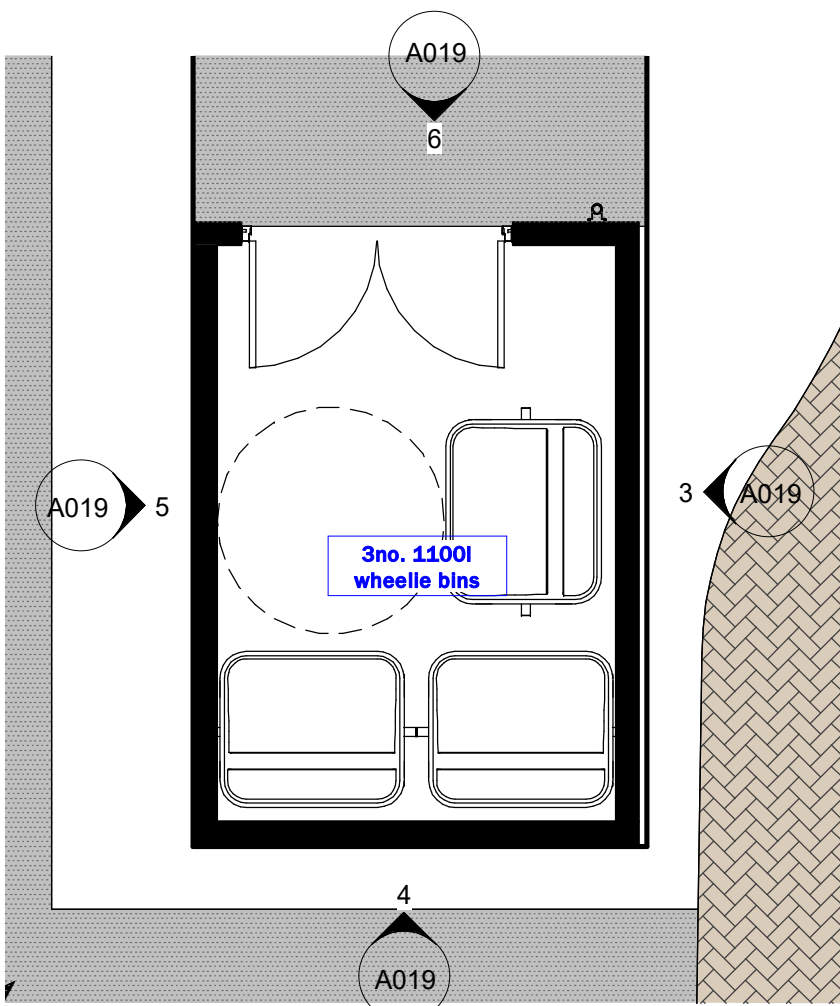

03 BIN A - ELEVATION 1

1 : 100

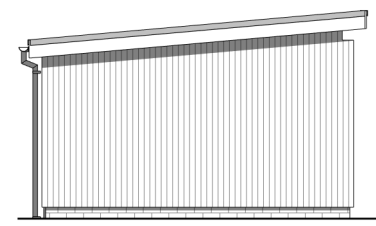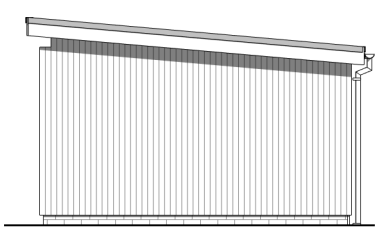


05 BIN A - ELEVATION 3

1 : 100


04 BIN A - ELEVATION 2

1 : 100

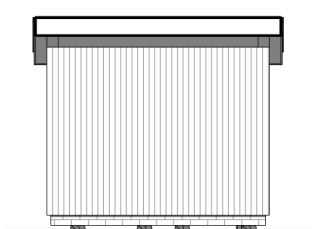


06 BIN A - ELEVATION 4

1 : 100

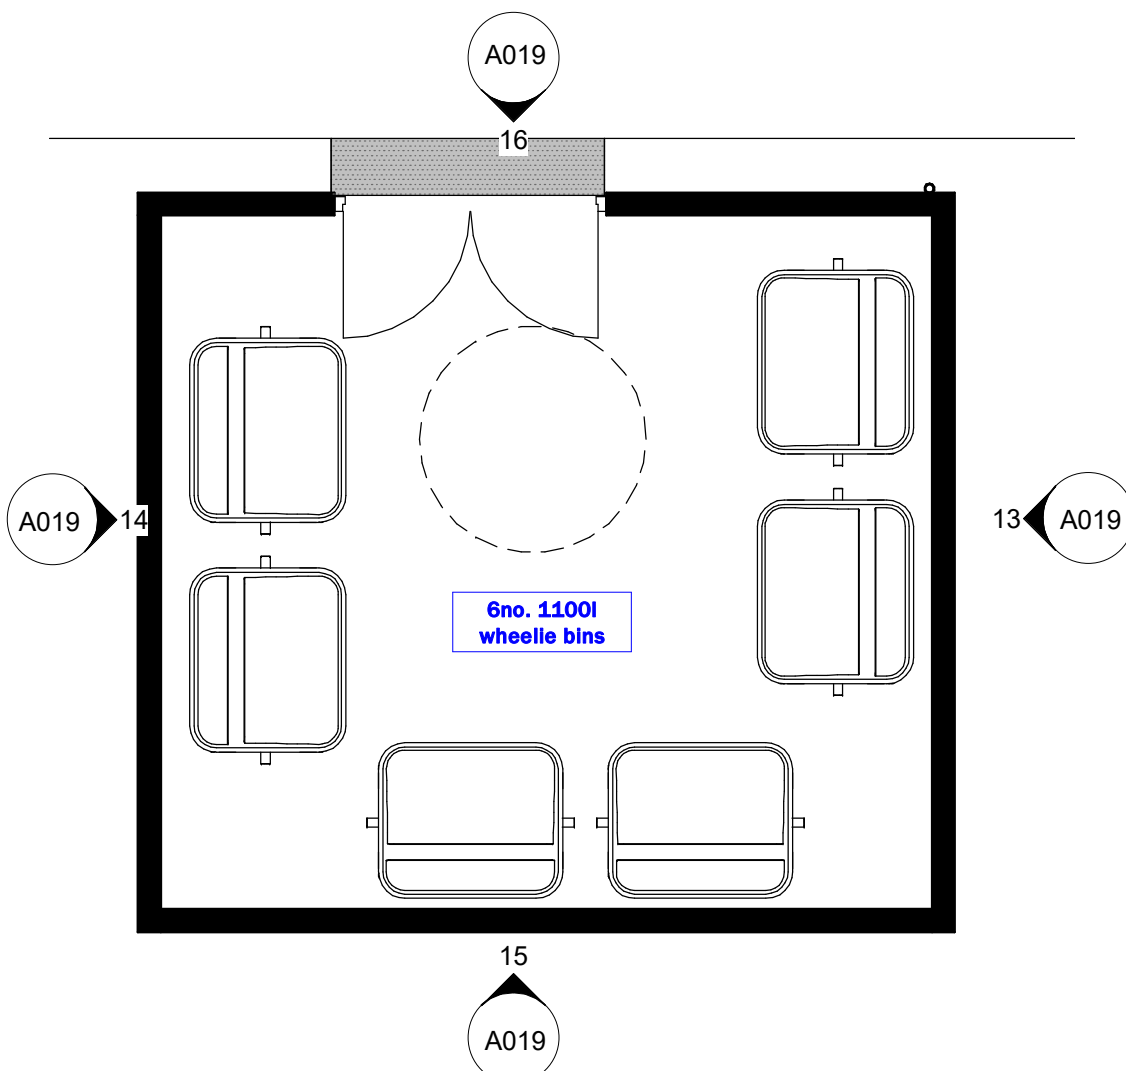


07 BIN STORE C

1 : 50

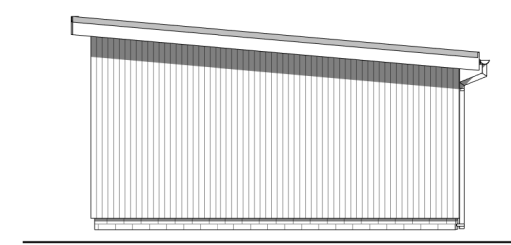


013 BIN C - ELEVATION 1

1 : 100

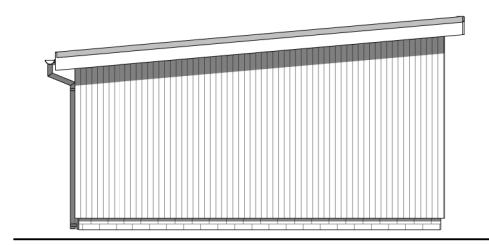


014 BIN C - ELEVATION 2

1 : 100

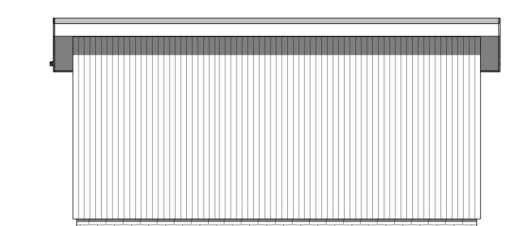

015 BIN C - ELEVATION 3

1 : 100

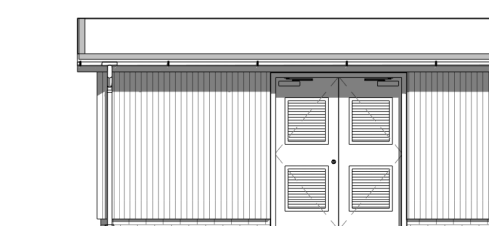


016 BIN C - ELEVATION 4

1 : 100



02 BIN STORE A

1 : 50

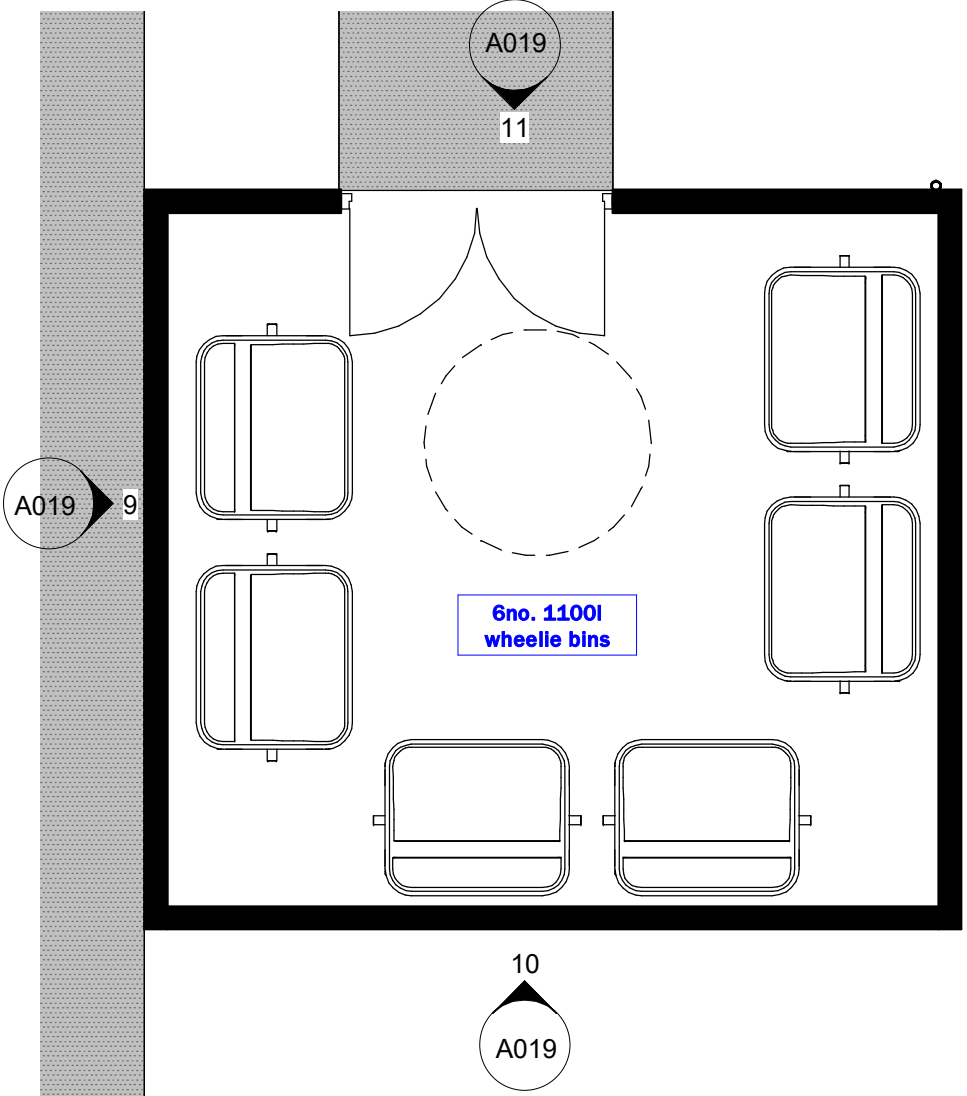


08 BIN B - ELEVATION 1

1 : 100

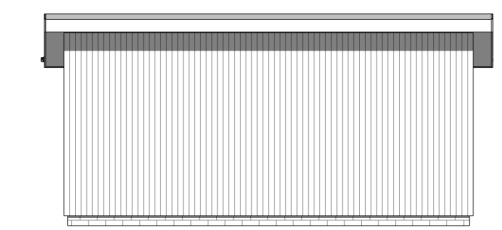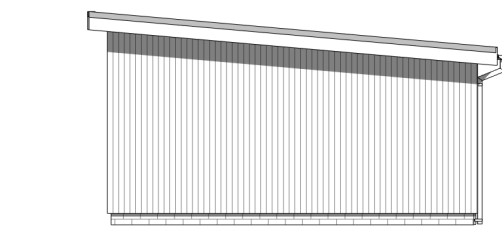


010 BIN B - ELEVATION 3

1 : 100

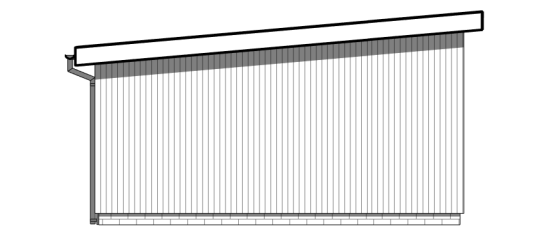


09 BIN B - ELEVATION 2

1 : 100

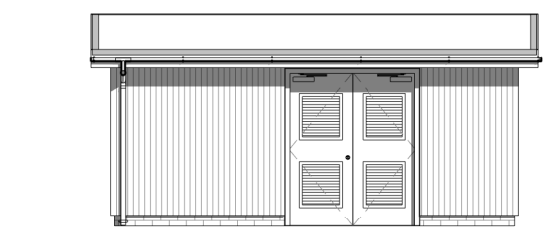


011 BIN B - ELEVATION 4

1 : 100

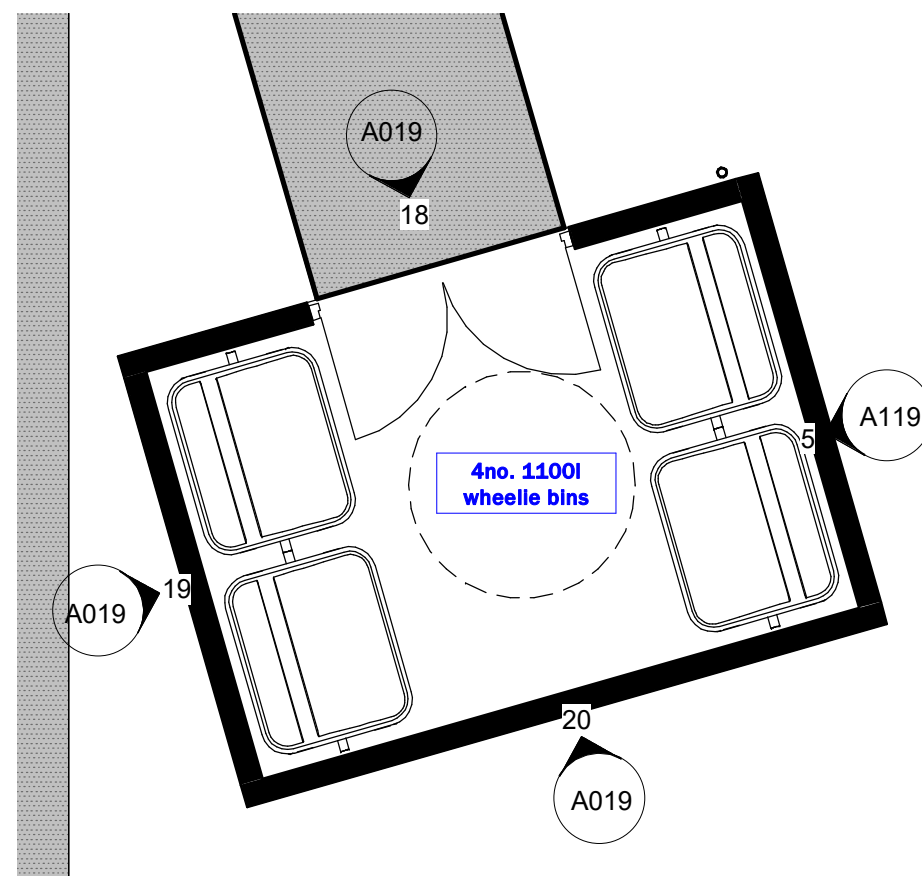


017 BIN STORE D

1 : 50

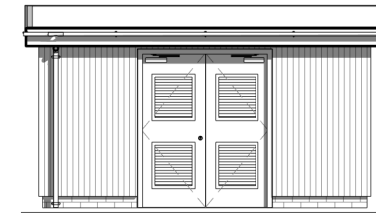


018 BIN D - ELEVATION 4

1 : 100

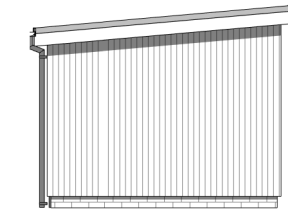


019 BIN D - ELEVATION 2

1 : 100

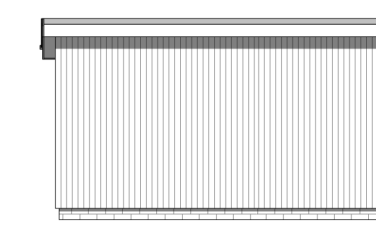

020 BIN D - ELEVATION 3

1 : 100

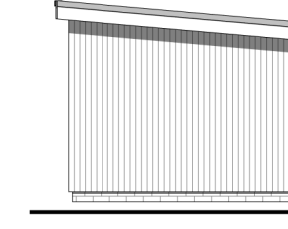

021 BIN D - ELEVATION 1

1 : 100

012 BIN STORE B

1 : 50

Revisions

A	22.09.21	Minor amendments
B	11.08.22	Minor layout changes
C	09.01.23	Splayed walls to bin stores removed.

Notes

Do not scale from this drawing. Use figured dimensions only, which are displayed in millimeters unless stated otherwise. The contractor is requested to check all dimensions before work is put in hand. Any discrepancies within the drawing should be reported prior to commencement of works.

Copyright of this drawing belongs solely to CMKA Ltd. This drawing must only be used for the purpose for which it is supplied and its contents must not be reproduced for any purpose without written permission.

CHAMBERLAIN
MOSS
KING
architecture

97a Glebe Street | Penarth
Vale of Glamorgan | CF64 1EE

T. 02920 306400
www.chamberlainmossking.co.uk

Project	COUNTY FLATS, SANDFIELDS
Project number	N297
Client	HALE CONSTRUCTION LTD
Title	BIN STORE PLANS & ELEVATIONS SHEET
Drawing number	1
Scale	As indicated at A1
Revision	C
Status	INFORMATION
Drawn	PC
Date	30.11.21