



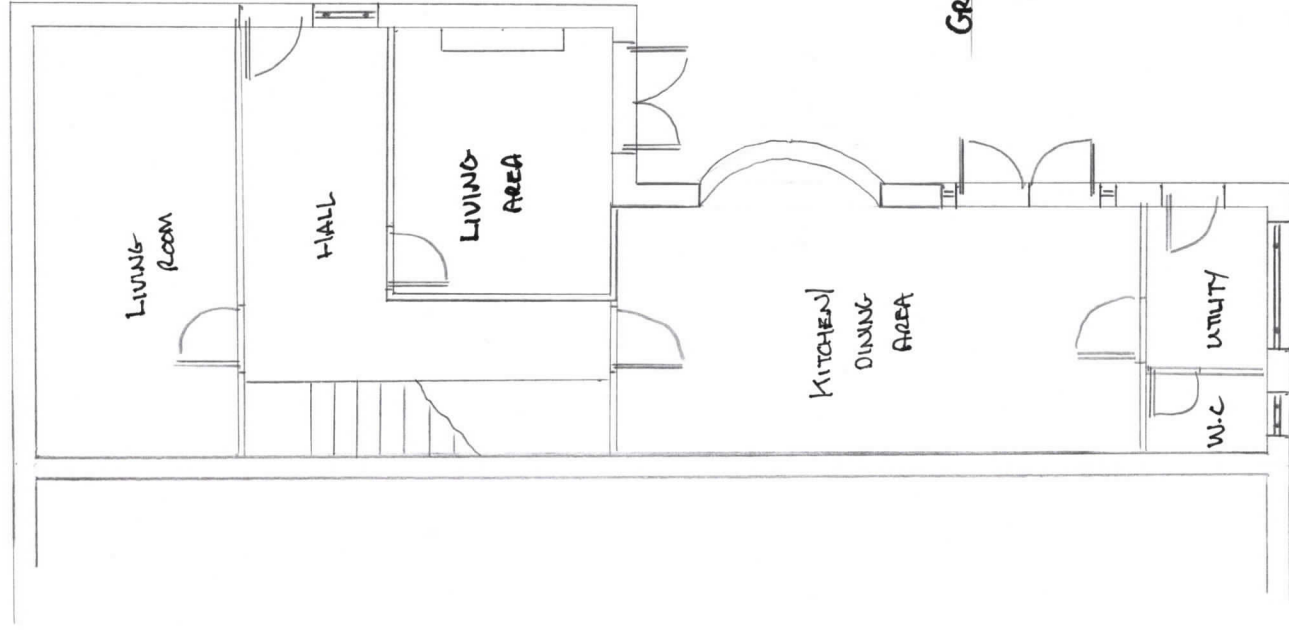

SCALE 1:100

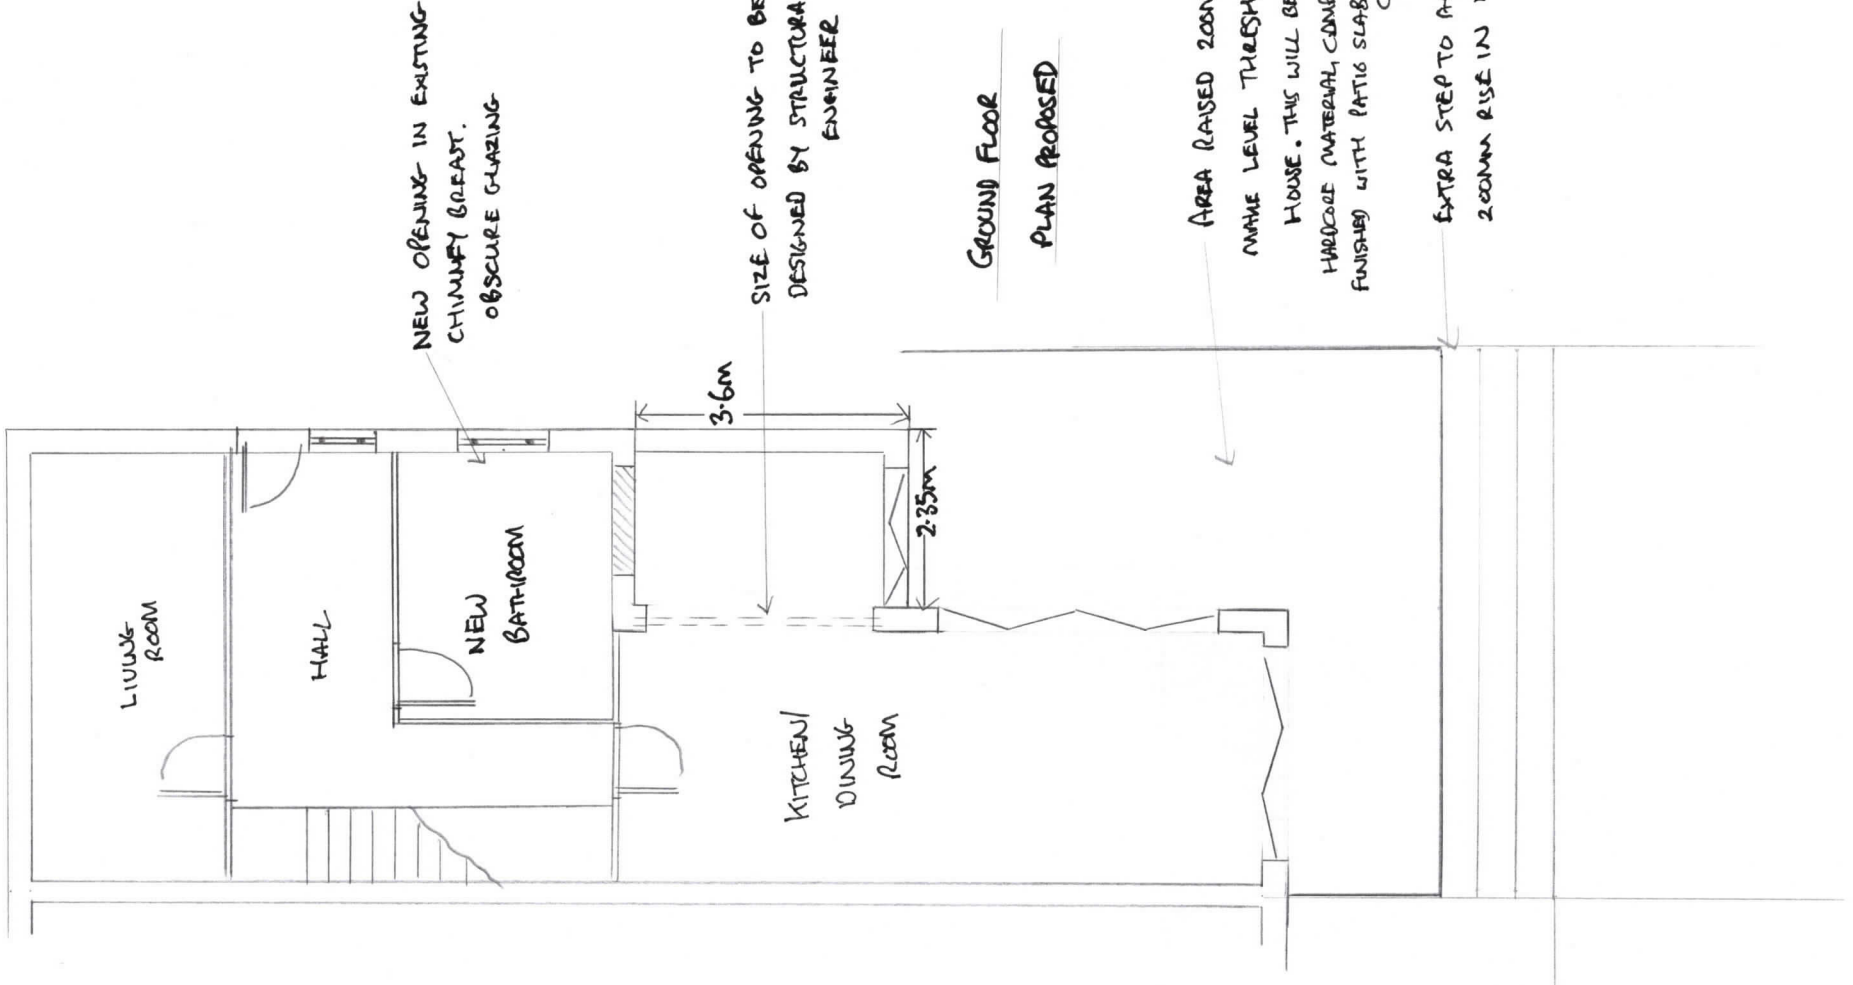

AREA RAISED 200MM TO  
MATCH LEVEL THRESHOLD INTO  
HOUSE. THIS WILL BE CREATED WITH  
HARDCORE MATERIAL, CONCRETE AND  
FINISHED WITH PATIO SLABS AS FINISH IS  
CURRENTLY

EXTRA STEP TO ACCOMMODATE  
200MM RISE IN LEVELS

EXISTING AND PROPOSED GROUND FLOOR PLANS

DRAWING N° 1

REV: A