






Existing Front Elevation
1 : 100

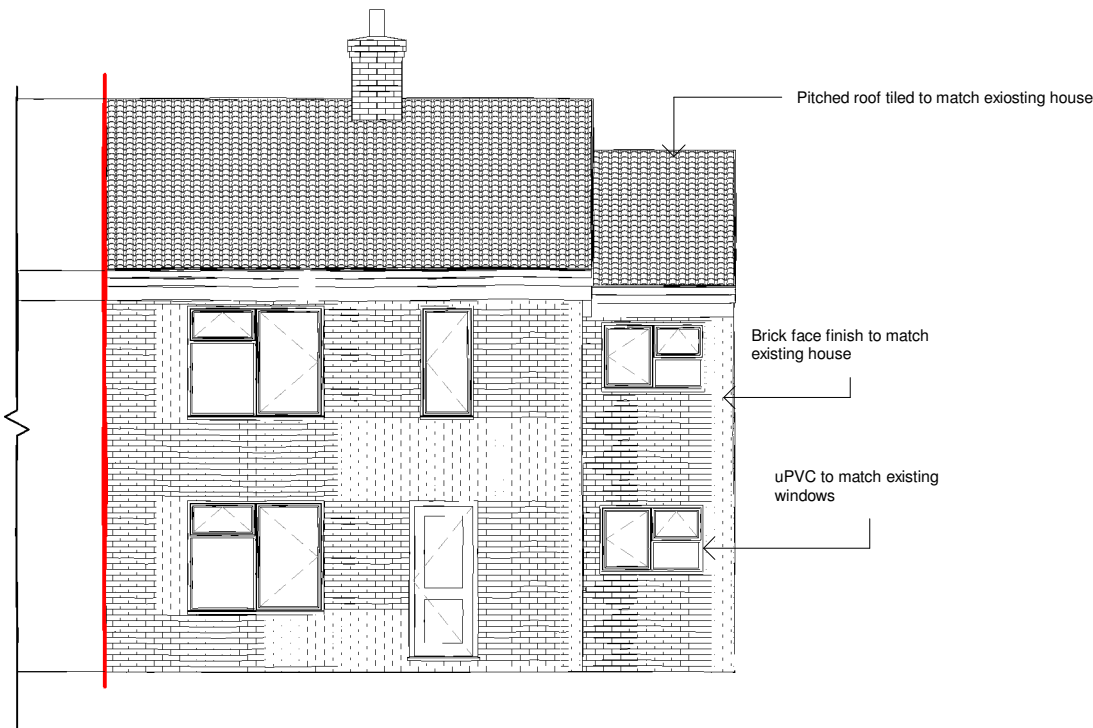

Proposed Front Elevation
1 : 100

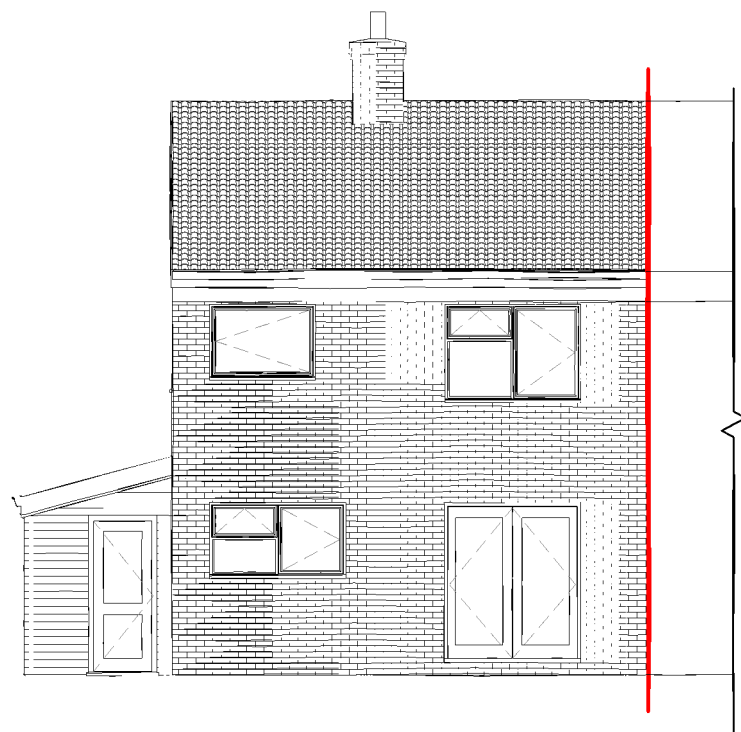

Existing Rear Elevation
1 : 100

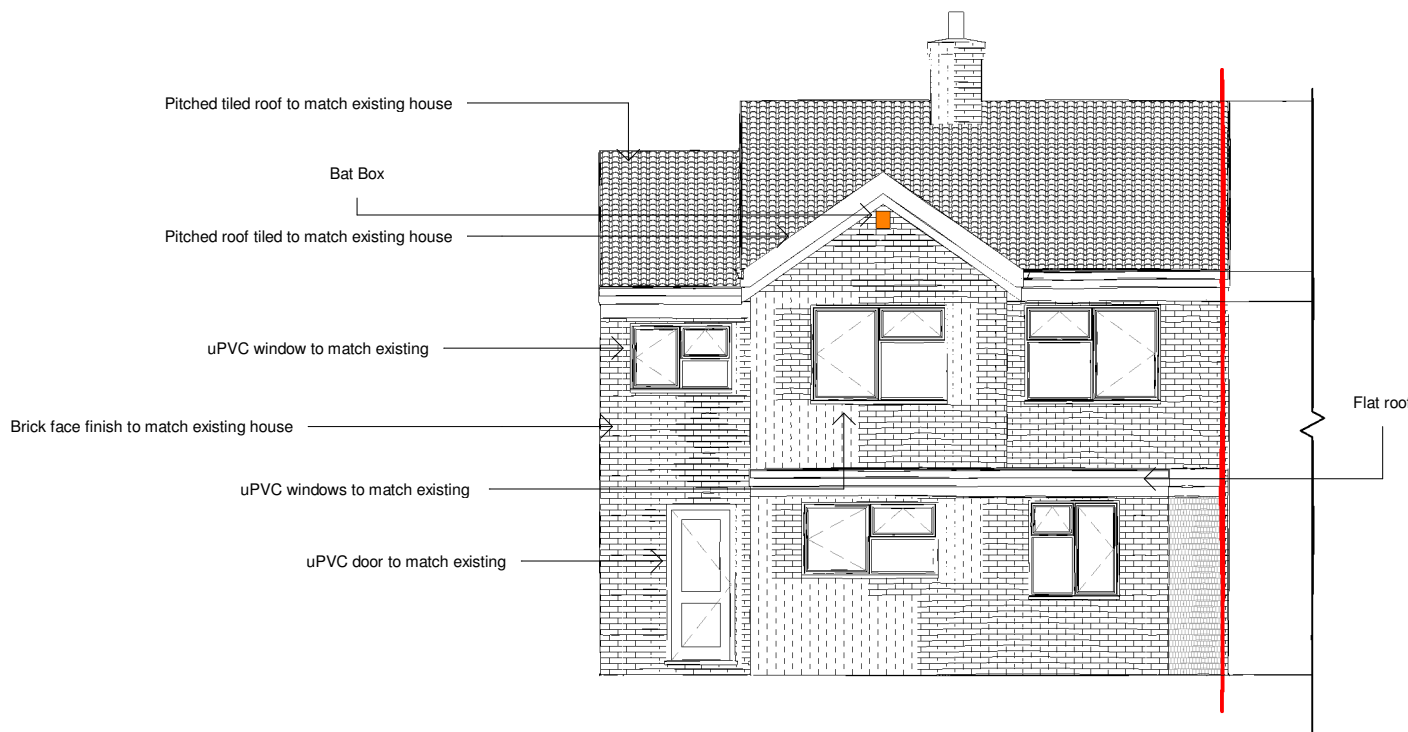

Proposed Rear Elevation
1 : 100

No.	Description	Date

 www.ccs-solutions.co.uk			
CODE	STATUS	SUITABILITY DESCRIPTION	PURPOSE OF ISSUE

PROJECT	35 Beacons View
SHEET	Front and Rear Elevation

CLIENT Mr Azizur Rahman		
Date 19/11/2022	Project number 19112022	Scale (@ A3) 1 : 100
Drawn by CCS	DRWAING NUMBER A303	REV
Checked by Client		