




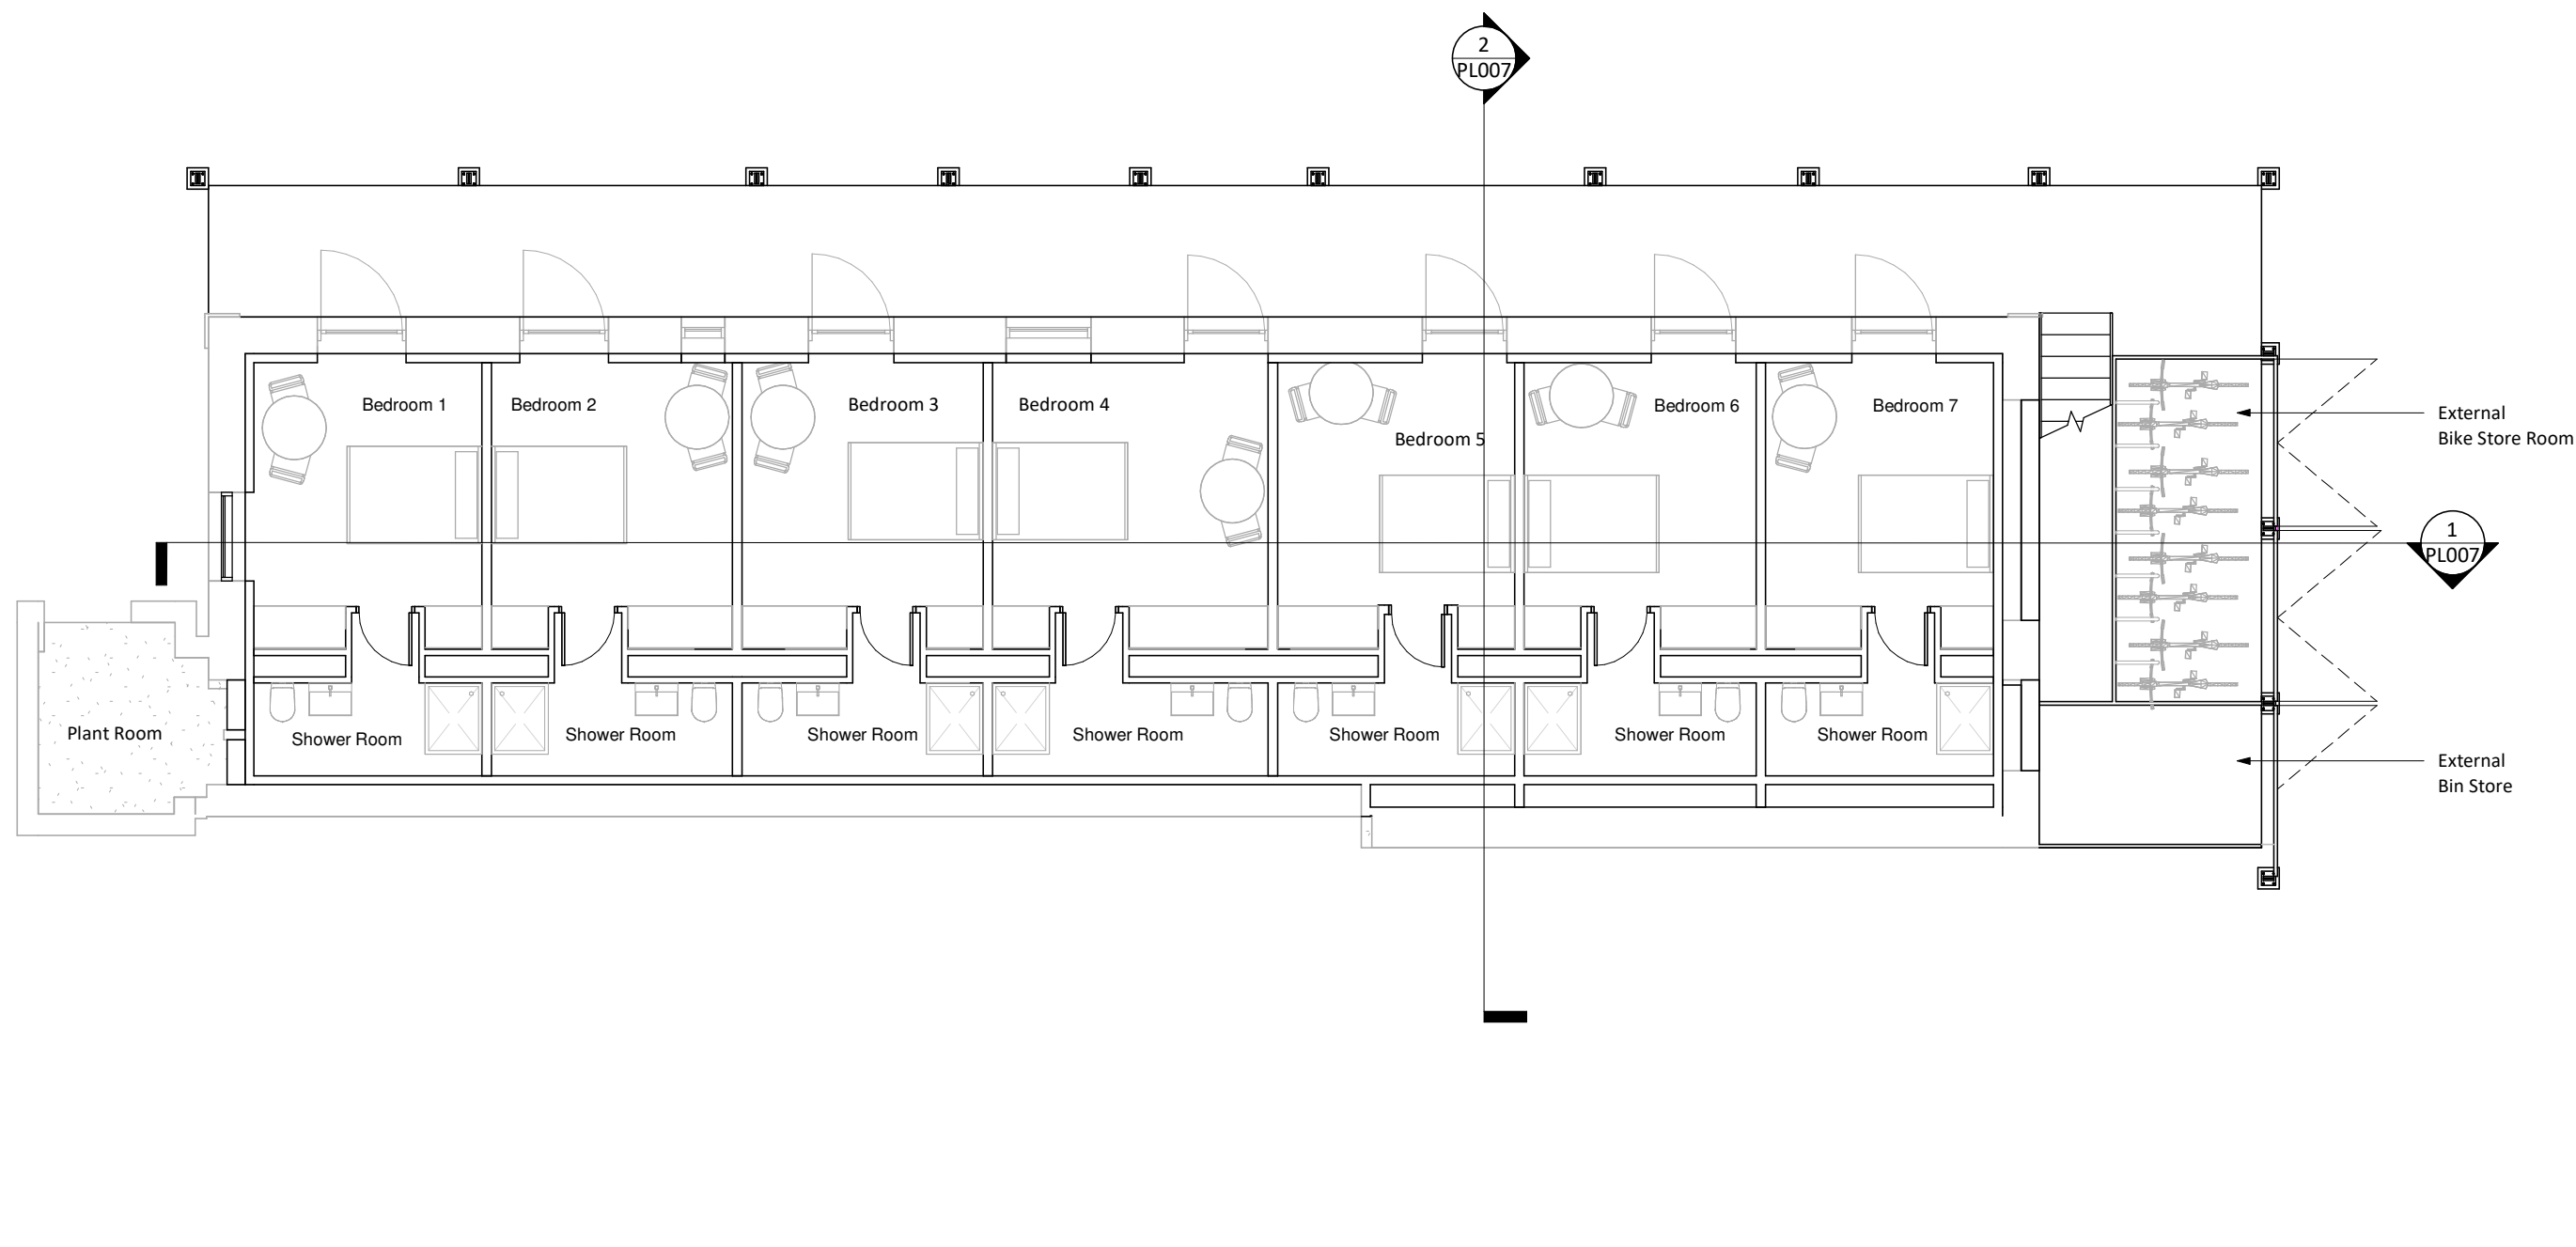


1 Proposed Lower Ground Floor Plan
1 : 100

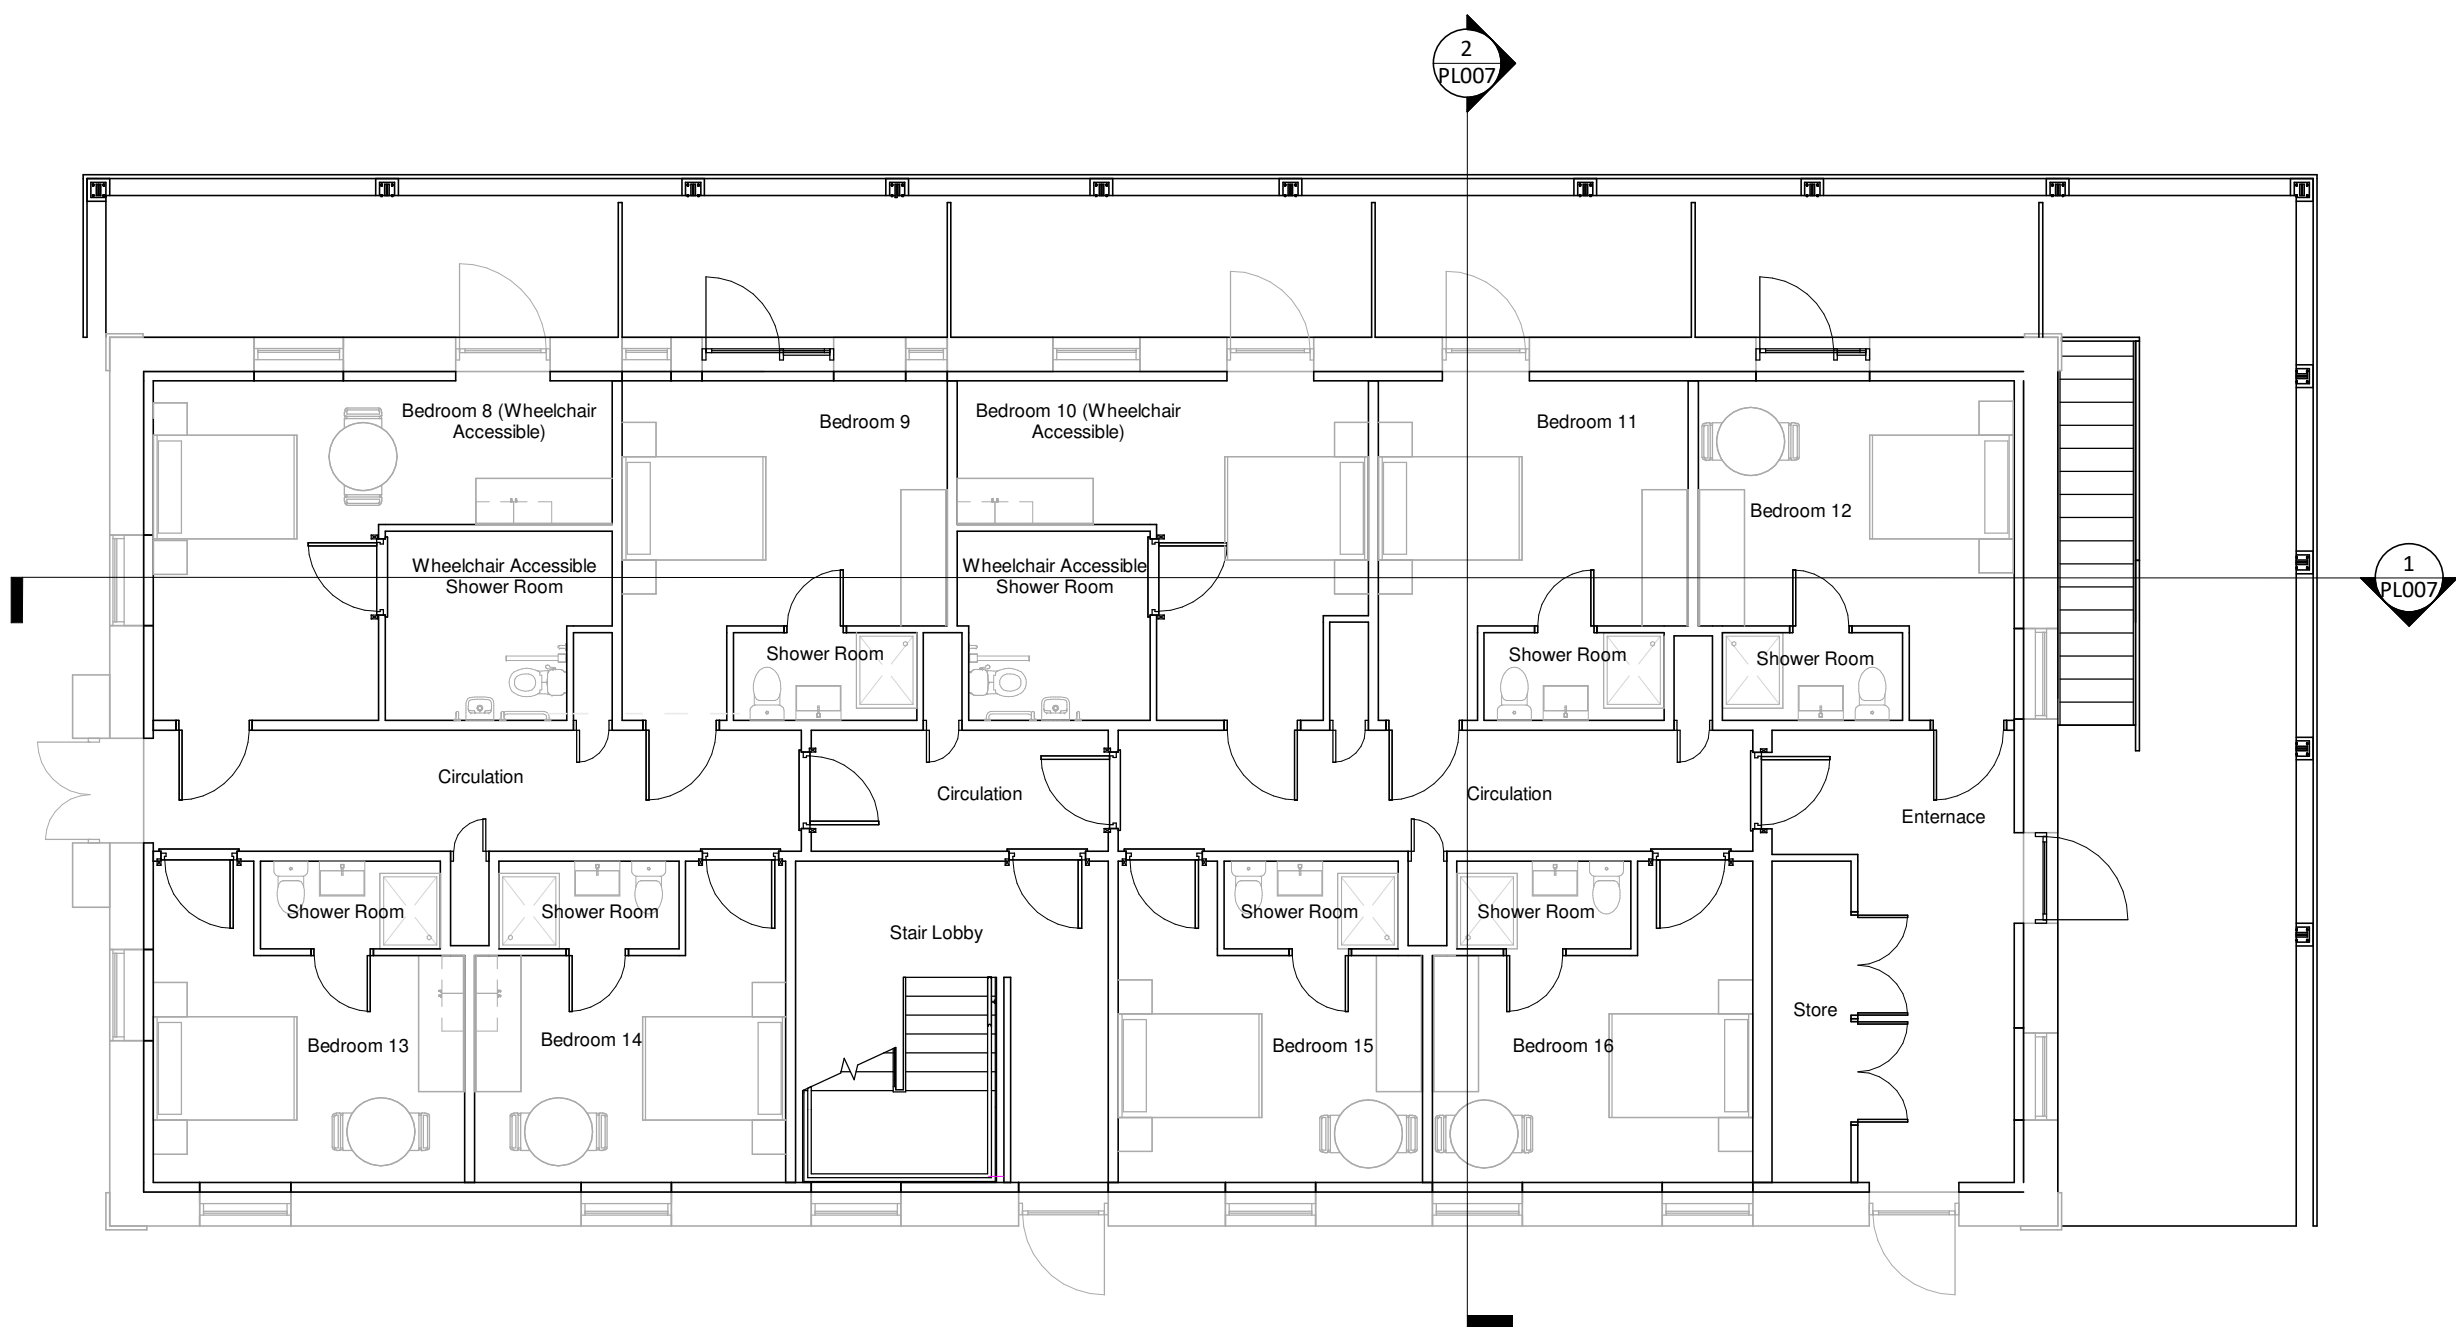

3 Proposed Ground Floor Plan
1 : 100

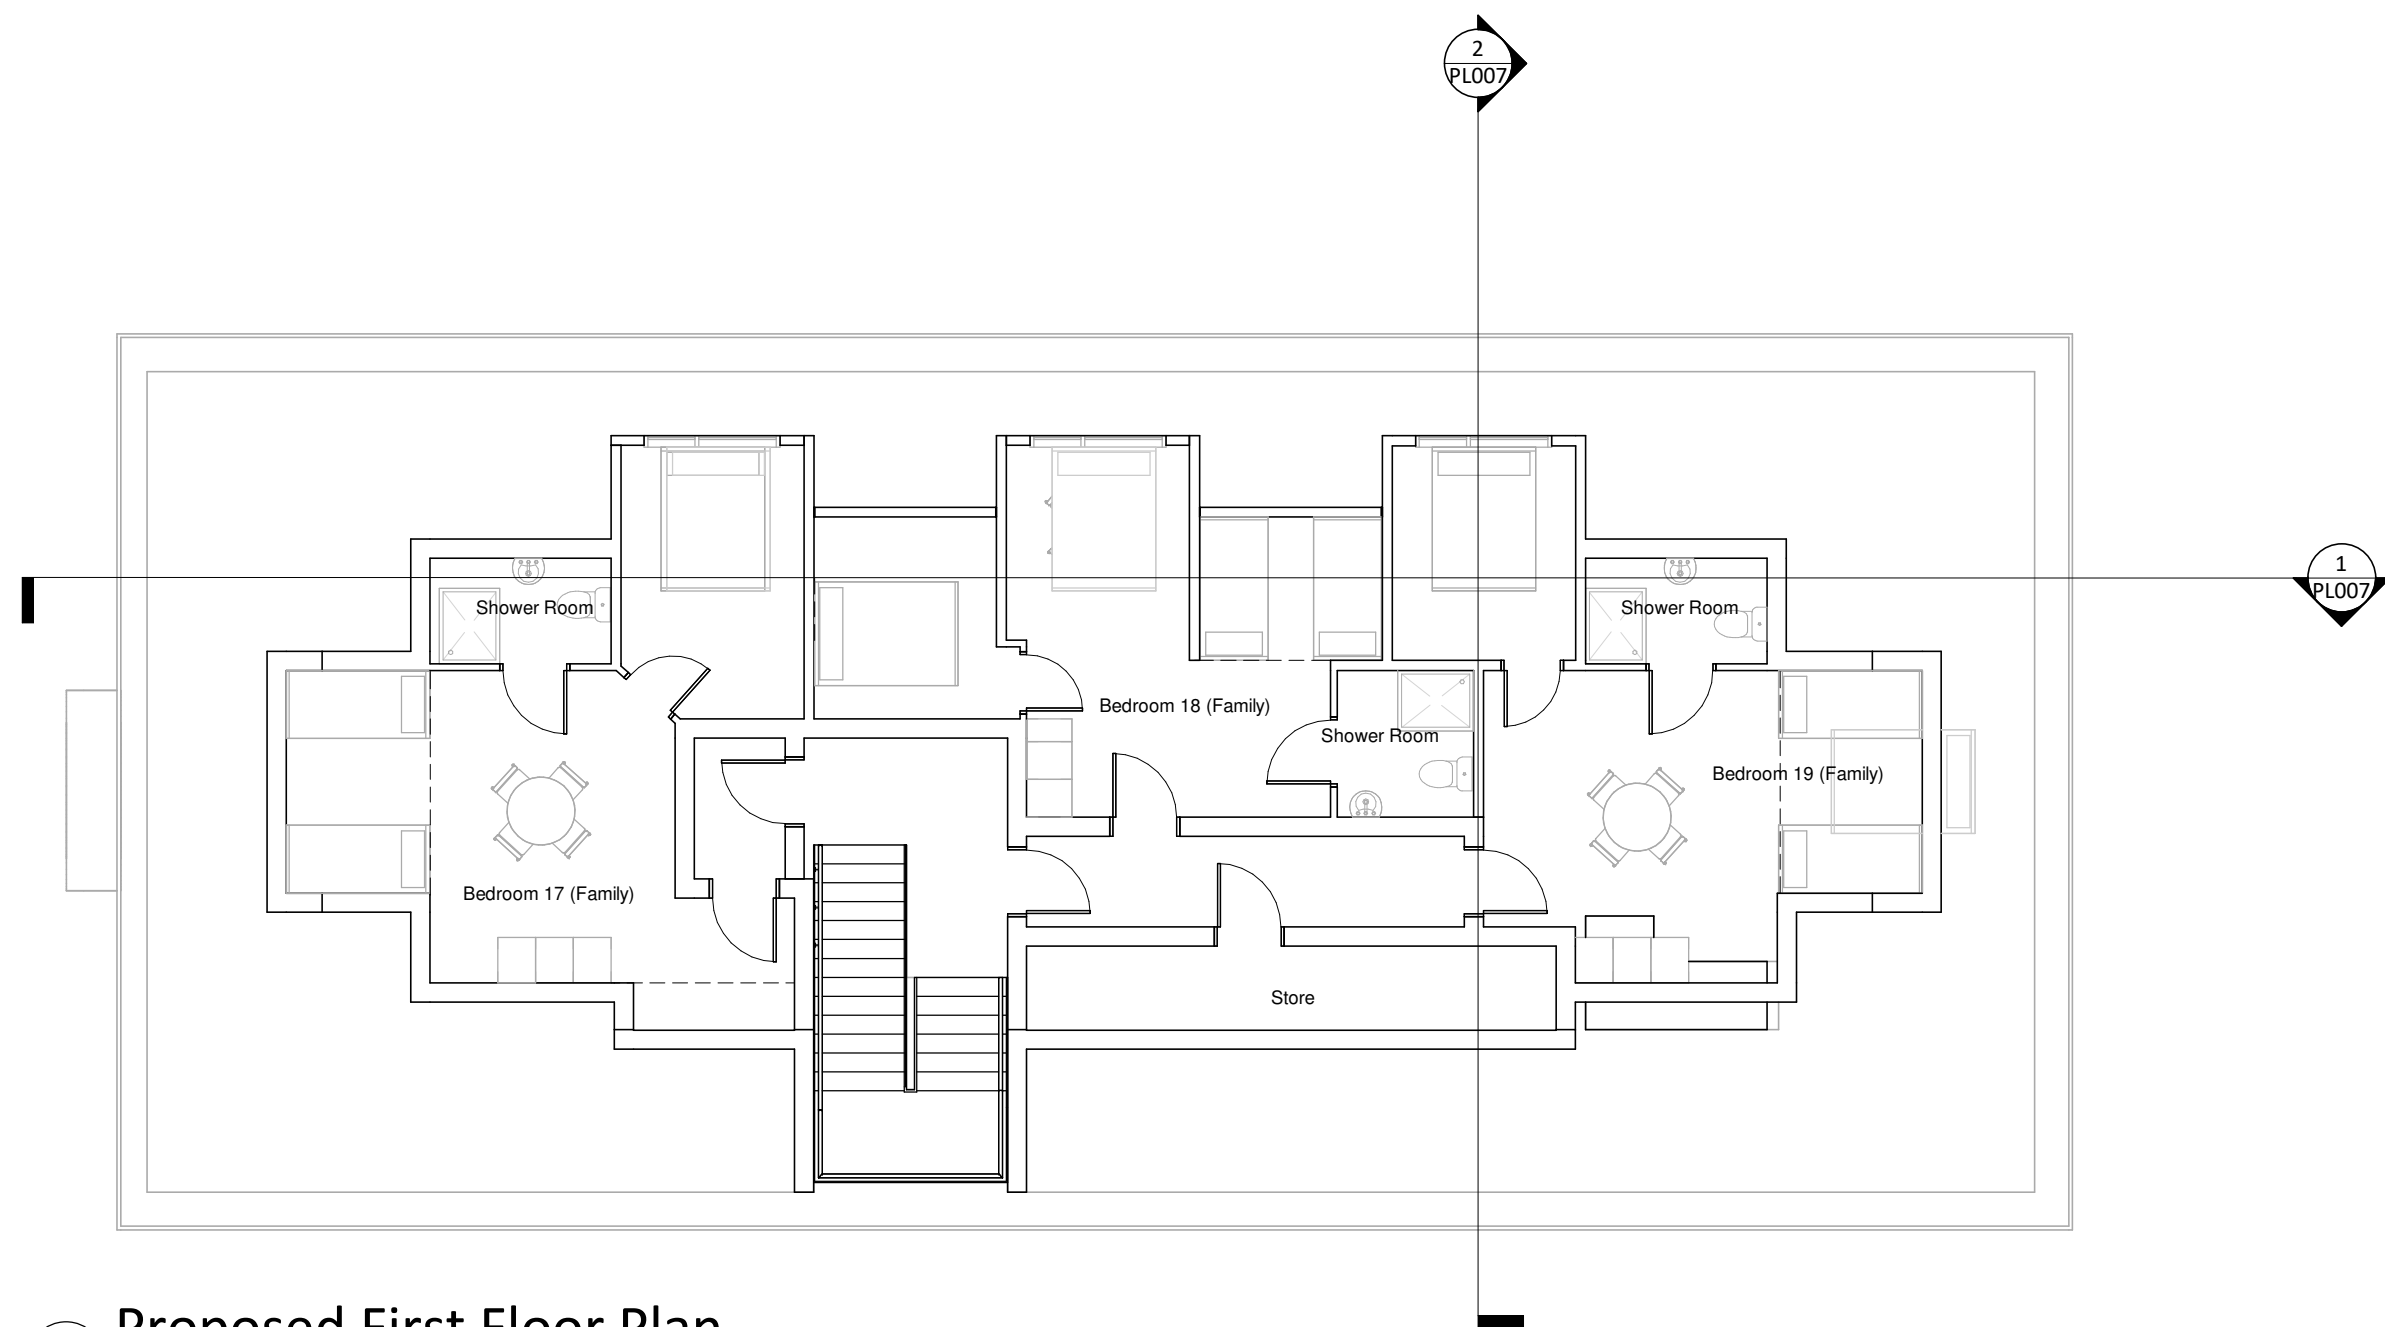

2 Proposed First Floor Plan
1 : 100

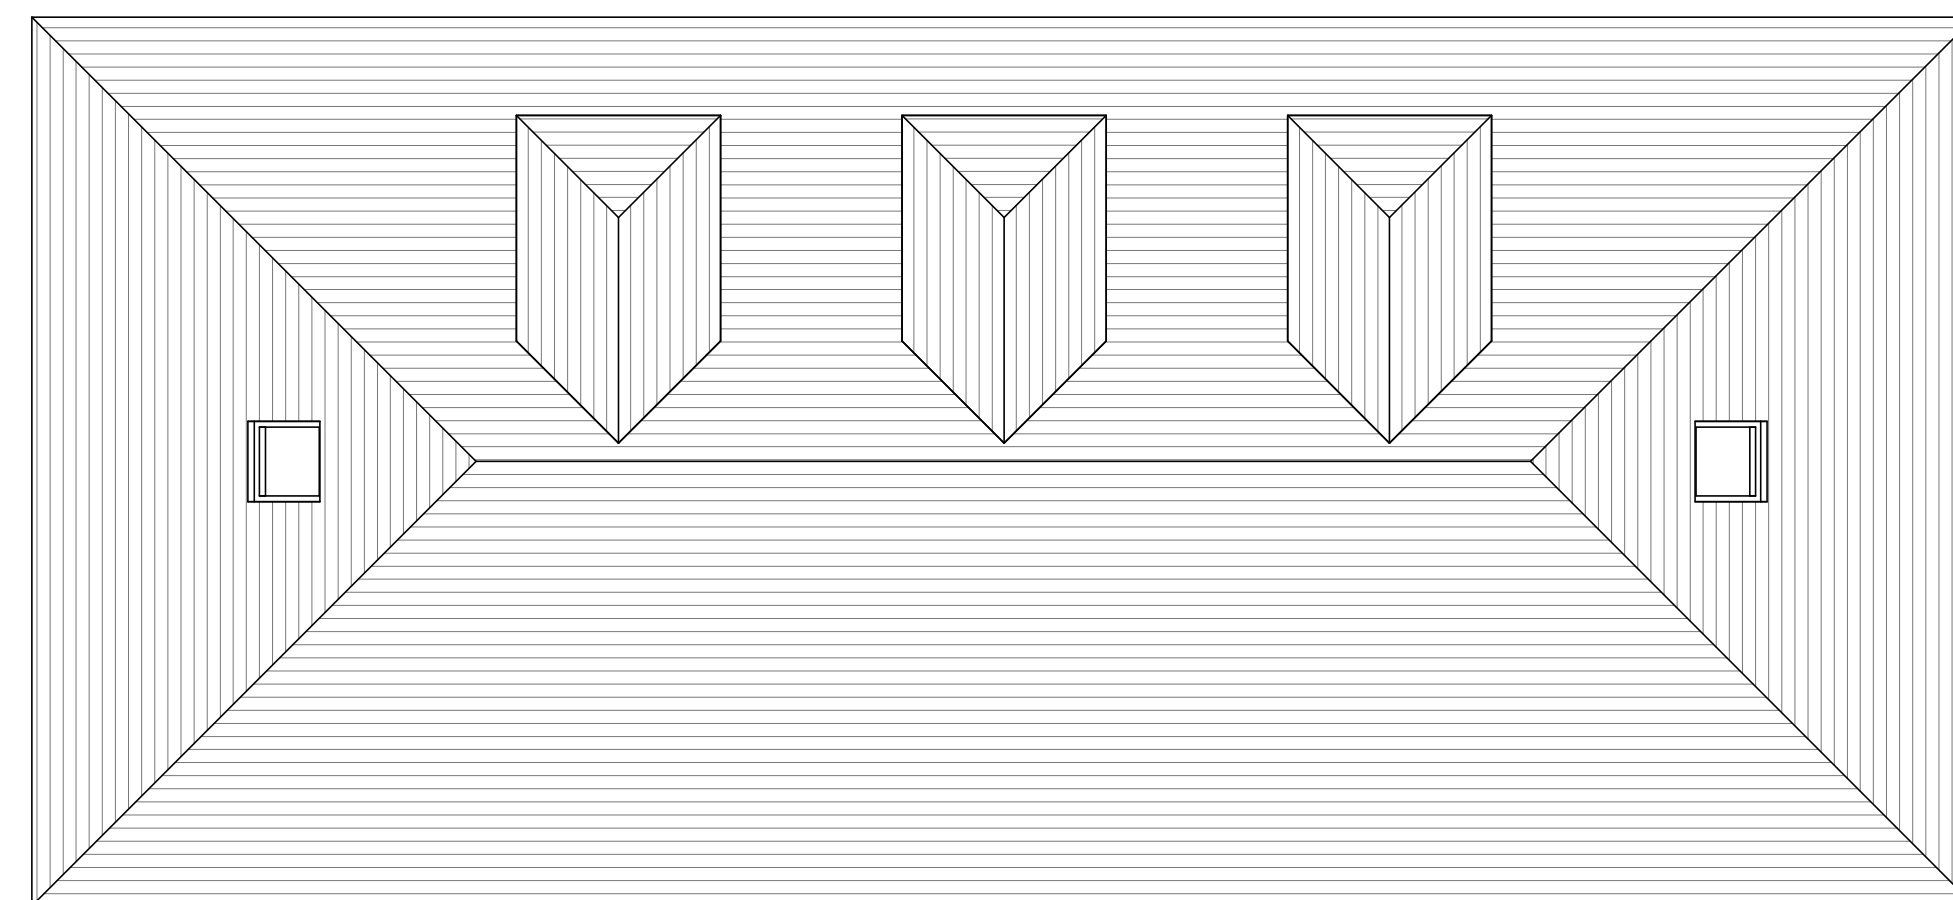

4 Roof Plan
1 : 100

STATUS	A	18/11/22	M&E Issue	REVISED BY
CLIENT	REV	DATE	DESCRIPTION	U

Afan Valley Holidays Ltd

Sustainable
Studio
Architects

SS/

PROJECT
Bakers DIY
Afan Road
Duffryn Rhondda
Port Talbot

DRAWING TITLE
Proposed Plans

DRAWING STATUS PL : PLANNING	SCALE 1 : 100 @ A1
NUMBER PL006	REVISION A